

THIS DRAWING IS NOT TO BE USED FOR CONSTRUCTION.
THIS DRAWING IS COPYRIGHT SEVEN22 ARCHITECTURE LTD

REV DATE NOTES

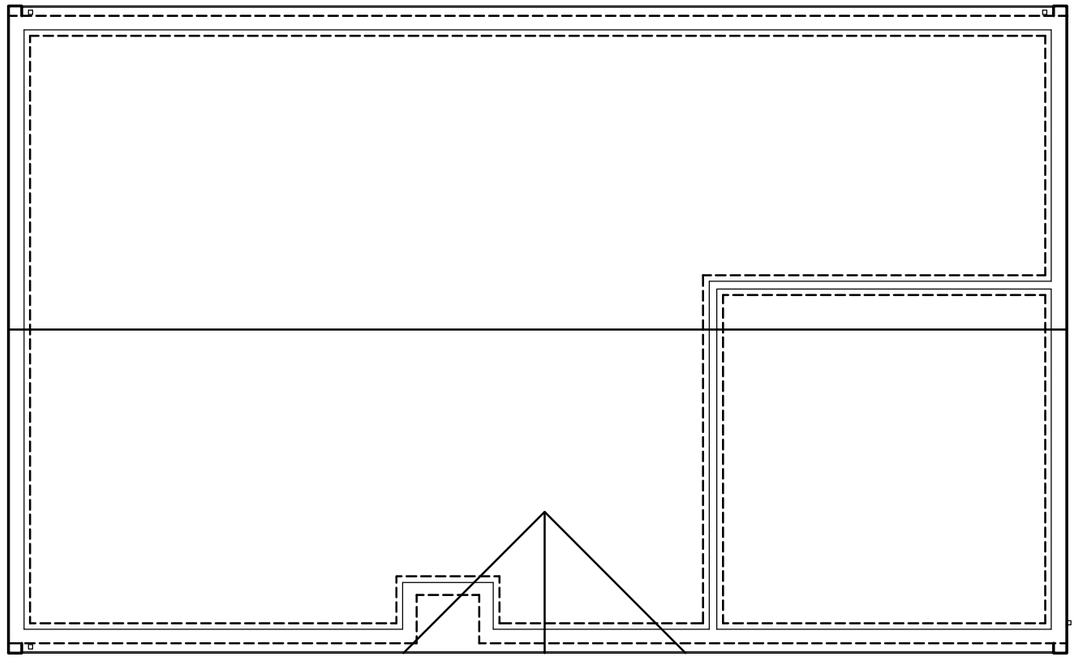

Roof Plan

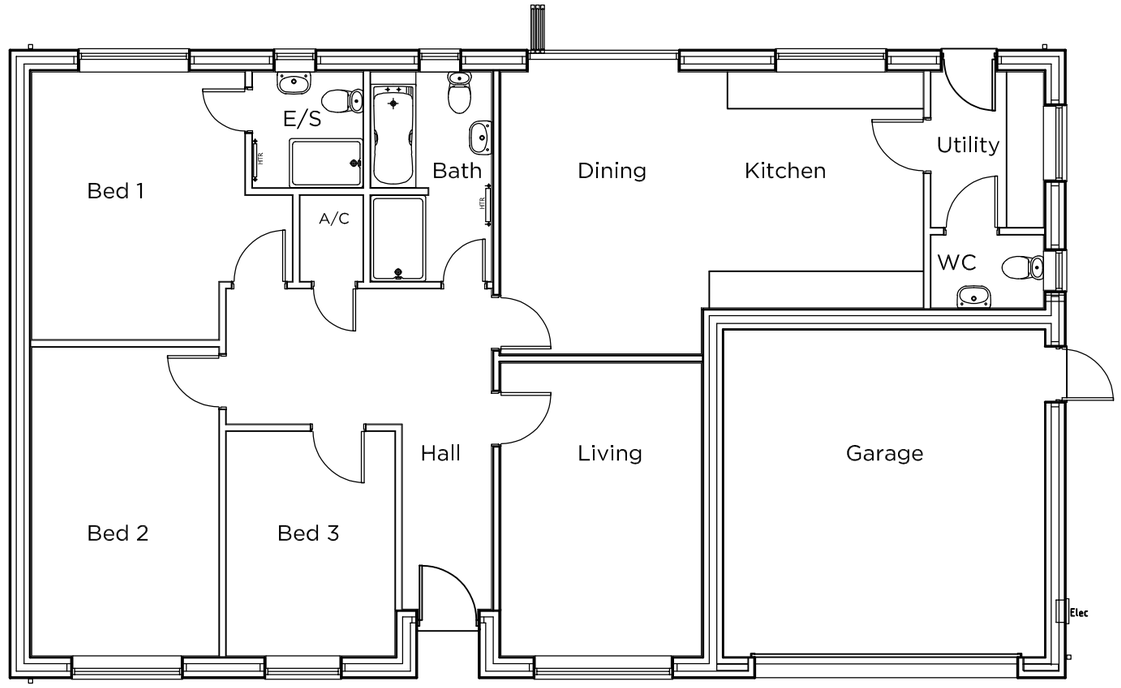

Ground Floor Plan

0 0.5 1 2 2.5 5
Scale 1:100

seven22 ARCHITECTURE LTD
22 SHORE VIEW, PETERBOROUGH
CAMBRIDGESHIRE, PE7 8FS
E.info@seven22.co.uk ~ **T**.07799 585277

PROJECT
PROPOSED BUNGALOW
23 JEKIL'S BANK
HOLBEACH St JOHNS
LINCOLNSHIRE
PE12 6UL

CLIENT
HIGHGROVE HOMES (SPALDING) LTD

TITLE
PROPOSED PLANS

DRAWING No.
060 P02

SCALE	DATE	REV
1:100 @ A3	NOV 2022	