
THIS DRAWING IS NOT TO BE USED FOR CONSTRUCTION.
THIS DRAWING IS COPYRIGHT SEVEN22 ARCHITECTURE LTD


REV DATE NOTES




Front Elevation (Facing North)

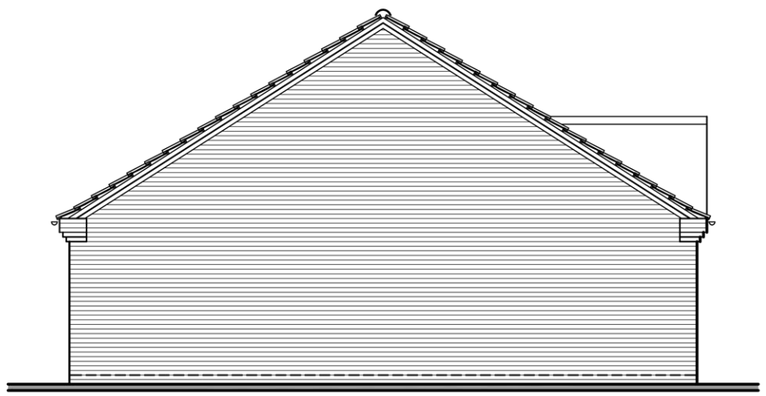

Side Elevation (Facing East)

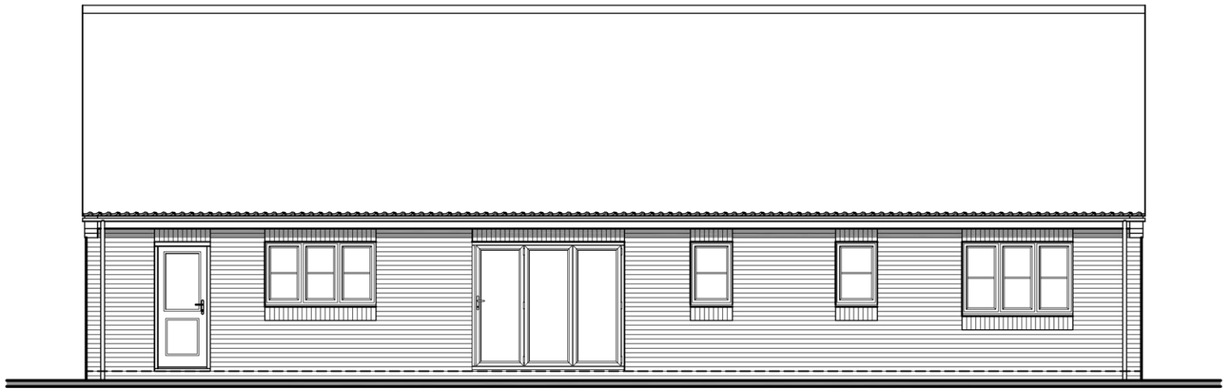

Rear Elevation (Facing South)

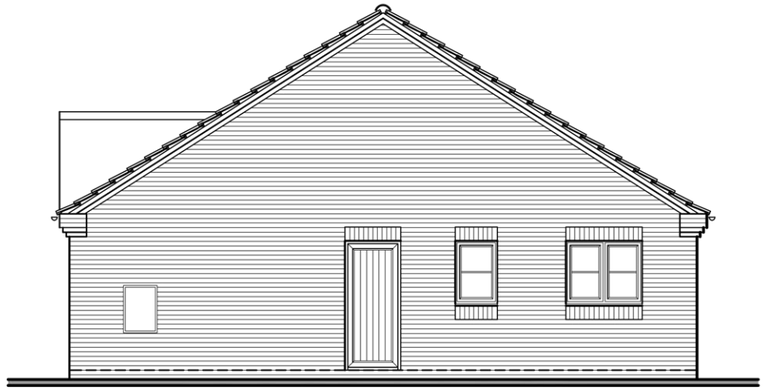

Side Elevation (Facing West)

MATERIALS



TRADITIONAL BRICK & STONE;
TIGRA MULTI



SANDTOFT DOUBLE PANTILE ROOF
TILES, COLOUR; TERRACOTTA

BRICKWORK BELOW DPC LEVEL
TO BE, DARK GREY ENGINEERING

WINDOWS; CREAM U-PVC
STYLE AS INDICATED ON DRAWINGS

BLACK SOFFITS AND FASCIAS

BLACK PVC-U RAINWATER GOODS

BLACK CEDRAL WEATHERBOARDING

0 0.5 1 2 2.5 5
Scale 1:100

seven22 ARCHITECTURE LTD
22 SHORE VIEW, PETERBOROUGH
CAMBRIDGESHIRE, PE7 8FS
E.info@seven22.co.uk ~ T.07799 585277

PROJECT
PROPOSED BUNGALOW
23 JEKIL'S BANK
HOLBEACH St JOHNS
LINCOLNSHIRE
PE12 6UL

CLIENT
HIGHGROVE HOMES (SPALDING) LTD

TITLE
PROPOSED ELEVATIONS

DRAWING No.
060 P02

SCALE	DATE	REV
1:100 @ A3	NOV 2022	