

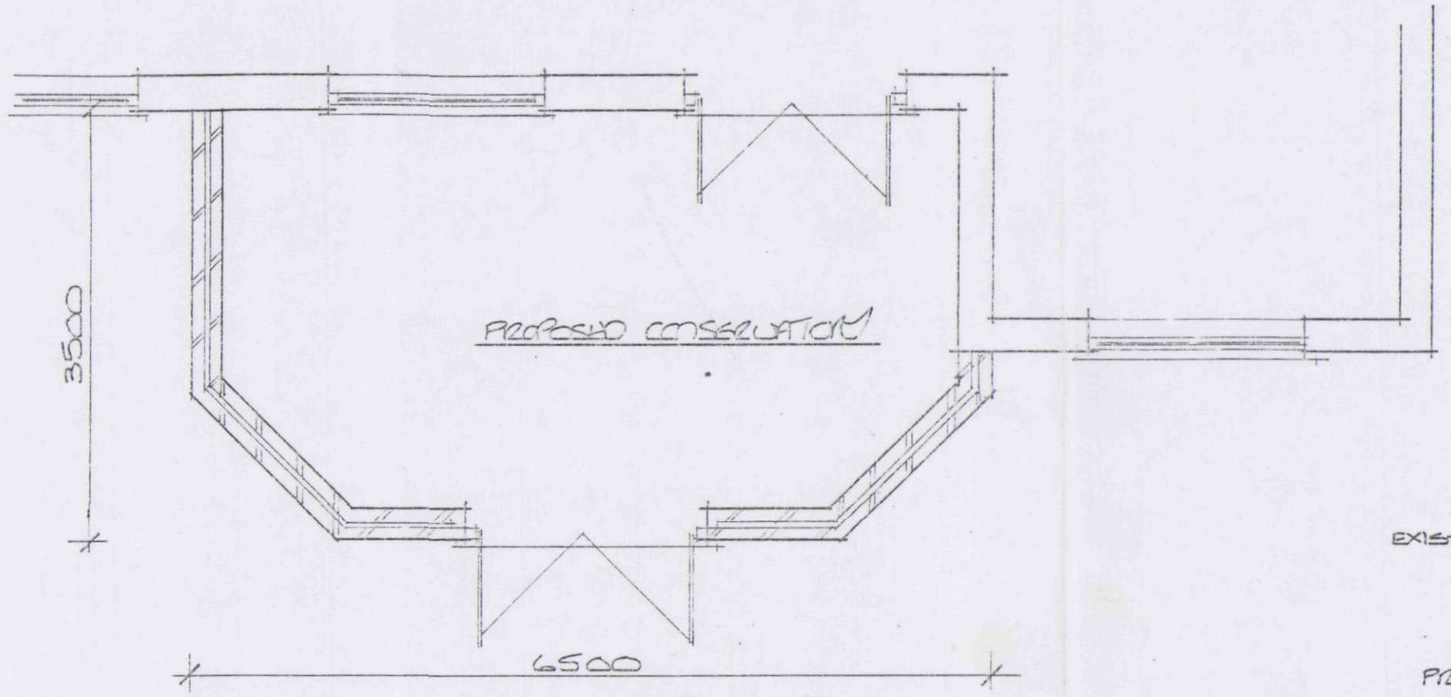



PROPOSED LAYOUT
(SCALE 1:50)


SHDC
Planning & Development
16 AUG 2004
Ref: 1102/04

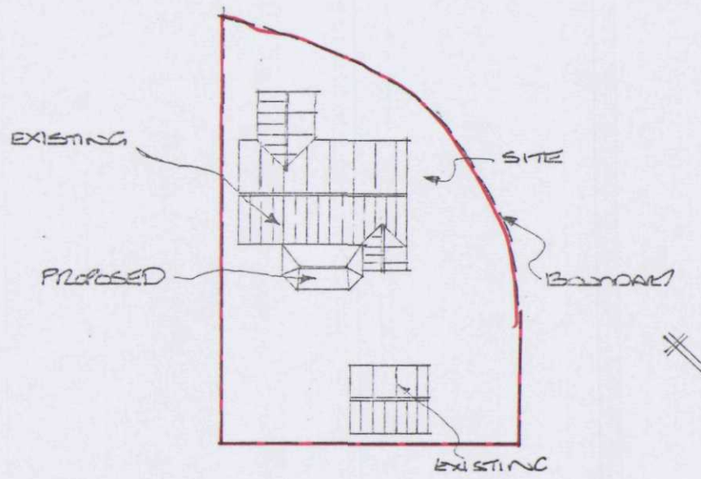



BLOCK PLAN
(SCALE 1:500)

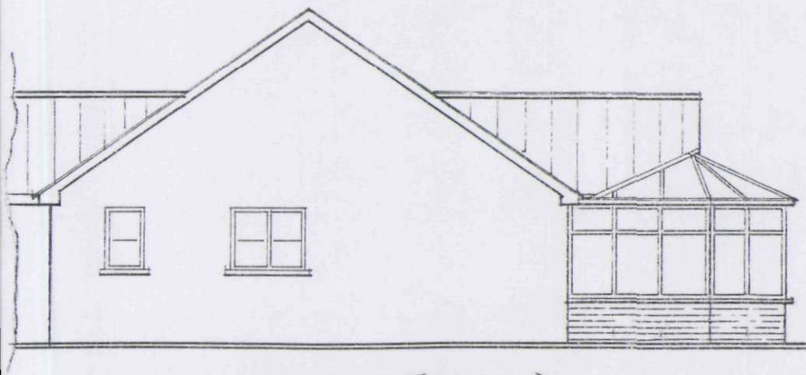

SIDE ELEVATION

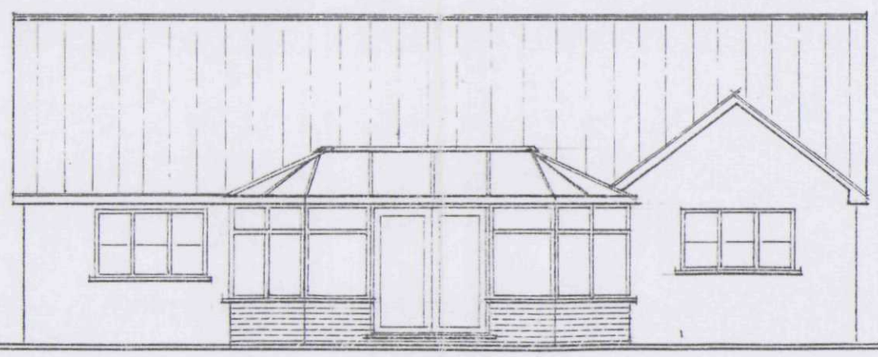

REAR ELEVATION
(SCALE 1:100)

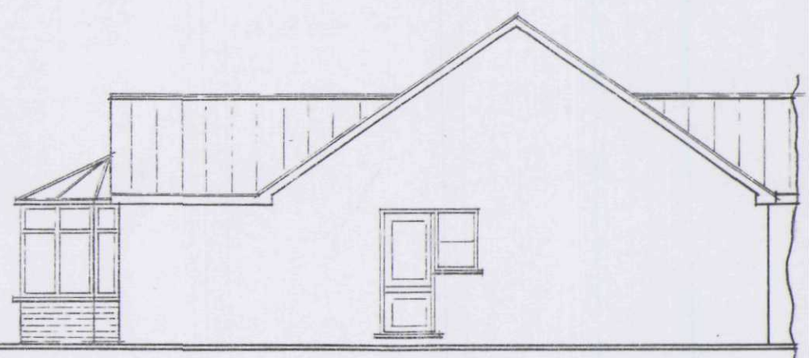

SIDE ELEVATION

MRS MARTIN, 32 BALMORAL WAY, HOLBEACH, SPALDING, LINCOLNSHIRE, PE12 7RP