

All Dimensions and Levels to be verified on site.
Only Figured Dimensions to be used.
Do not scale this drawing.
Any discrepancies to be notified to the originator of this drawing immediately.
If in doubt, ask.
Copyright is reserved by them and the drawing is issued on the condition that it is not copied, reproduced, retained, or disclosed to any unauthorised person, either wholly or in part without consent.


SHDC
Planning & Development
14 OCT 2002
Ref 1127/CQ

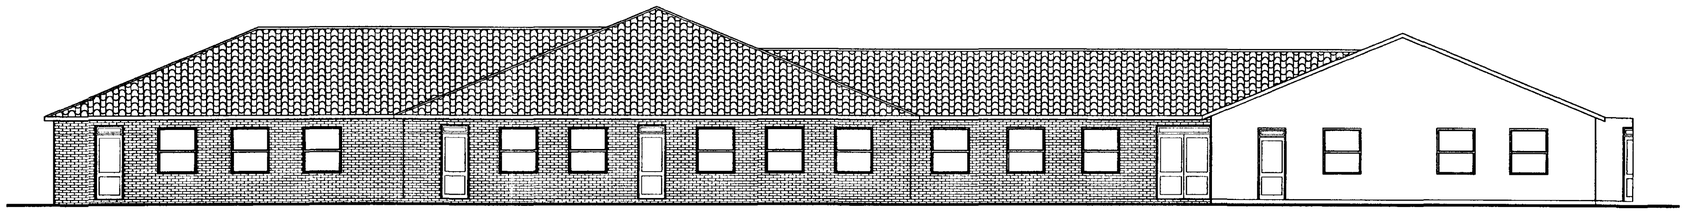


South Elevation

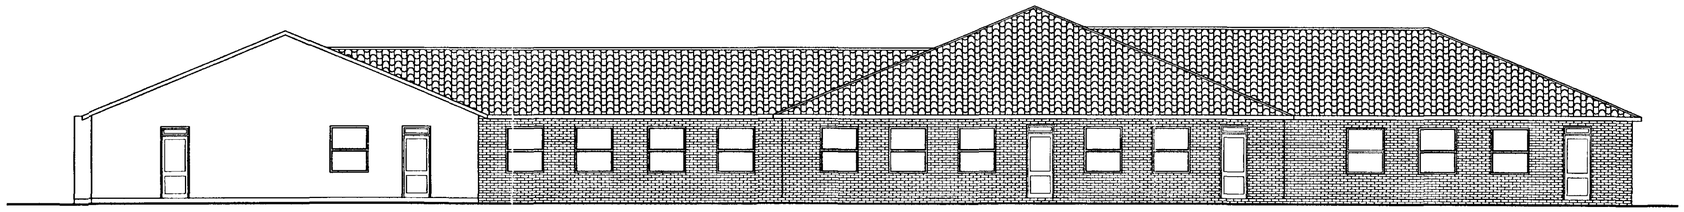


North Elevation

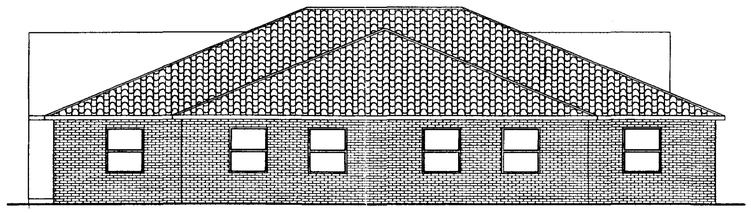


West Elevation

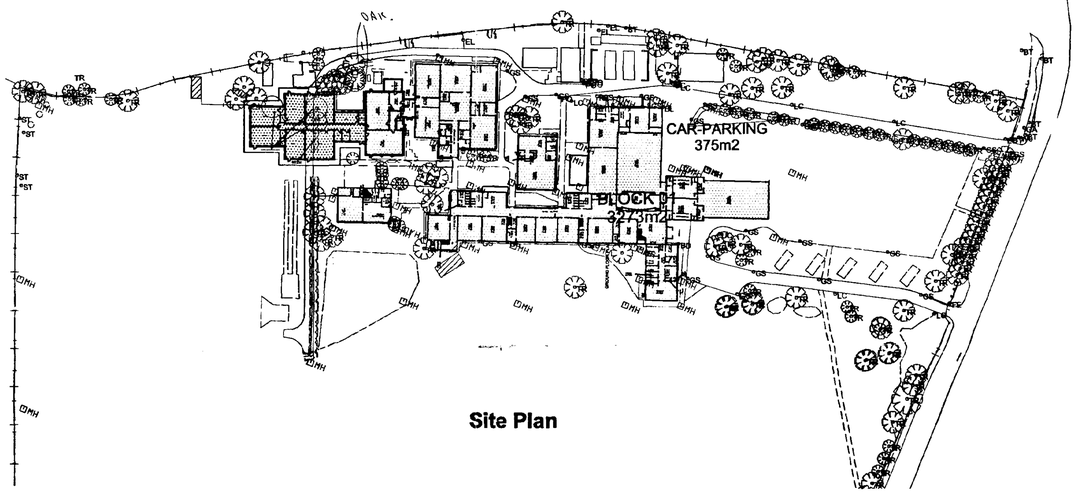

Site Plan

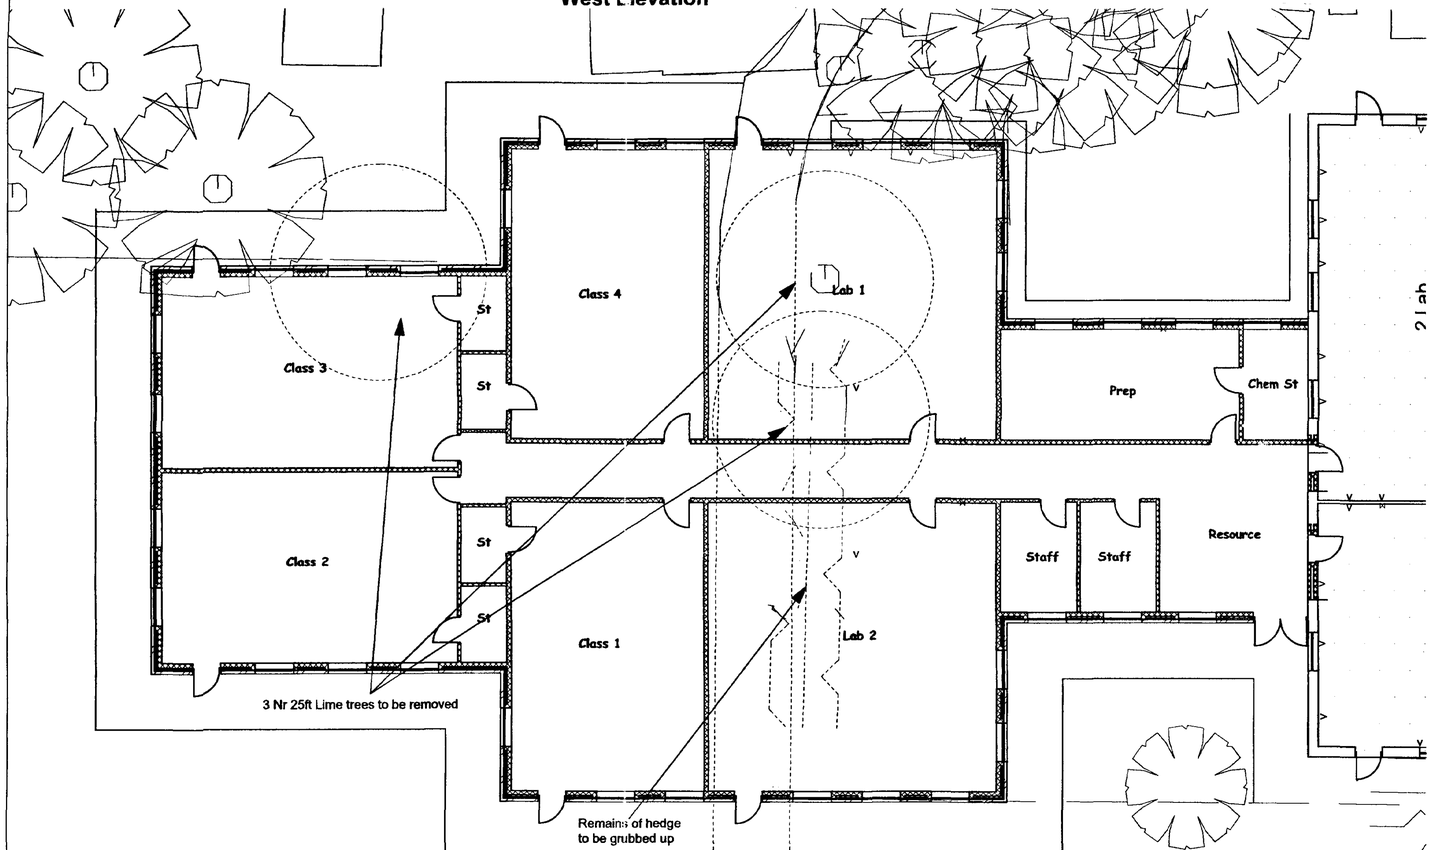

Plan

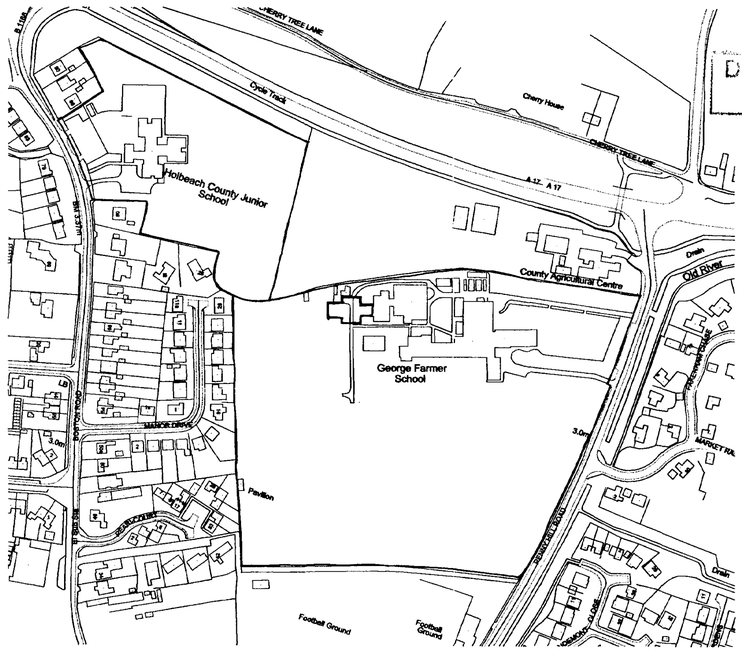

Location Plan

DETERMINED PLAN

Rev.	Date	Description	By	Chk'd

HBS Business Services
Mill House
Brayford Wharf North
Lincoln, LN1 1YT
Tel: 01522 836836
Fax: 01522 516050
Web: www.hbs.uk.com

Client
Lincolnshire County Council

Project
Holbeach George Farmer
Proposed Extension

Drawing Title
Sketch Scheme - Planning

Drawn By	Checked By
JT	SO
Scale	Date
1:100	Sept 2002

Project No.	Drawing No.	Revision
DC/636/0003	005	