This drawing is to be read in conjunction with all relevant designers, consultants and specialists drawings and specifications. The designer is to be notified of any discrepancies before proceeding. Do not scale from this drawing. All dimensions and levels are to be checked on site. All works carried out before planning and building regulation approval is obtained is at the contractor/clients risk. This drawing is subject to copyright.




**EXISTING SOUTH ELEVATION**
Scale 1:100



**EXISTING EAST ELEVATION**
Scale 1:100




**EXISTING NORTH ELEVATION**
Scale 1:100




**EXISTING WEST ELEVATION**
Scale 1:100




**EXISTING EAST ELEVATION**
Scale 1:100

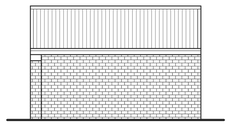

**EXISTING NORTH ELEVATION**
Scale 1:100

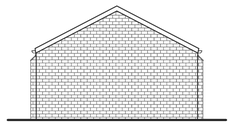


**EXISTING WEST ELEVATION**
Scale 1:100

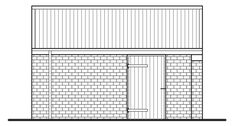

**EXISTING SOUTH ELEVATION**
Scale 1:100

N

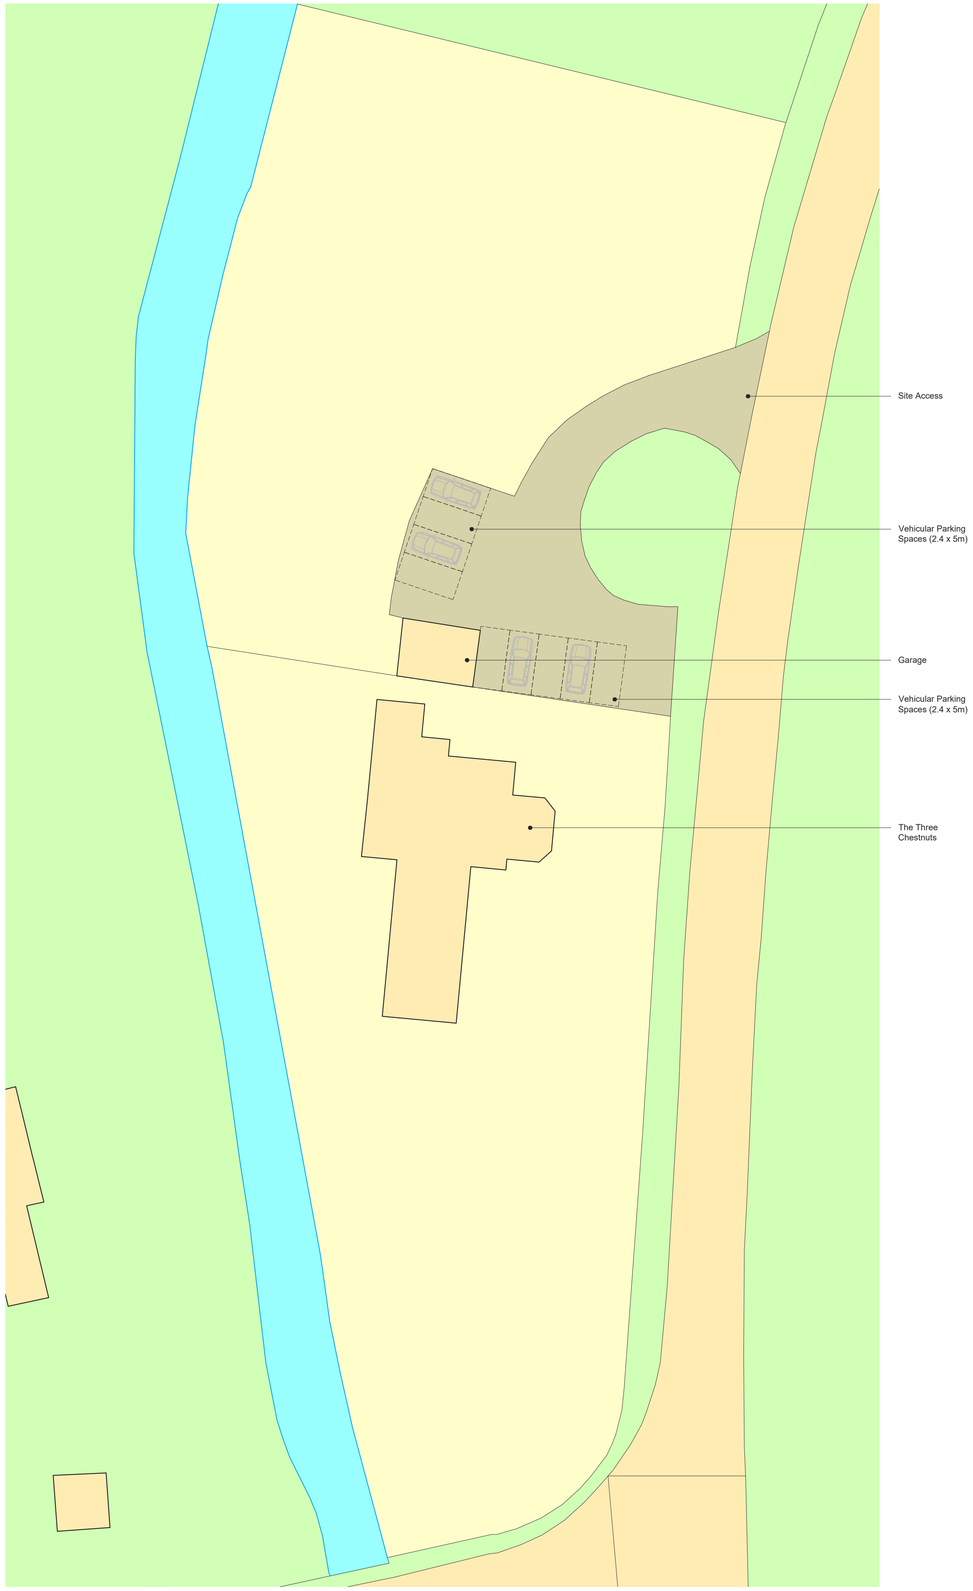


**EXISTING SITE PLAN**
Scale 1:250

RVA
RIBBLE VALLEY ARCHITECTURE LTD
T 01254 800975
E info@ribblevalleyarchitecture.co.uk
www.ribblevalleyarchitecture.co.uk
CIAT CHARTERED PRACTICE

| CLIENT | PROJECT | DRAWING TITLE | DATE | DRAWN | SCALE | SHEET | DRAWING NO. | REVISION |
|---|---|---|---|---|---|---|---|---|
| Hexagon Care Services | The Three Chestnuts, Fen Road, Holbeach | Existing Site Plan and Elevations | December 2023 | P.Gudgeon | 1:100, 1:250 | A1 | 2312-02 | |