

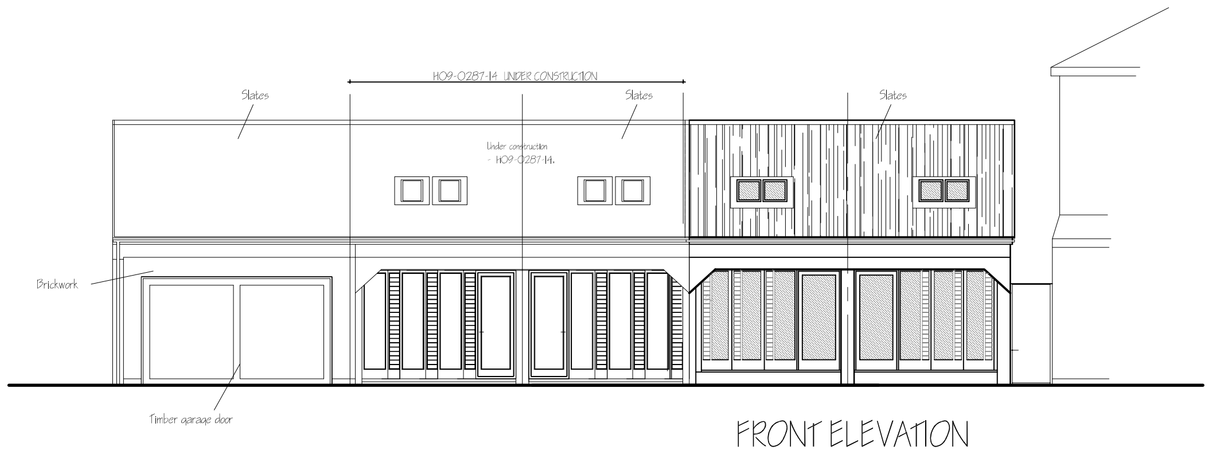



FRONT ELEVATION

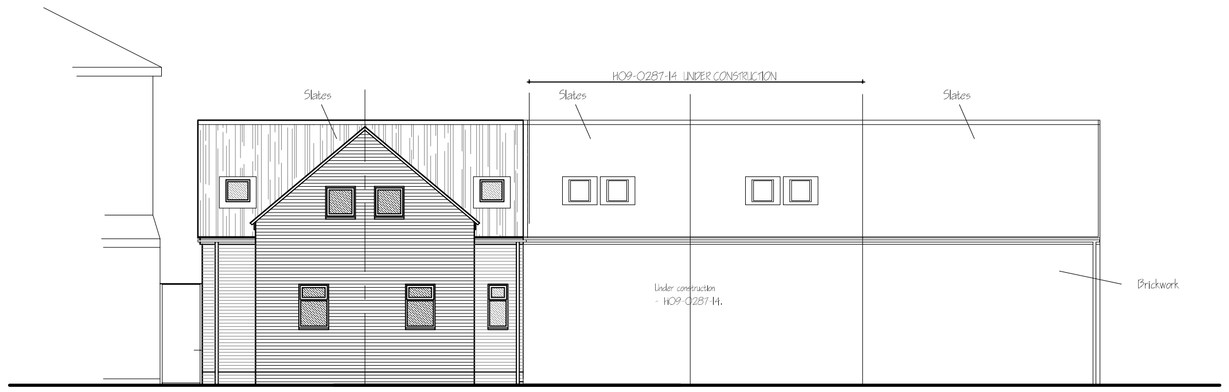


REAR ELEVATION

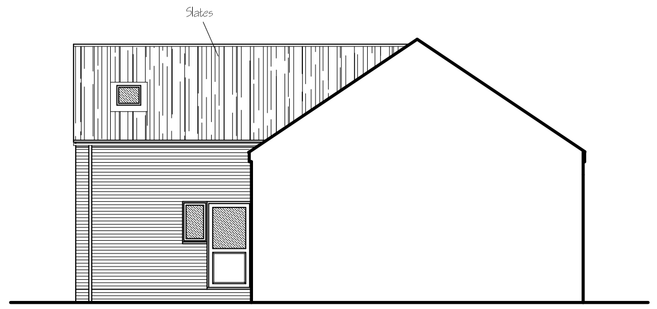

SIDE ELEVATION

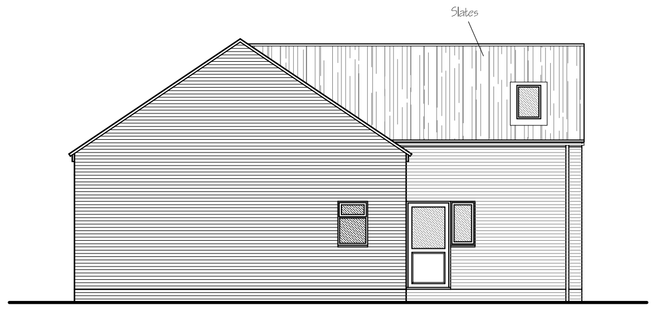


PASSAGE ELEVATION

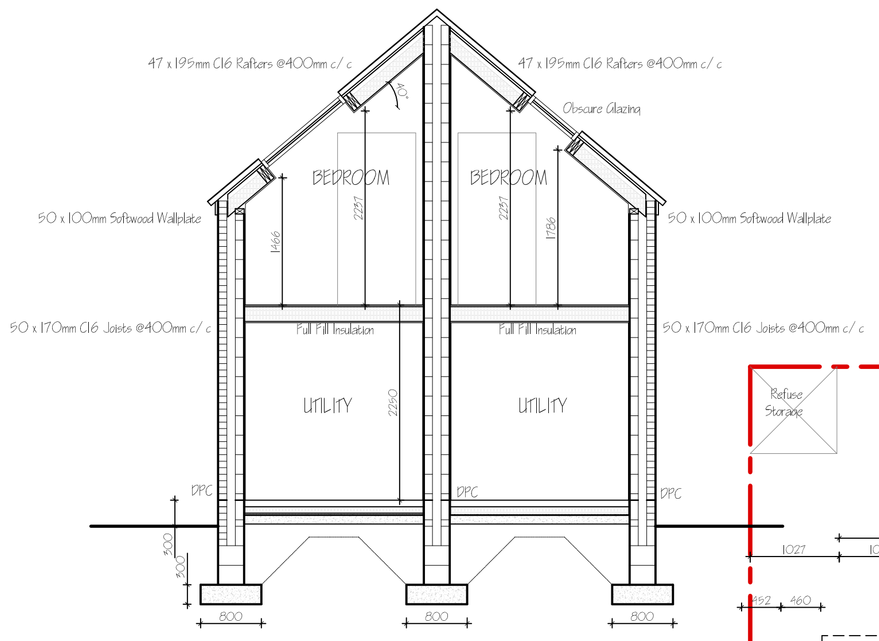

All foundations are to be in accordance with Messr's South Lincs Consulting sketches and calculations. Job No.17-0527 Dated October 2017.

TYPICAL SECTION THROUGH EXTENSION

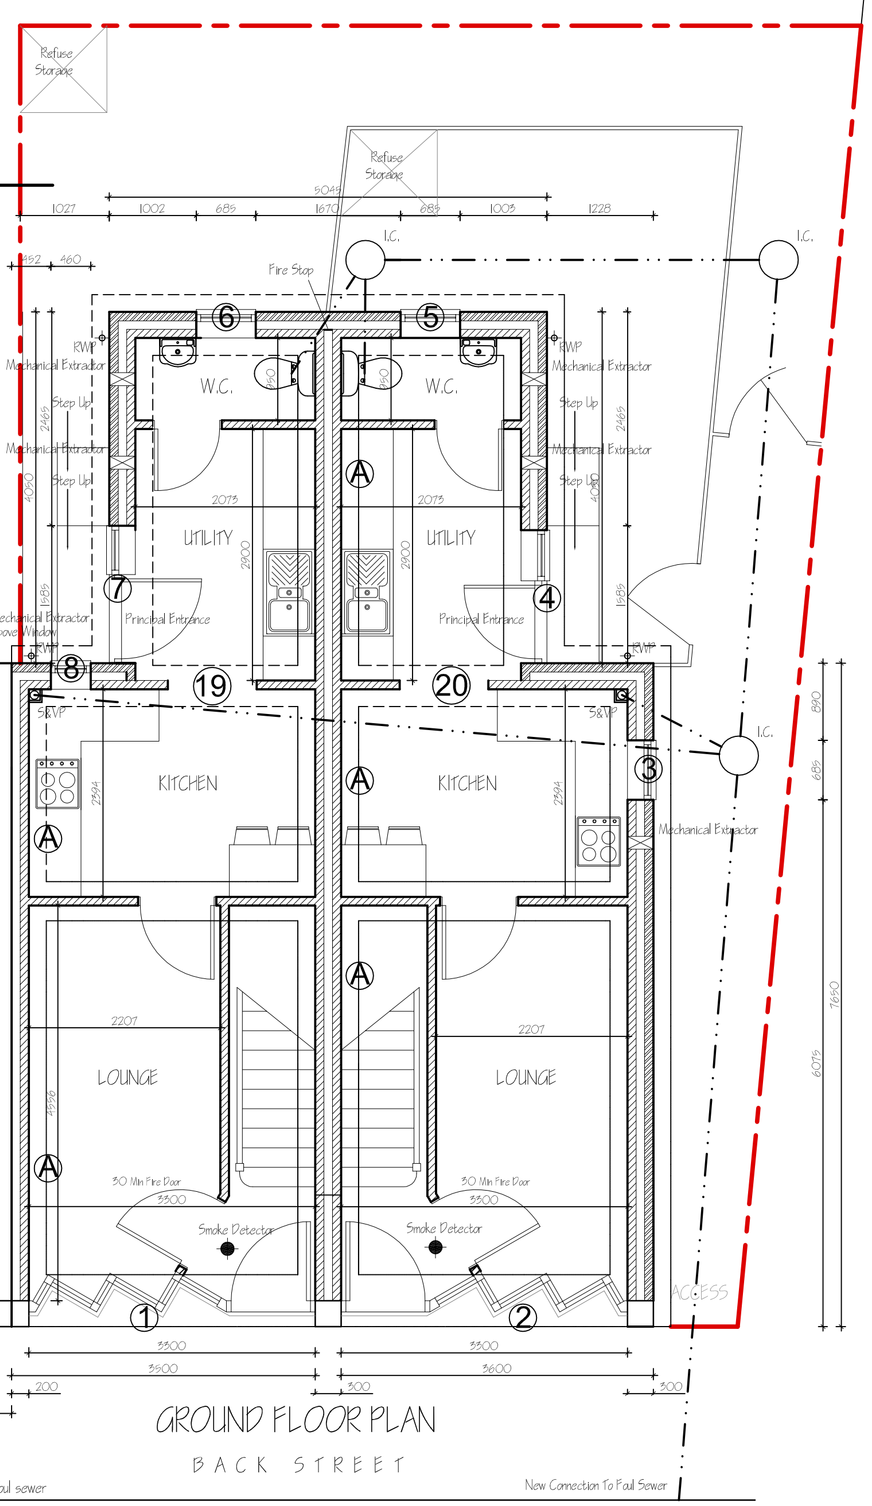


GROUND FLOOR PLAN

BACK STREET

New Opening schedule: -

Ref	Opening Description	Opening Size	Lintel Type	Lintel Length
1	Wooden Glazed Panel	3500w x 2500h	See Structural Engineer's Details	N/A
2	Wooden Glazed Panel	3500w x 2500h	See Structural Engineer's Details	N/A
3	Wooden Window	685w x 1050h	Keystone HD/K-90	1000mm
4	Wooden Door Wooden Door	980w x 2025h 965w x 1050h	Keystone HD/K-90	1900mm
5	Wooden Window	685w x 1050h	Keystone HD/K-90	1000mm
6	Wooden Window	685w x 1050h	Keystone HD/K-90	1000mm
7	Wooden Door Wooden Door	980w x 2025h	Keystone HD/K-90	1900mm
8	Wooden Window	460w x 1050h	Keystone HD/K-90	900mm
9	Wooden Window	685w x 750h	Keystone HD/K-90	1000mm
10	Wooden Window	685w x 750h	Keystone HD/K-90	1000mm
11	Conservation Rooflight	550w x 1190h	Part Of Roof Structure	N/A
12	Conservation Rooflight	550w x 1190h	Part Of Roof Structure	N/A
13	Conservation Rooflight	550w x 1190h	Part Of Roof Structure	N/A
14	Conservation Rooflight	550w x 1190h	Part Of Roof Structure	N/A
15	Conservation Rooflight	550w x 1190h	Part Of Roof Structure	N/A
16	Conservation Rooflight	550w x 1190h	Part Of Roof Structure	N/A
17	Conservation Rooflight	550w x 700h	Part Of Roof Structure	N/A
18	Conservation Rooflight	550w x 1190h	Part Of Roof Structure	N/A
19	Internal Opening	1025w x 2025h	Keystone HD BOX/K100	1150mm
20	Internal Opening	1025w x 2025h	Keystone HD BOX/K100	1150mm

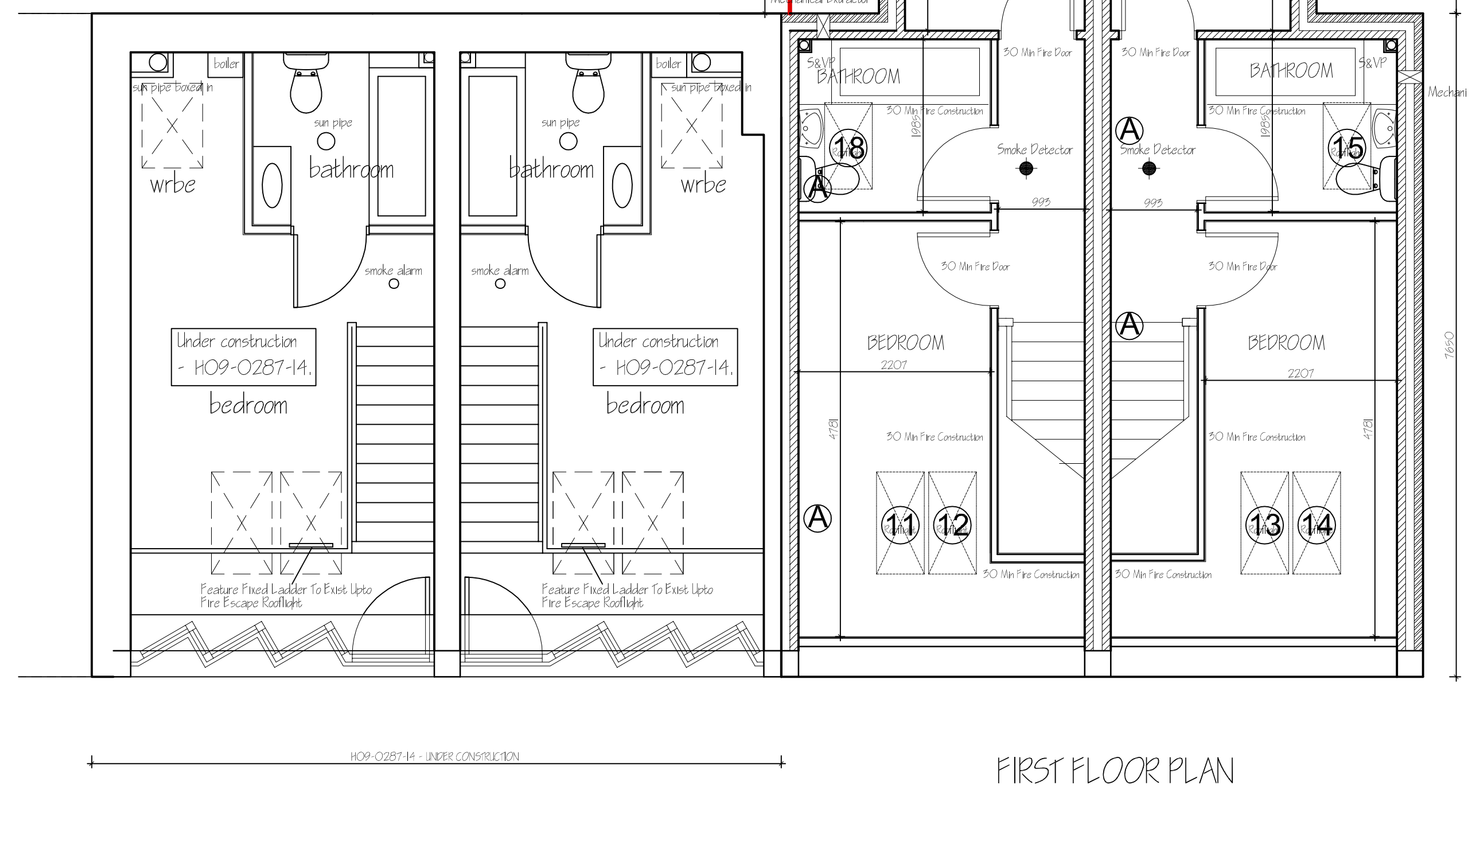

FIRST FLOOR PLAN



SITE PLAN 1:250

E	REFUSE STORAGE - PLANNING CONDITION	NOV 2017
D	FOUNDATIONS REVISED	NOV 2017
C	BUILDING REGULATIONS APPLICATION	SEPT 2017
B	WINDOW & ROOFLIGHT RELOCATION - PLANNING	JAN 2016
A	SECOND BEDROOM ADDED	DEC 2015
ref:	revision	date

G. R. MERCHANT LTD.
I.ENG AMICE FIWO

ARCHITECTURAL, STRUCTURAL AND LAND DRAINAGE CONSULTANTS

4 Wrights Mews
12A Park Road, Holbeach,
Spalding, Lincs. PE12 7EE
Tel: 01406 490800
Fax: 01406 425744
E-Mail: gr.merchant@btconnect.com

Project
PAIR OF SEMI-DETACHED DWELLINGS
3 & 5 BACK STREET
HOLBEACH
SPALDING, LINCS. PE12 7BZ

Client
R W WHITE

Drawing
FLOOR PLANS -PROPOSED
ELEVATIONS - PROPOSED
SECTION & SITE PLAN

Job Ref.	Drawing No.
2825-15	11E
Date	Drawn
APR 2015	SLB

Scales
1:50 1:100 (unless other stated)

DO NOT SCALE FROM THIS DRAWING

This drawing is copyright and may not be altered, traced, photographed or used for any other purposes other than that for which it is issued. The General Contractor is to check all dimensions on site and report any discrepancies to the Architect. All details shown on this drawing including foundations are based upon typical site conditions related to the area. No responsibility can be accepted for abnormal conditions which may be discovered during construction unless reported to the Architect so that design amendments may be considered. Site soil surveys are recommended in respect of foundations to establish specific site conditions before foundation work is undertaken. This drawing is limited in the amount of information contained and does not purport to contain a full specification of the works. It is solely for the purpose of obtaining Planning / Building Regulation approval. This drawing must not be used as a contract document alone. The works will not be supervised or inspected on site by G.R. Merchant or any representative thereof. It is the client or their appointed agents responsibility to control workmanship, substitution of materials, adherence to specification, variations to contract etc.All materials to be new unless otherwise stated and all components and materials etc, to be used fitted and installed etc. in strict accordance with manufacturers instruction and relevant code of practice. Materials shall conform to appropriate British standard specification or BBA certificate or European code equivalent. The Employer / Client shall ensure that the selected contractor is conversant with and adopts all measures necessary to achieve compliance with Health and Safety legislation for Building sites and Work places. The Employer / Client is advised that should the works need to comply with the Construction Design and Management Regulations an independant Planning Supervisor will be required. The works shall comprise of all that is shown on the drawing and details. Work that may not specifically be shown but may be reasonably inferred as necessary to carry out the works shall be deemed to be included. It is the plot / land owners responsibility to be aware of the Party Wall etc. Act 1996 when building in close proximity to adjoining neighbors boundaries.