





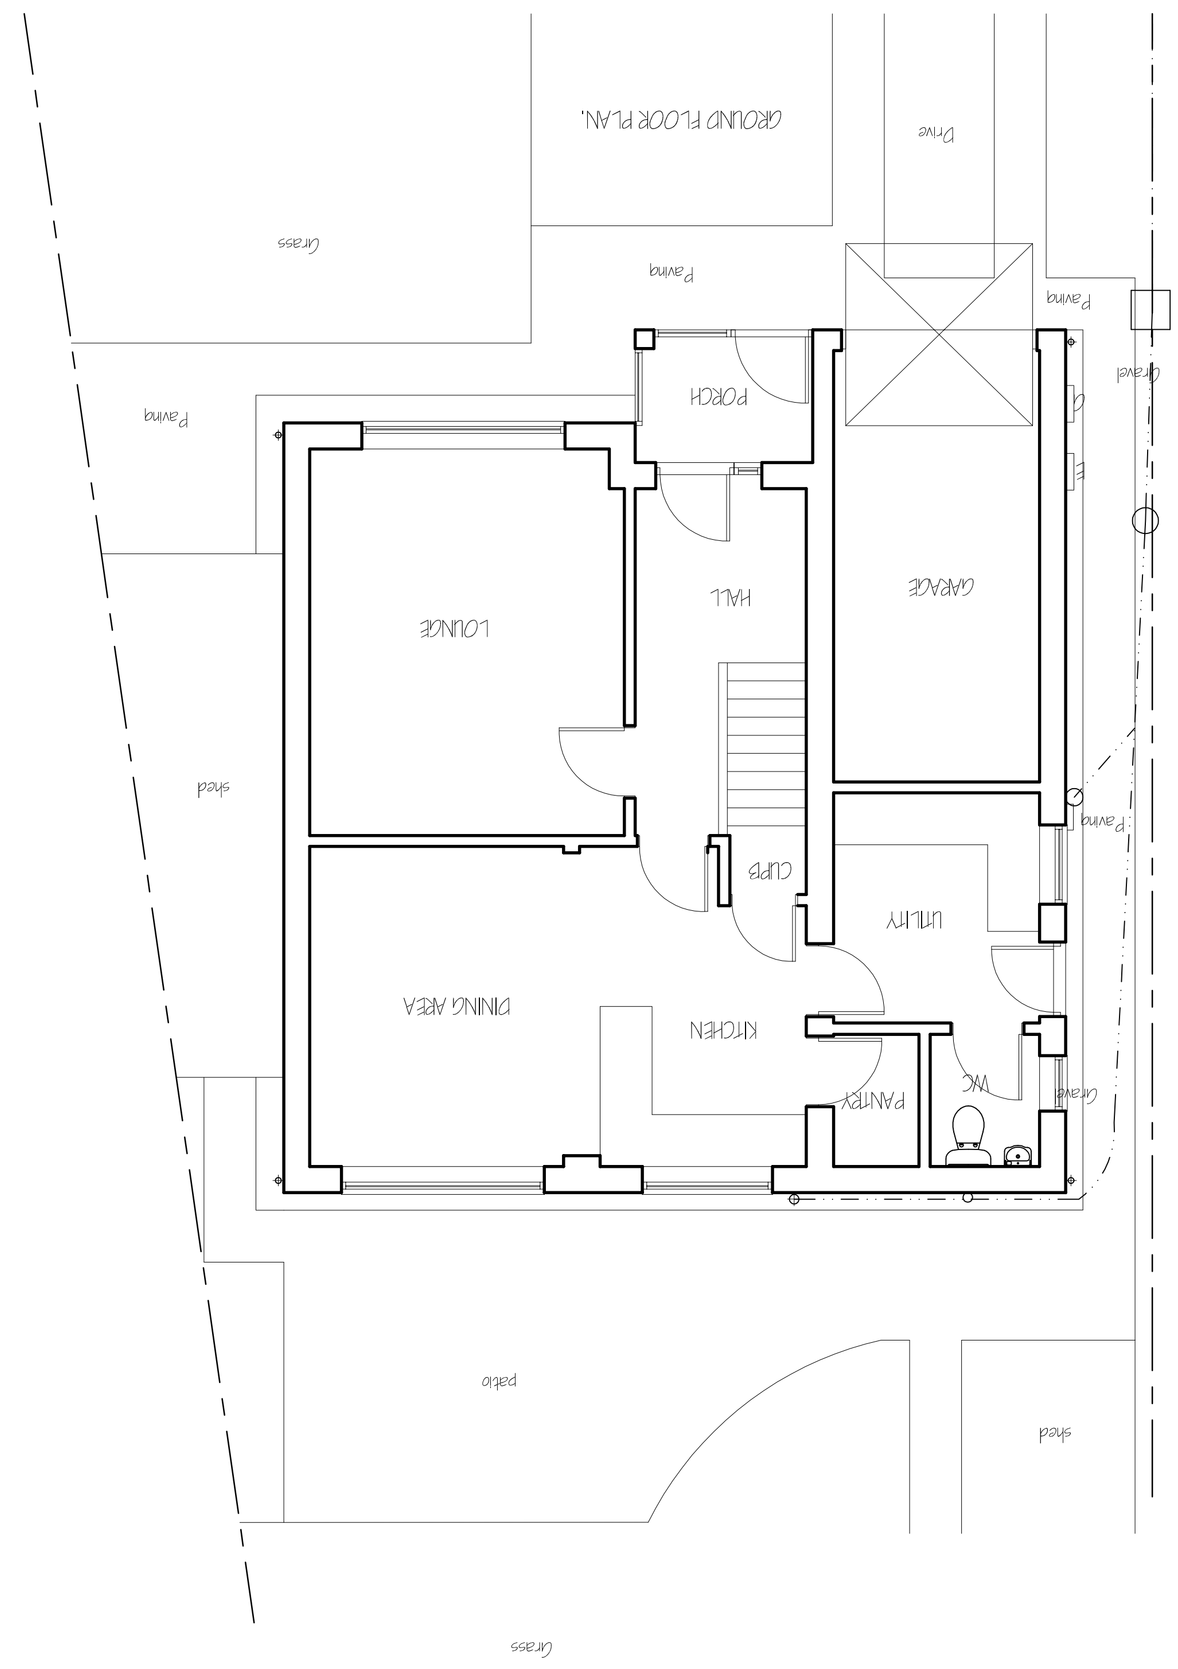

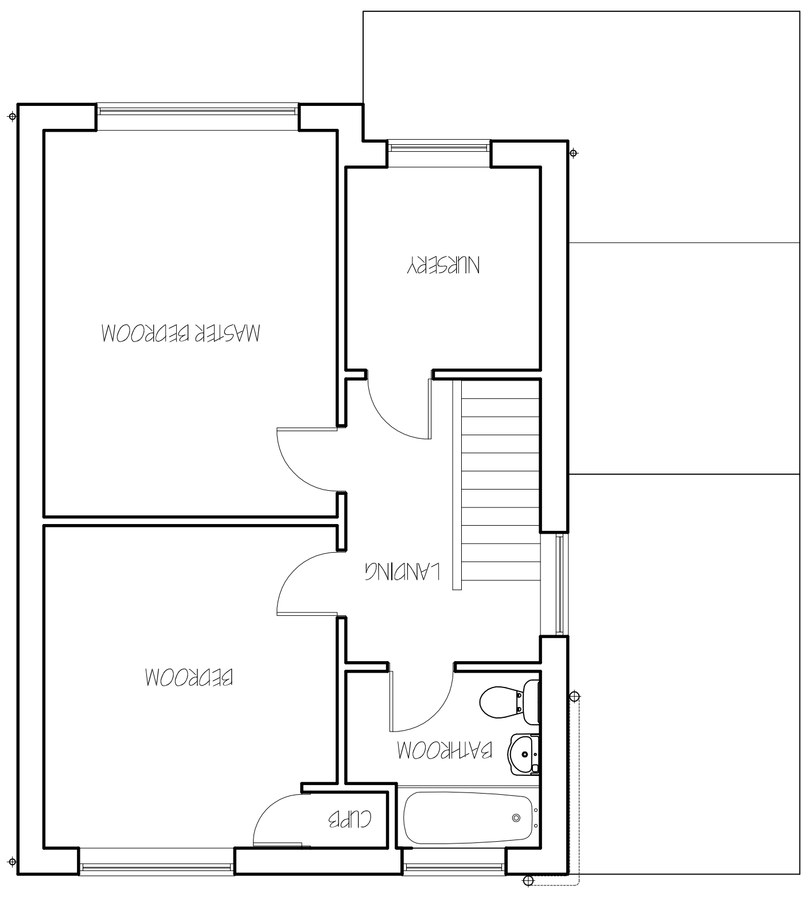


SITE PLAN.
1/500.

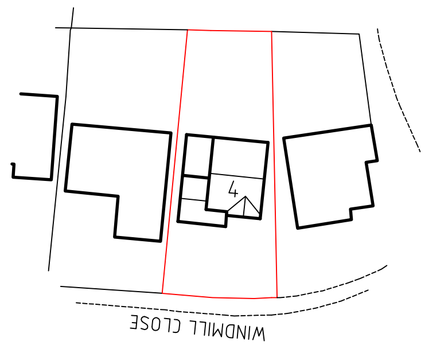

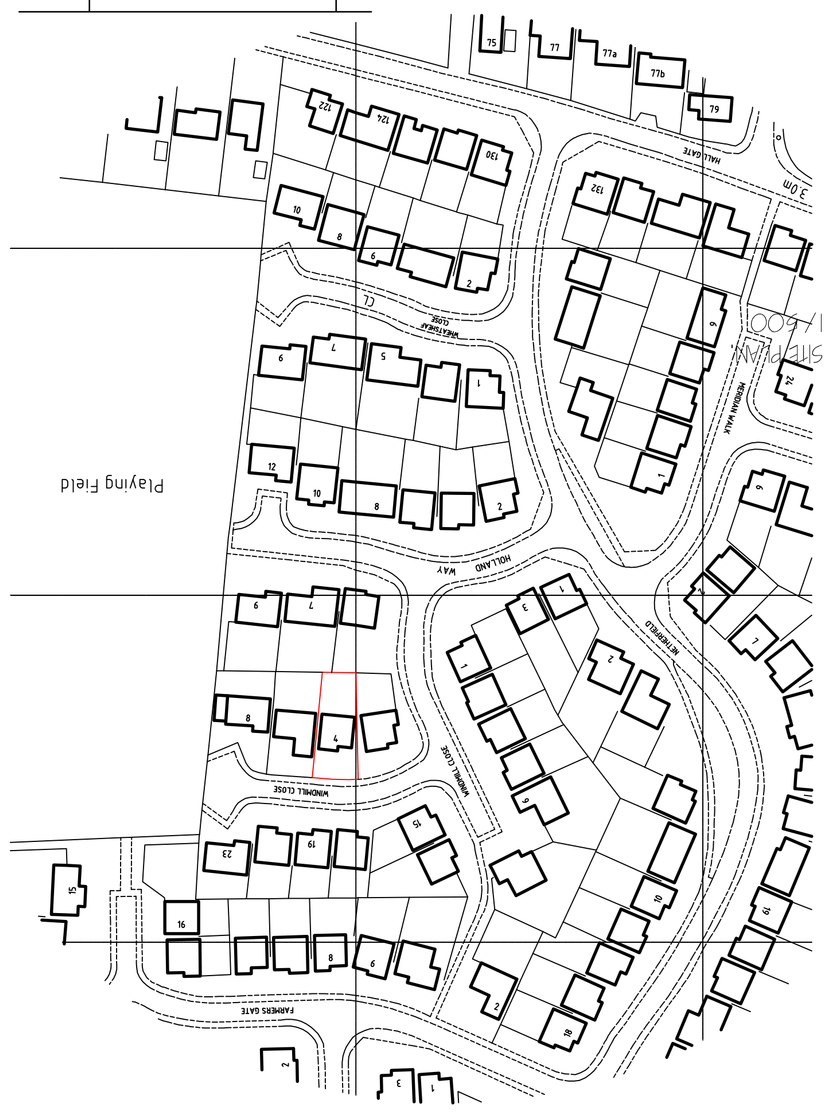





FRONT ELEVATION.

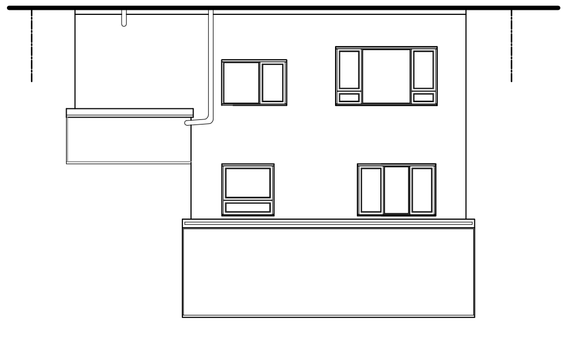

REAR ELEVATION.

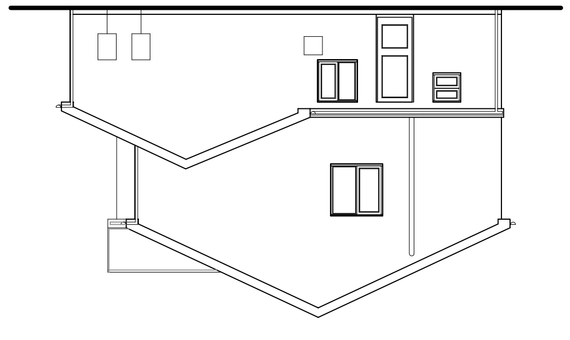

SIDE ELEVATION.

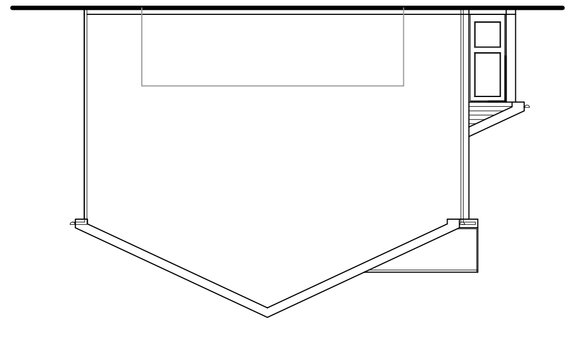

SIDE ELEVATION.

ref.	revision	date

G. R. MERCHANT LTD.
I.ENG AMICE FIWO

ARCHITECTURAL, STRUCTURAL AND LAND DRAINAGE CONSULTANTS

4 Wrights Mews
12A Park Road, Holbeach, Spalding, Lincs. PE12 7EE
Tel: 01406 490800
Faxi 01406 425744
E-Mail: gr.merchant@btconnect.com

Project
EXTENSION & ALTERATIONS.
4 WINDMILL CLOSE.
HOLBEACH.
SPALDING. LINC'S. PE12 7NX.

Client
MR & MRS L. POWLEY.

Drawing
FLOOR PLANS & ELEVATIONS - EXISTING
SITE & LOCATION PLANS.

Job Ref.	Drawing No.
2052-16.	01.
Date	**Drawn**
OCTOBER 2016.	S.J.P.

Scales
1/ 50. 1/ 100. [unless otherwise stated]

DO NOT SCALE FROM THIS DRAWING

This drawing is copyright and may not be altered, traced, photographed or used for any other purpose whatsoever without the written permission of G.R. Merchant Ltd. Any discrepancies to be notified to the Architect immediately. All details and dimensions on site and any discrepancies to be reported before any work is put in hand. The Contractor is to check all dimensions on site and report any discrepancies to the Architect. All drawings are the property of G.R. Merchant Ltd. and may not be reproduced or used in any manner without the express permission of G.R. Merchant Ltd. Figured dimensions are to be taken in preference to scaled and the contractor is to work to these dimensions. Any discrepancies are to be notified to the Architect before any work is put in hand. No responsibility can be accepted for unauthorised alterations to this drawing. Copyright exists on all designs and plans prepared by G.R. Merchant Ltd. whether or not planning or building approval has been obtained. These designs must not be loaned, copied or passed to third parties without the written consent of G.R. Merchant Ltd. Failure to observe these conditions will be treated as an infringement of copyright.

Before commencing any work, the Contractor is to satisfy himself as to the requirements of the Building Regulations and any other relevant legislation and is to give all notices and pay all fees required by any statutory undertaker or authority in connection with the Works. Nothing shown on the drawings is to be taken as relieving the Contractor of his responsibility to comply with the Building Regulations and any other relevant legislation. Any discrepancies between the Building Regulations and the drawings are to be notified to the Architect before any work is put in hand. Dimensions are not to be scaled from the drawings. Figured dimensions are to be taken in preference to scaled and the contractor is to work to these dimensions. Any discrepancies are to be notified to the Architect before any work is put in hand. No responsibility can be accepted for unauthorised alterations to this drawing. Copyright exists on all designs and plans prepared by G.R. Merchant Ltd. whether or not planning or building approval has been obtained. These designs must not be loaned, copied or passed to third parties without the written consent of G.R. Merchant Ltd. Failure to observe these conditions will be treated as an infringement of copyright.