



FRONT ELEVATION



SIDE ELEVATION

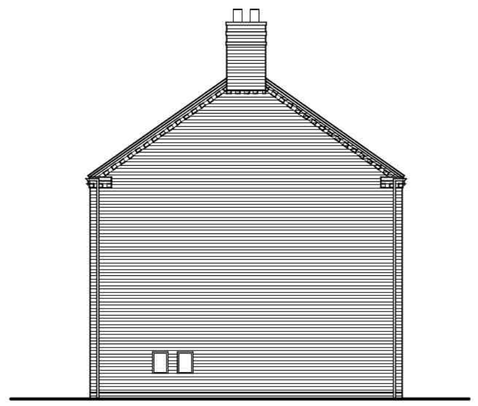

REAR ELEVATION

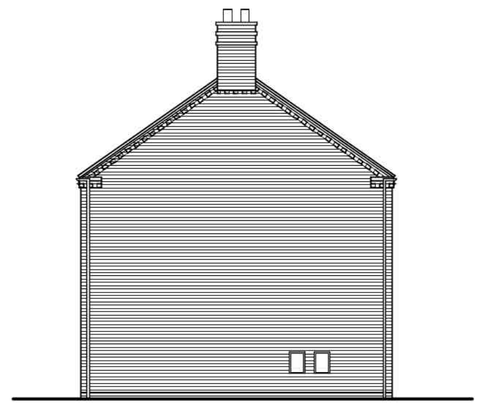

SIDE ELEVATION



LOCATION PLAN 1:1250

MATERIALS SCHEDULE

WALLS: Ecostock Atherstone Red
English Bond on Front Elevation

ROOF: Natural Slate

HEAD : Georgian Flat Arch


CILL: Warrick Stone colour 'Bath'

WINDOWS: Timber Sliding Sash Painted Cream


FRONT DOOR: Timber Painted Black

PATIO DOOR: Timber Painted Cream

RAINWATER GOODS: Black Cast Aluminum on rise and fall brackets

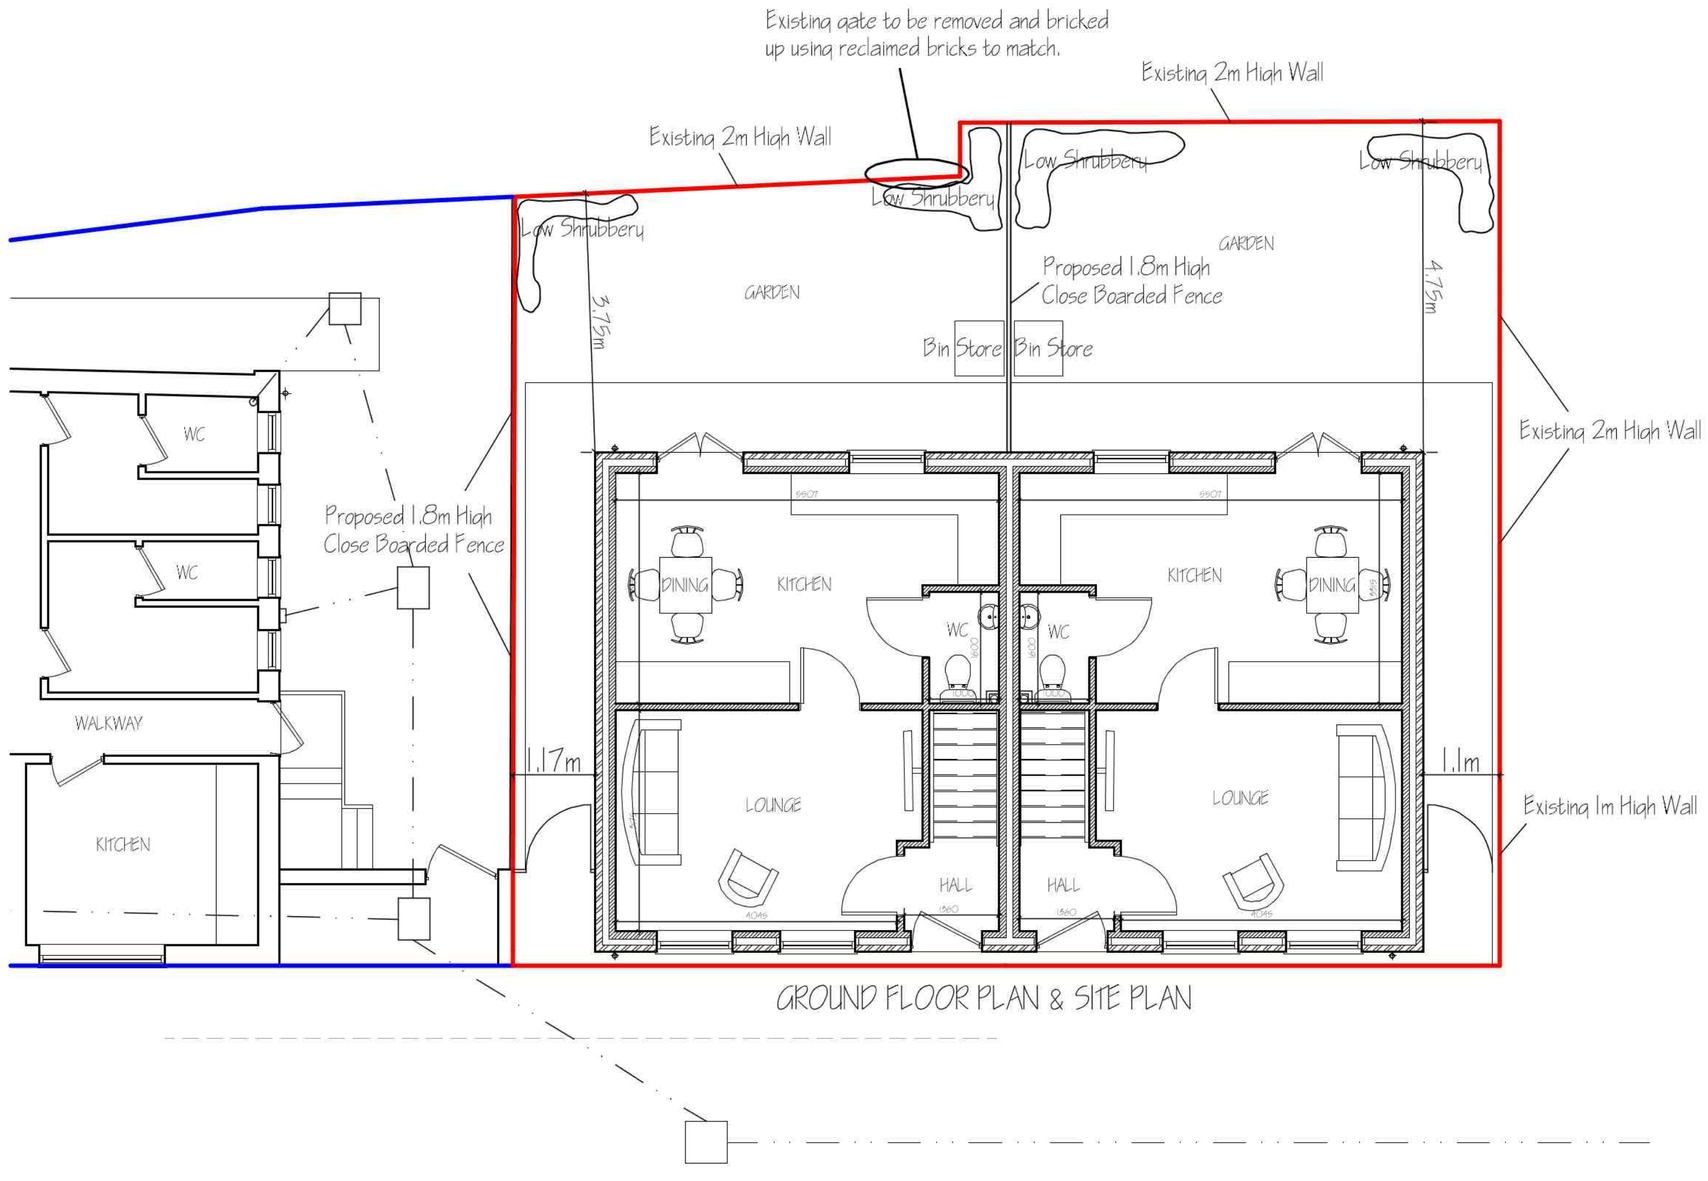

GROUND FLOOR PLAN & SITE PLAN

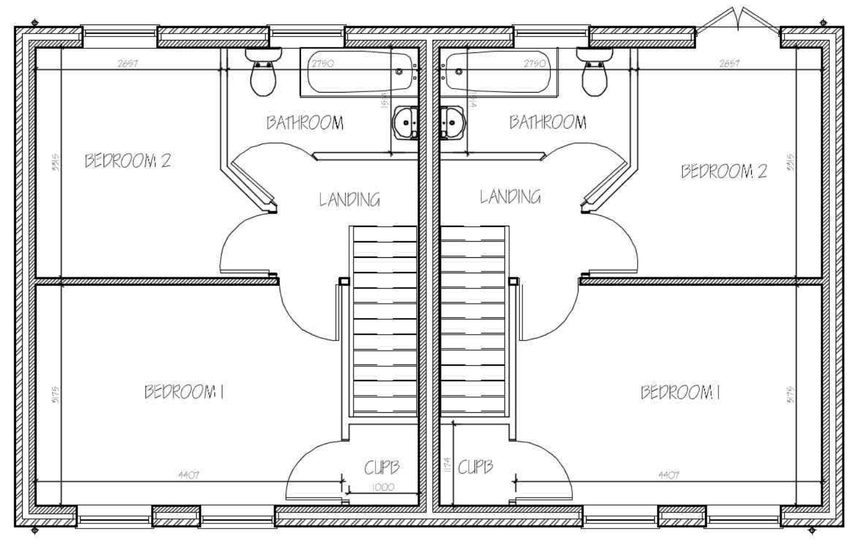

FIRST FLOOR PLAN

ref:	revision	date
C.	PLANNING OFFICERS AMENDMENTS	MAR '2021.
B.	PLANNING OFFICERS AMENDMENTS	JAN. '2021.
A.	PLANNING APPLICATION	DEC. '2020.

G. R. MERCHANT LTD.
I.ENG AMICE FIWO

ARCHITECTURAL, STRUCTURAL AND LAND DRAINAGE CONSULTANTS

4 Wrights Mews
12A Park Road, Holbeach,
Spalding, Lincs, PE12 7EE
Tel: 01406 490800
Fax: 01406 425744
E-Mail: gr.merchant@btconnect.com

Project
RESIDENTIAL DEVELOPMENT
REAR OF 8 HIGH STREET
HOLBEACH
SPALDING, LINCS. PE12 7DU.

Client
ROFFES TRANSPORT

Drawing
FLOOR PLANS & ELEVATIONS
SITE & LOCATION PLAN

Job Ref.: 3727-20.
Drawing No.: 05C.
Date: DECEMBER 2020
Drawn: S.D.
Scales: 1:50 (Unless Otherwise Stated)

DO NOT SCALE FROM THIS DRAWING

This drawing is copyright and may not be altered, traced, photographed or used for any other purpose other than that for which it is issued. The General Contractor is to check all dimensions on site and report any discrepancies to the Architect. All details shown on this drawing including foundations are based upon typical site conditions related to the area. No responsibility can be accepted for abnormal conditions which may be discovered during construction unless reported to the Architect so that design amendments may be considered. Site soil surveys are recommended in respect of foundations to establish specific site conditions before foundation work is undertaken. This drawing is limited in the amount of information contained and does not purport to contain a full specification of the works. It is solely for the purpose of obtaining Planning / Building Regulation approval. This drawing must not be used as a contract document alone. The works will not be supervised or inspected on site by G.R. Merchant or any representative thereof. It is the client or their appointed agents responsibility to control workmanship, substitution of materials, adherance to specification, variations to contract etc.All materials to be new unless otherwise stated and all components and materials etc. to be used fitted and installed etc. in strict accordance with manufacturers instruction and relevant code of practice. Materials shall conform to appropriate British standard specification or BBA certificate or European code equivalent. The Employer / Client shall ensure that the selected contractor is conversant with and obeys all statutes regulations to achieve compliance with Health and Safety legislation for building sites and temporary works. The Employer / Client is informed that should any works need to comply with the Construction Design & Management Regulations then a Supervising Planning Supervisor will be required. The works shall comprise of all that is shown on the drawing and details. Work that may not specifically be shown but may be reasonably inferred as necessary to carry out the works shall be deemed to be included. It is the plot / land owners responsibility to be aware of the Party Wall etc. Act 1996 when building in close proximity to adjoining neighbors boundaries.