
This drawing is copyright and may not be altered, traced, copied, photographed or used for any purpose other than that for which it is issued without written permission from J. J. Hartley.


revisions:

A. 27-10-97. amended following meeting with planning officer

notes:

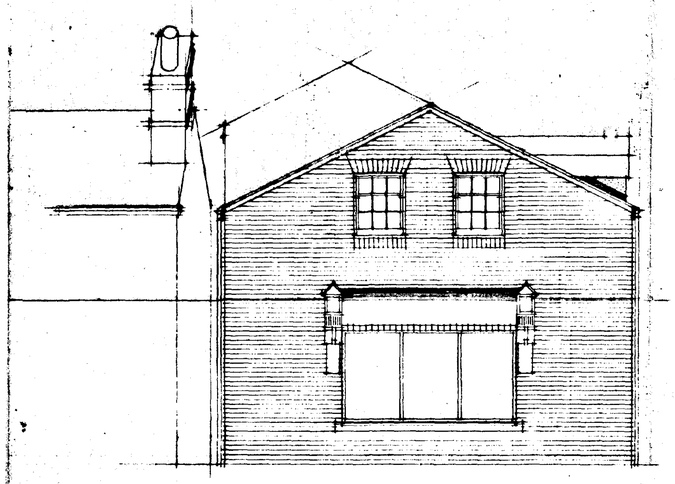


SIDE ELEVATION AS PROPOSED

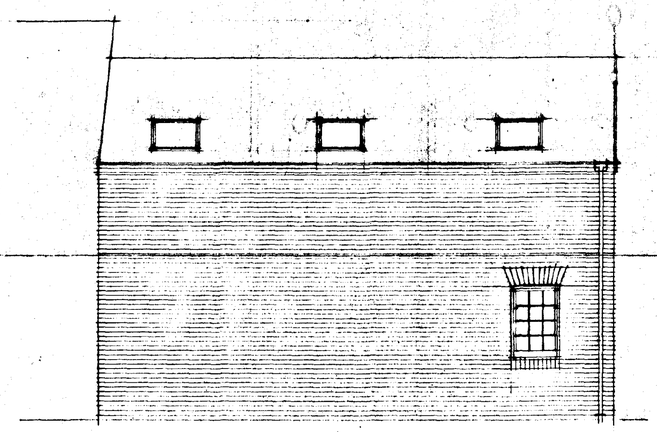

REAR ELEVATION AS PROPOSED

SCHEDULE OF EXTERNAL MATERIALS

walls — second hand red facing bricks to match 19 St Johns St.
roof — Redland 49 grey interlocking concrete tiles
r.w.goods — black u.p.v.c.
joinery — softwood painted white.
dormers — cheeks & gables rendered painted white

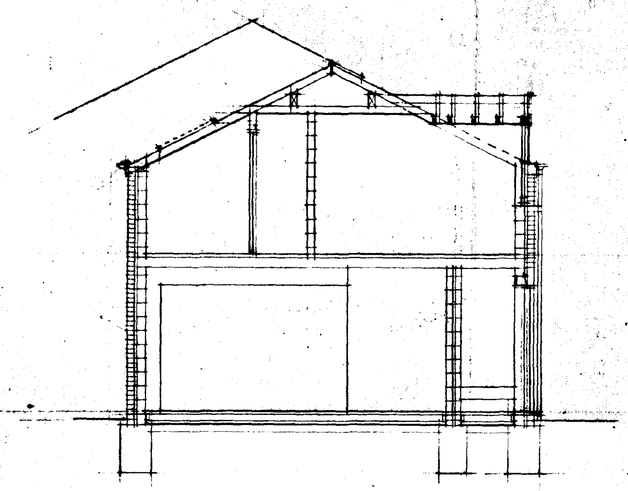

SECTION A A



FRONT ELEVATION AS PROPOSED

SOUTH HOLLAND DC
HOUSING & PLANNING
30 OCT 1997
Ref: 1152/97

DETERMINED
PLAN

J.J. & J. HARTLEY
J J Hartley, MBIAT MCIOB MBIM
PRINCIPAL
Architectural and Project Management Services
Interior Design Consultants and Surveyors
109 Fulbridge Road, Peterborough, PE1 3LE
Fax/Tel: Peterborough 01733 707012

job:
S & D BOOKMAKERS
3 BARRINGTON GATE
HOLBEACH

Proposed betting shop extension including self-contained flat over


drg:
Section & elevations as proposed

scale: 1/50
date: 4 August 1997
drawn by: D Hartley
drg. no.: 3005/2A


This drawing is copyright and may not be altered, traced, copied, photographed or used for any purpose other than that for which it is issued without written permission from J. J. Hartley

revisions:
A. 27·10·97. amended following meeting with planning officer
J Hartley


notes:

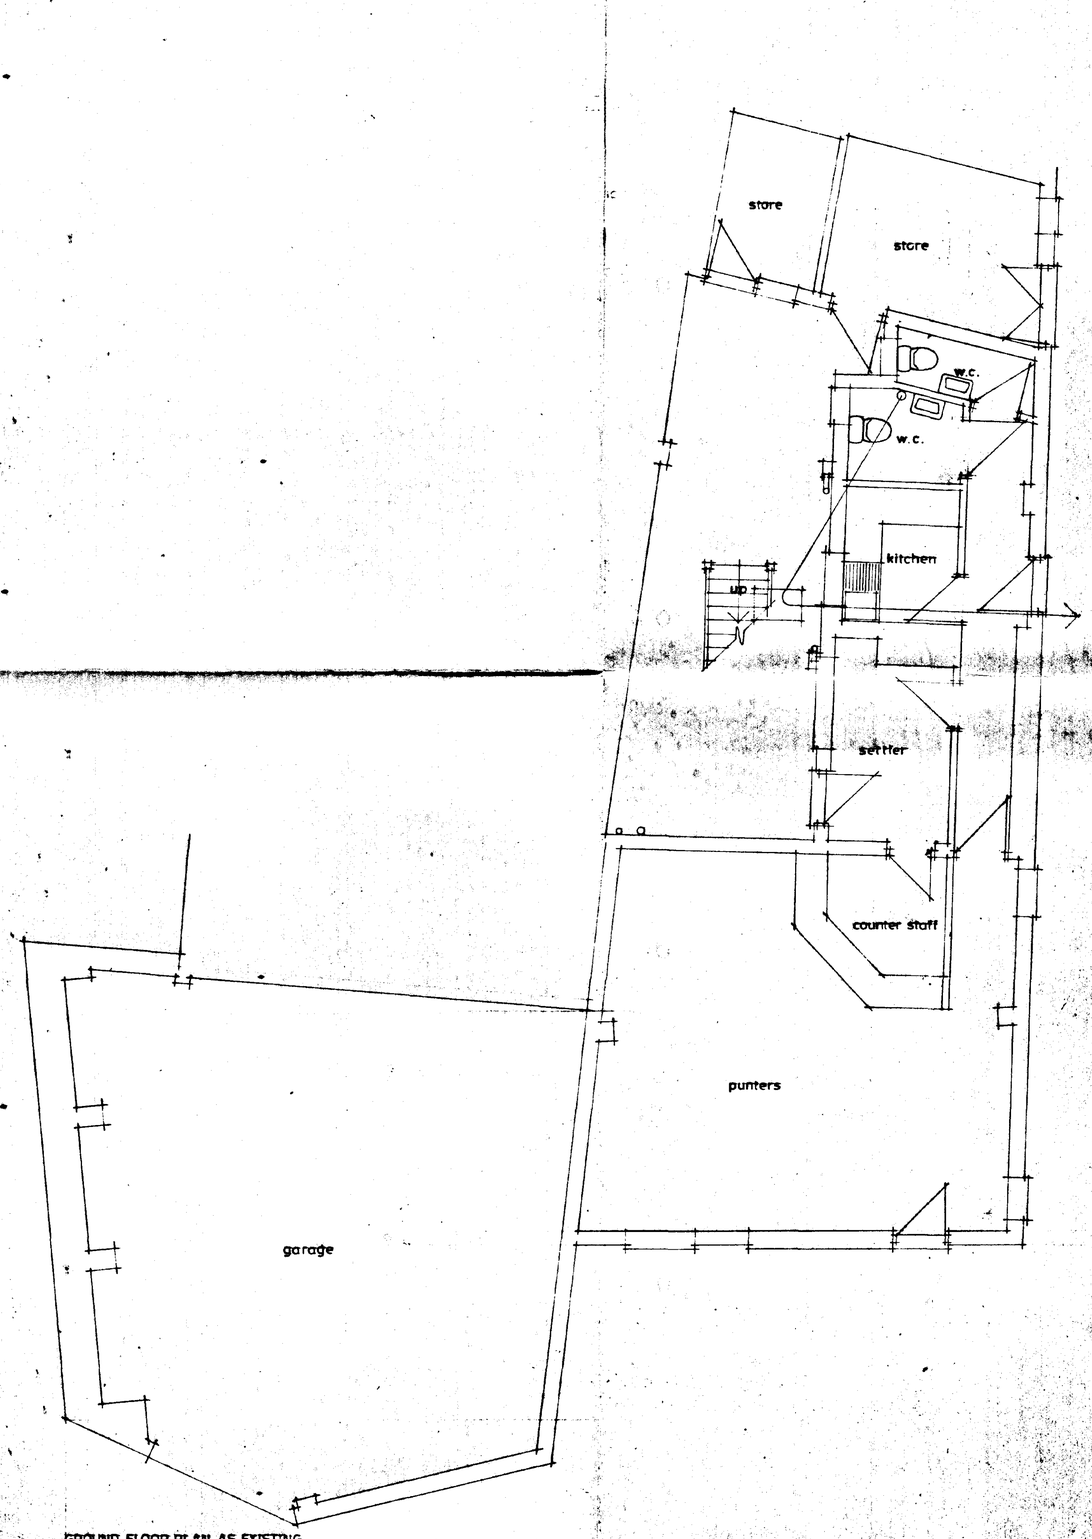

GROUND FLOOR PLAN AS EXISTING

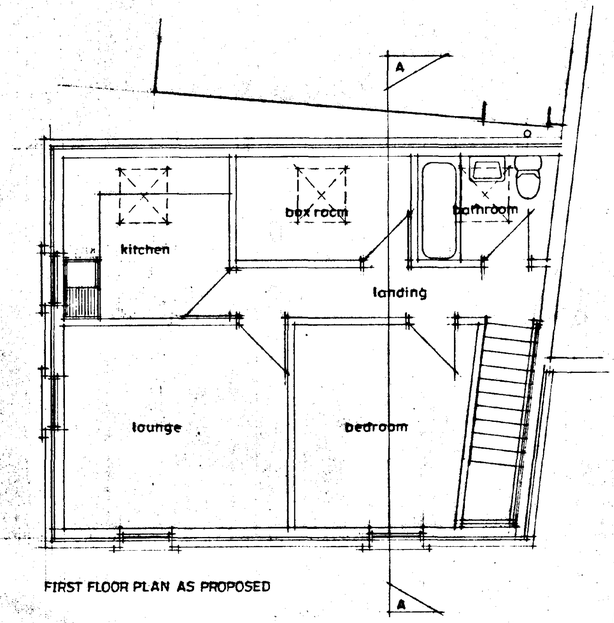

FIRST FLOOR PLAN AS PROPOSED

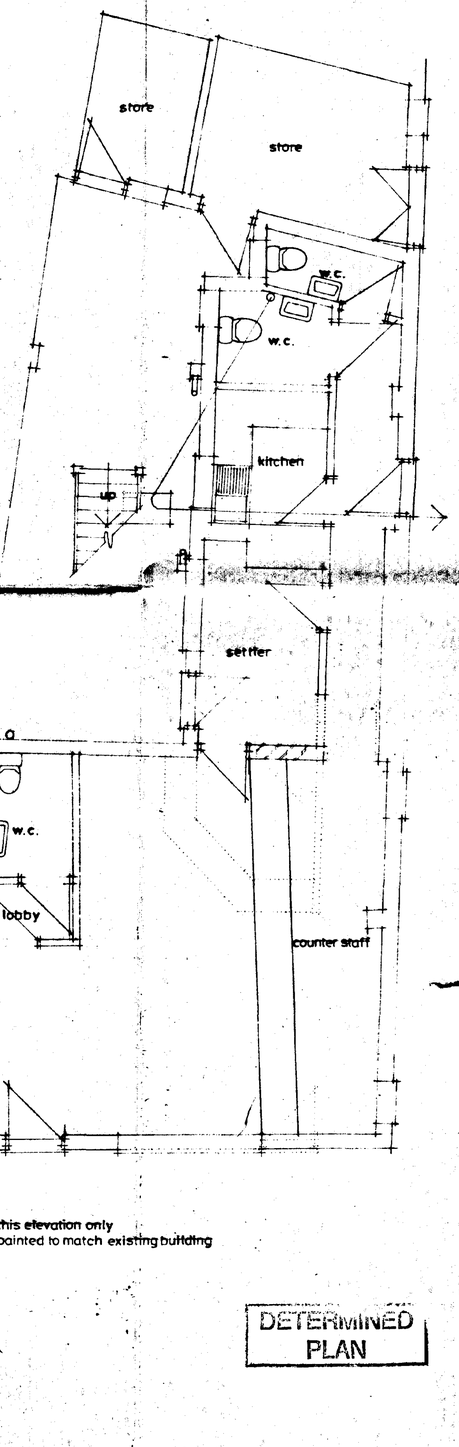

GROUND FLOOR PLAN AS PROPOSED

SOUTH HOLLAND DC
HOUSING & PLANNING
30 OCT 1997
Ref: 1152/97

DETERMINED PLAN

J.J. & J. HARTLEY
J J Hartley, MBIAT, MCIOB, MBIM
PRINCIPAL
Architectural and Project Management Services
Interior Design Consultants and Surveyors
109 Fulbridge Road, Peterborough, PE1 3LE
Fax/Tel: Peterborough 01733 707012

job:
S & D BOOKMAKERS
3 BARRINGTON GATE
HOLBEACH

Proposed betting shop extension including self-contained flat over

drg:
Plans as existing & proposed

scale:1/50
date: 5 August 1997
drawn by:D Hartley
drg. no.: 3005/1A