

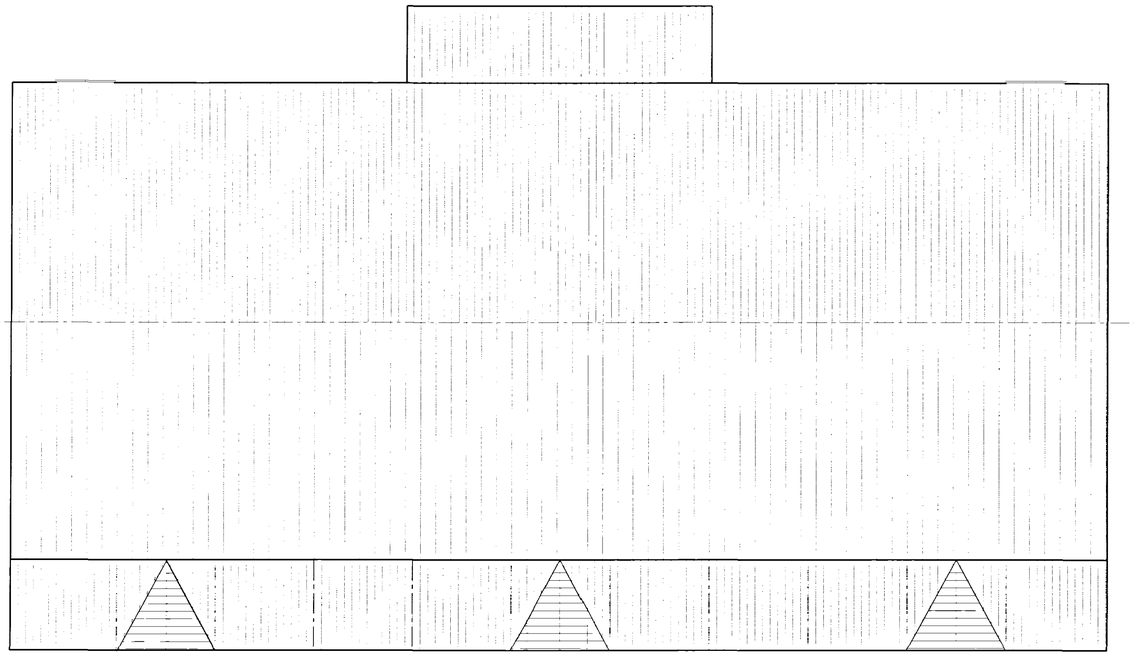



ROOF PLAN

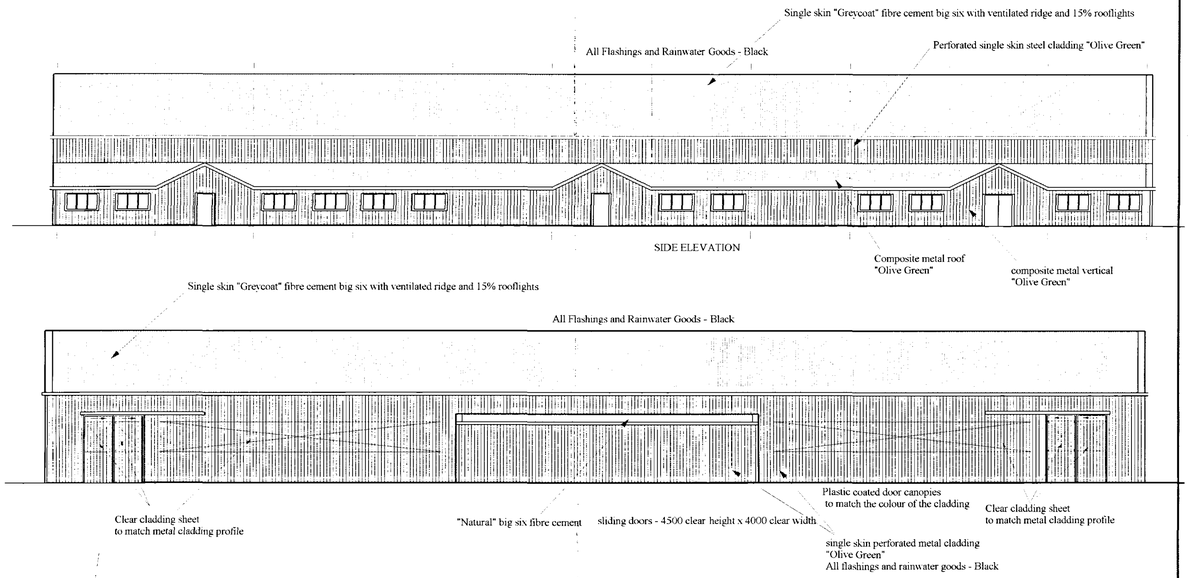

SIDE ELEVATION

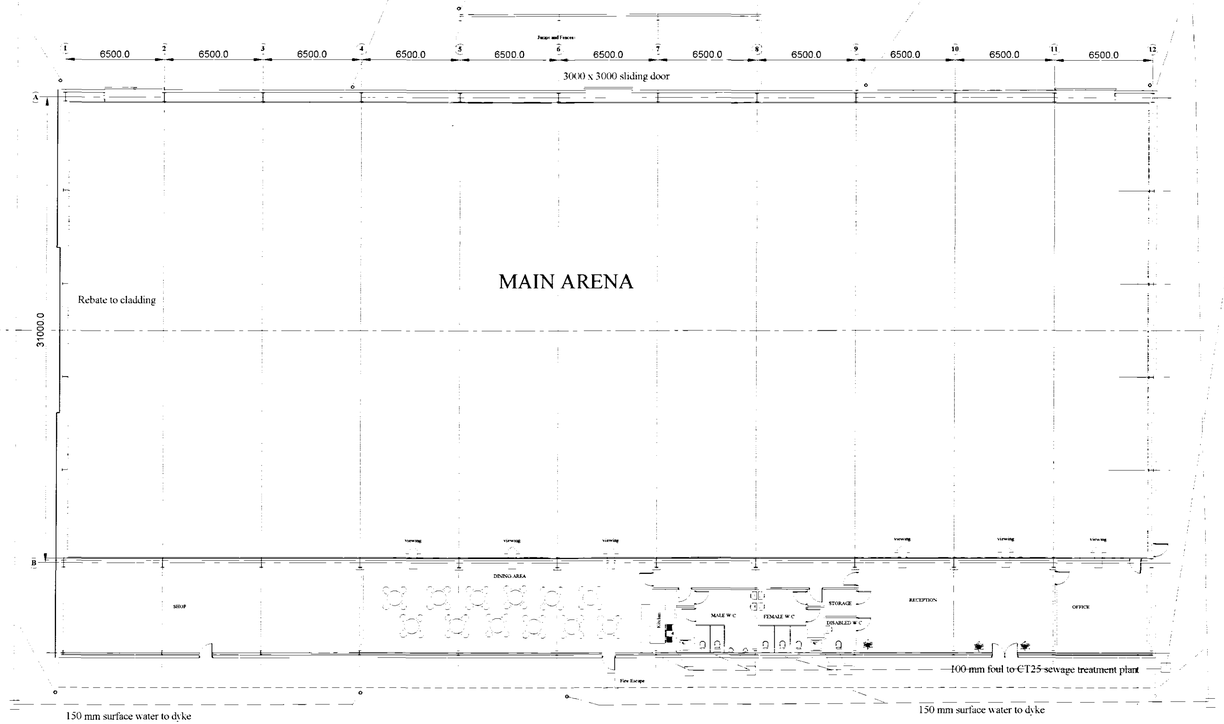


FLOOR PLAN

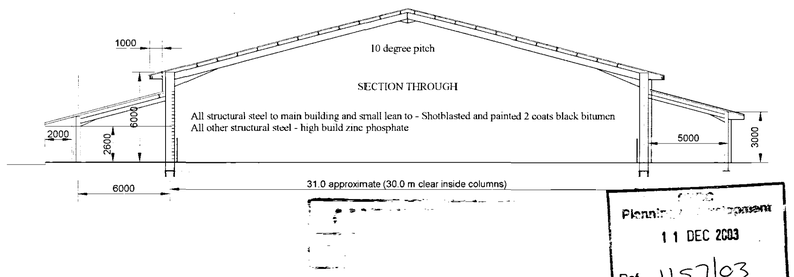

SECTION THROUGH

All structural steel to main building and small lean to - Shotblasted and painted 2 coats black bitumen
All other structural steel - high build zinc phosphate


Planning Department
11 DEC 2003
Ref 1157/03

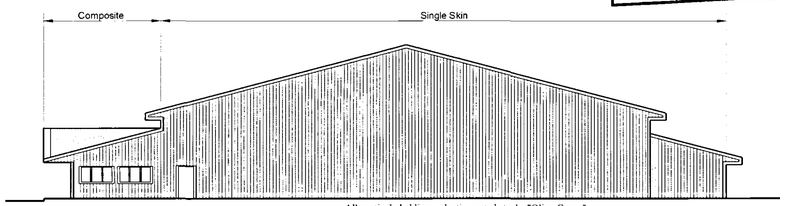

All vertical cladding - plastic coated steel - "Olive Green"
All Flashings and rainwater goods - black

END ELEVATION

DETERMINED
PLAN

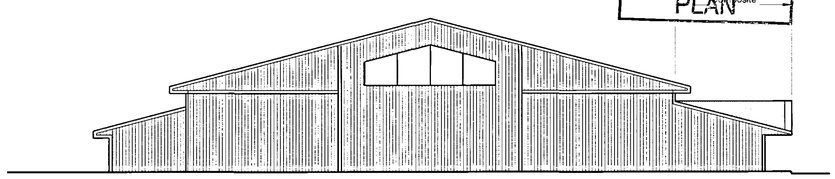

All vertical cladding - plastic coated steel - "Olive Green"
All flashings and rainwater goods - Black

END ELEVATION

DRAWING TITLE

Proposed Equine Competition Arena

Client: Mr an Mrs F Pennington
Address: Holbeach
Contract:
DRAWN: rpsc DATE: July 2003
CHKD: DATE:
SCALE: 1:200 (A1)

GA1

A

R P S Construction Ltd
Kingston Lodge, Arcdy Cres, Peter Tavy, Tolbeach, Lincolnshire. PE12 9QN
Telephone: (01406) 423484 Fax/Modem (01406) 426260
e-mail: 1.dillon@rps-fp1.freeserve.co.uk