


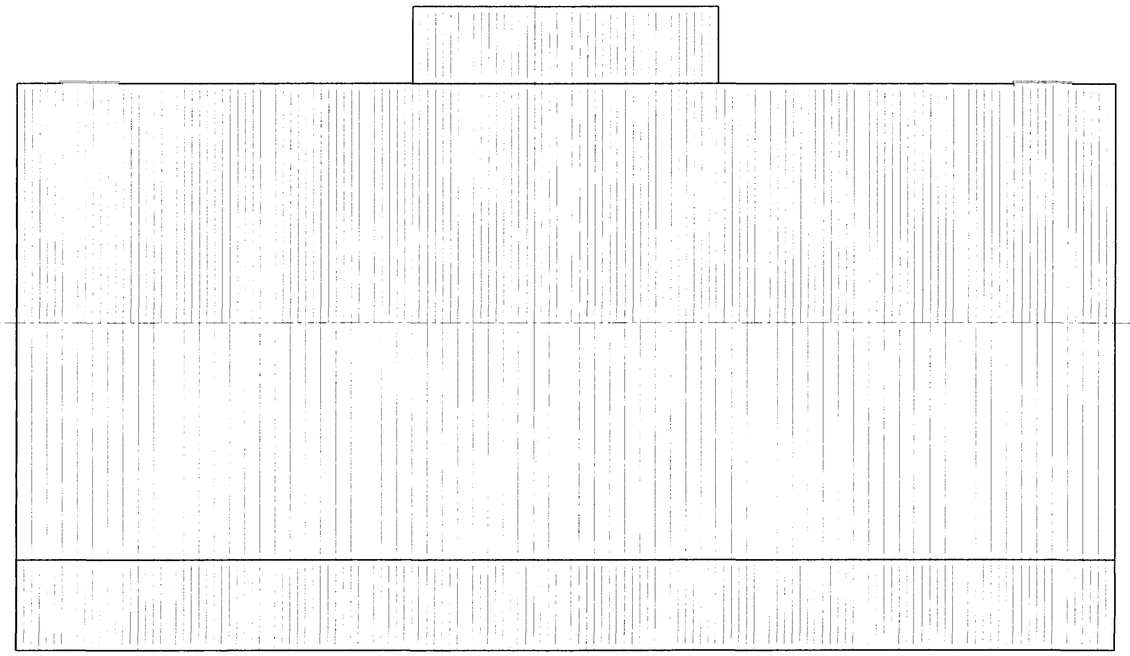


ROOF PLAN

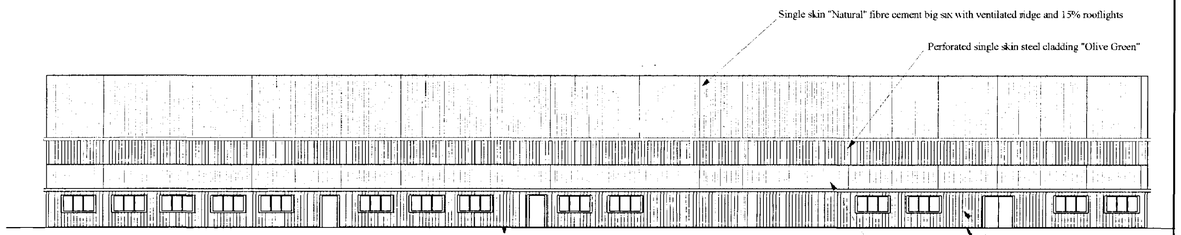


SIDE ELEVATION

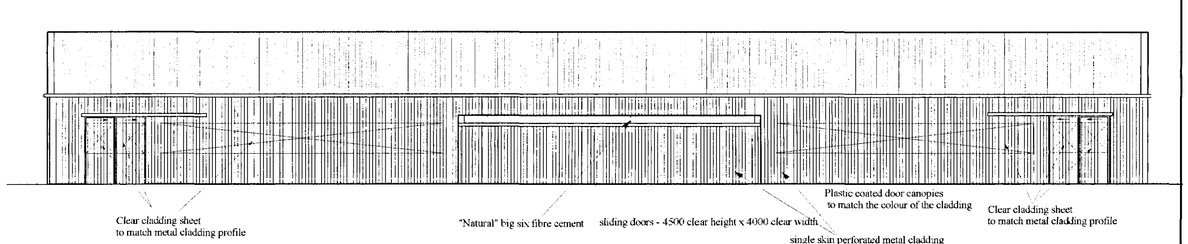

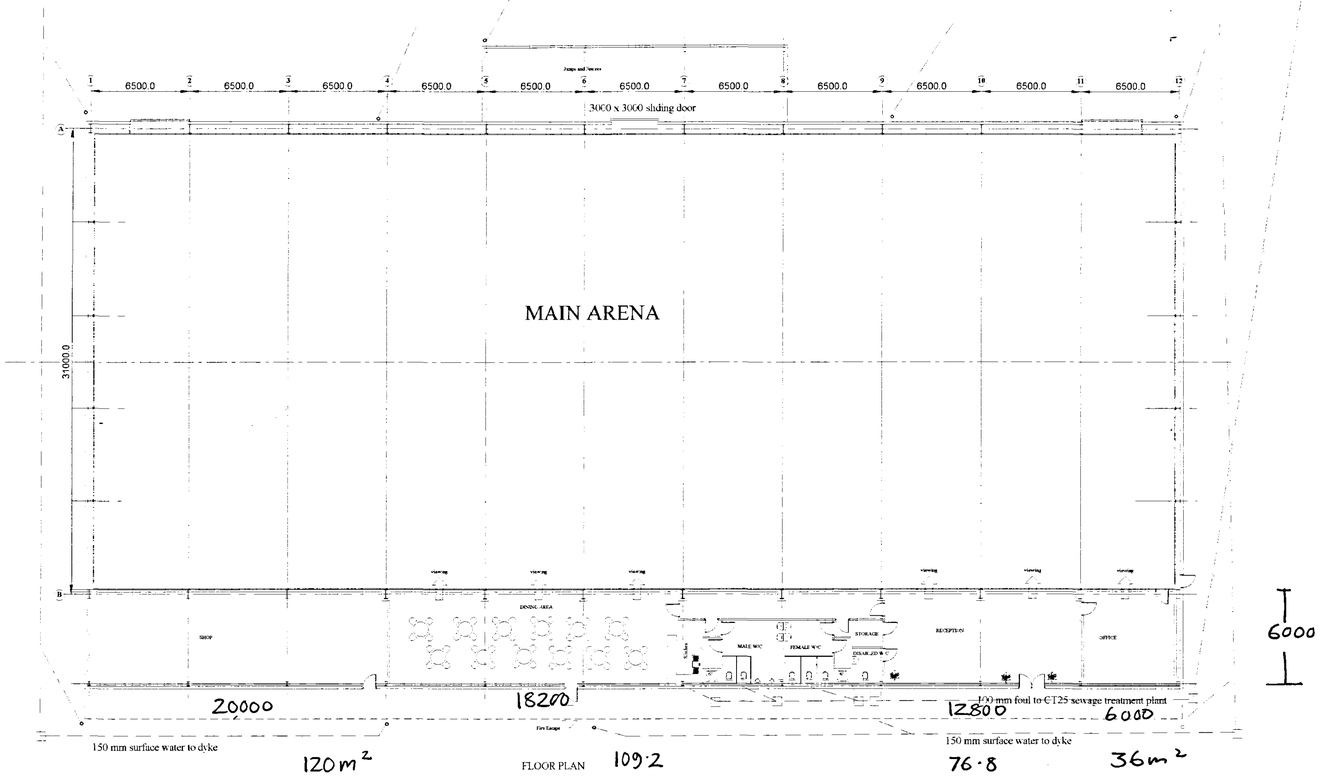


FLOOR PLAN

120 m²
109·2
76·8
36m²

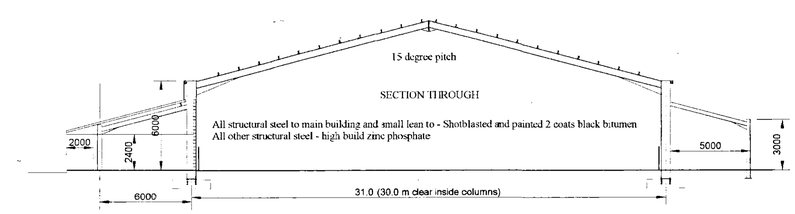


SUPERSEDED

GE6R0U1N6DS

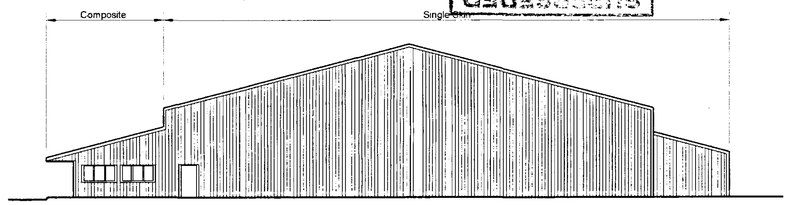

All vertical cladding - plastic coated steel - "Olive Green"

END ELEVATION

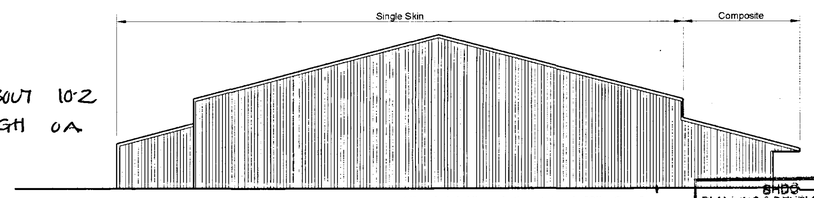

ABOUT 10·2 HIGH OA

All vertical cladding - plastic coated steel - "Olive Green"

END ELEVATION

SHDC
PLANNING & DEVELOPMENT
2 2 SEP 2003
Ref. 157/03

DRAWING TITLE: Proposed Equine Competition Arena	Client: Mr or Mrs F Pennington Address: Holbeach Comp'd: DRAWN: rjpc DATE: July 2003 CHKD: DATE: SCALE: 1:200 (A1)	GA1 0	R P S Construction Ltd Kingston Lodge, Sutch Close, Pond Fen, Holbeach, Lincolnshire PE12 7QX Telephone (01406) 424444 Facsimile (01406) 426260 E-mail Address - rpsdesign@rpsconstruction.co.uk