PROPOSED ALTERATIONS TO
51 FLEET STREET,
HOLBEACH.


FOR OCTAVIA ESTATES LIMITED

EXISTING SITE PLAN.

DATE	:	31 MAY 1994
SCALE	:	1 to 100
DRAWING No.	:	1968/1

DESIGN SERVICES
FOLDYARD COTTAGE . HIGHGATE
CHERRY BURTON HU17 7RR
TELEPHONE: 0964 551533 . FAX: 0964 551534

SOUTH HOLLAND D.C.
PLA... T.
07 DEC 1994
REF. H09/1160/94

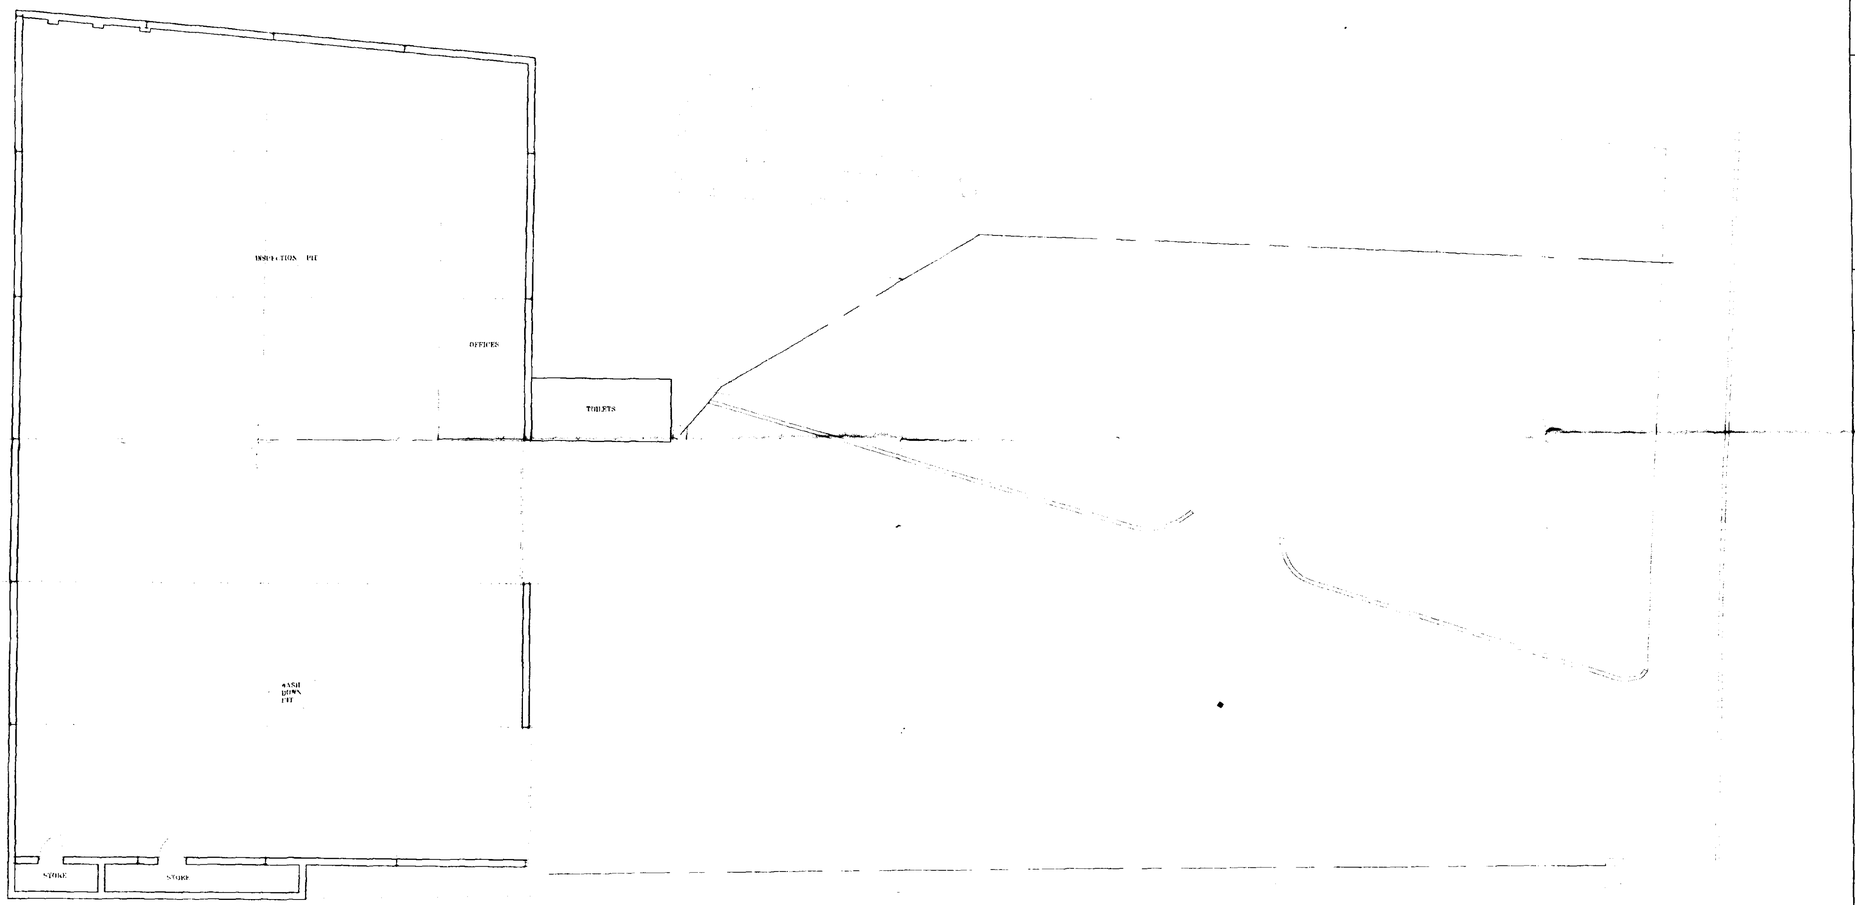

SPECIFICATION.

STORE

STORE

WASH DOWN PIT

INSPECTION PIT

OFFICES

PROPOSED ALTERATIONS TO
51 FLEET STREET,
HOLBEACH.


FOR OCTAVIA ESTATES LIMITED.

EXISTING FLOOR PLAN AND ELEVATION

DATE	31 MAY 1994
SCALE	1 to 50
DRAWING No	1968/2

DESIGN SERVICES
FOLDYARD COTTAGE . HIGHGATE
CHERRY BURTON HU17 7RR
TELEPHONE: 0964 551533 . FAX: 0964 551534

SOUTH HOLLAND D.C.
PLAN DEPT.
07 DEC 1994
REF. H09/1160/94...

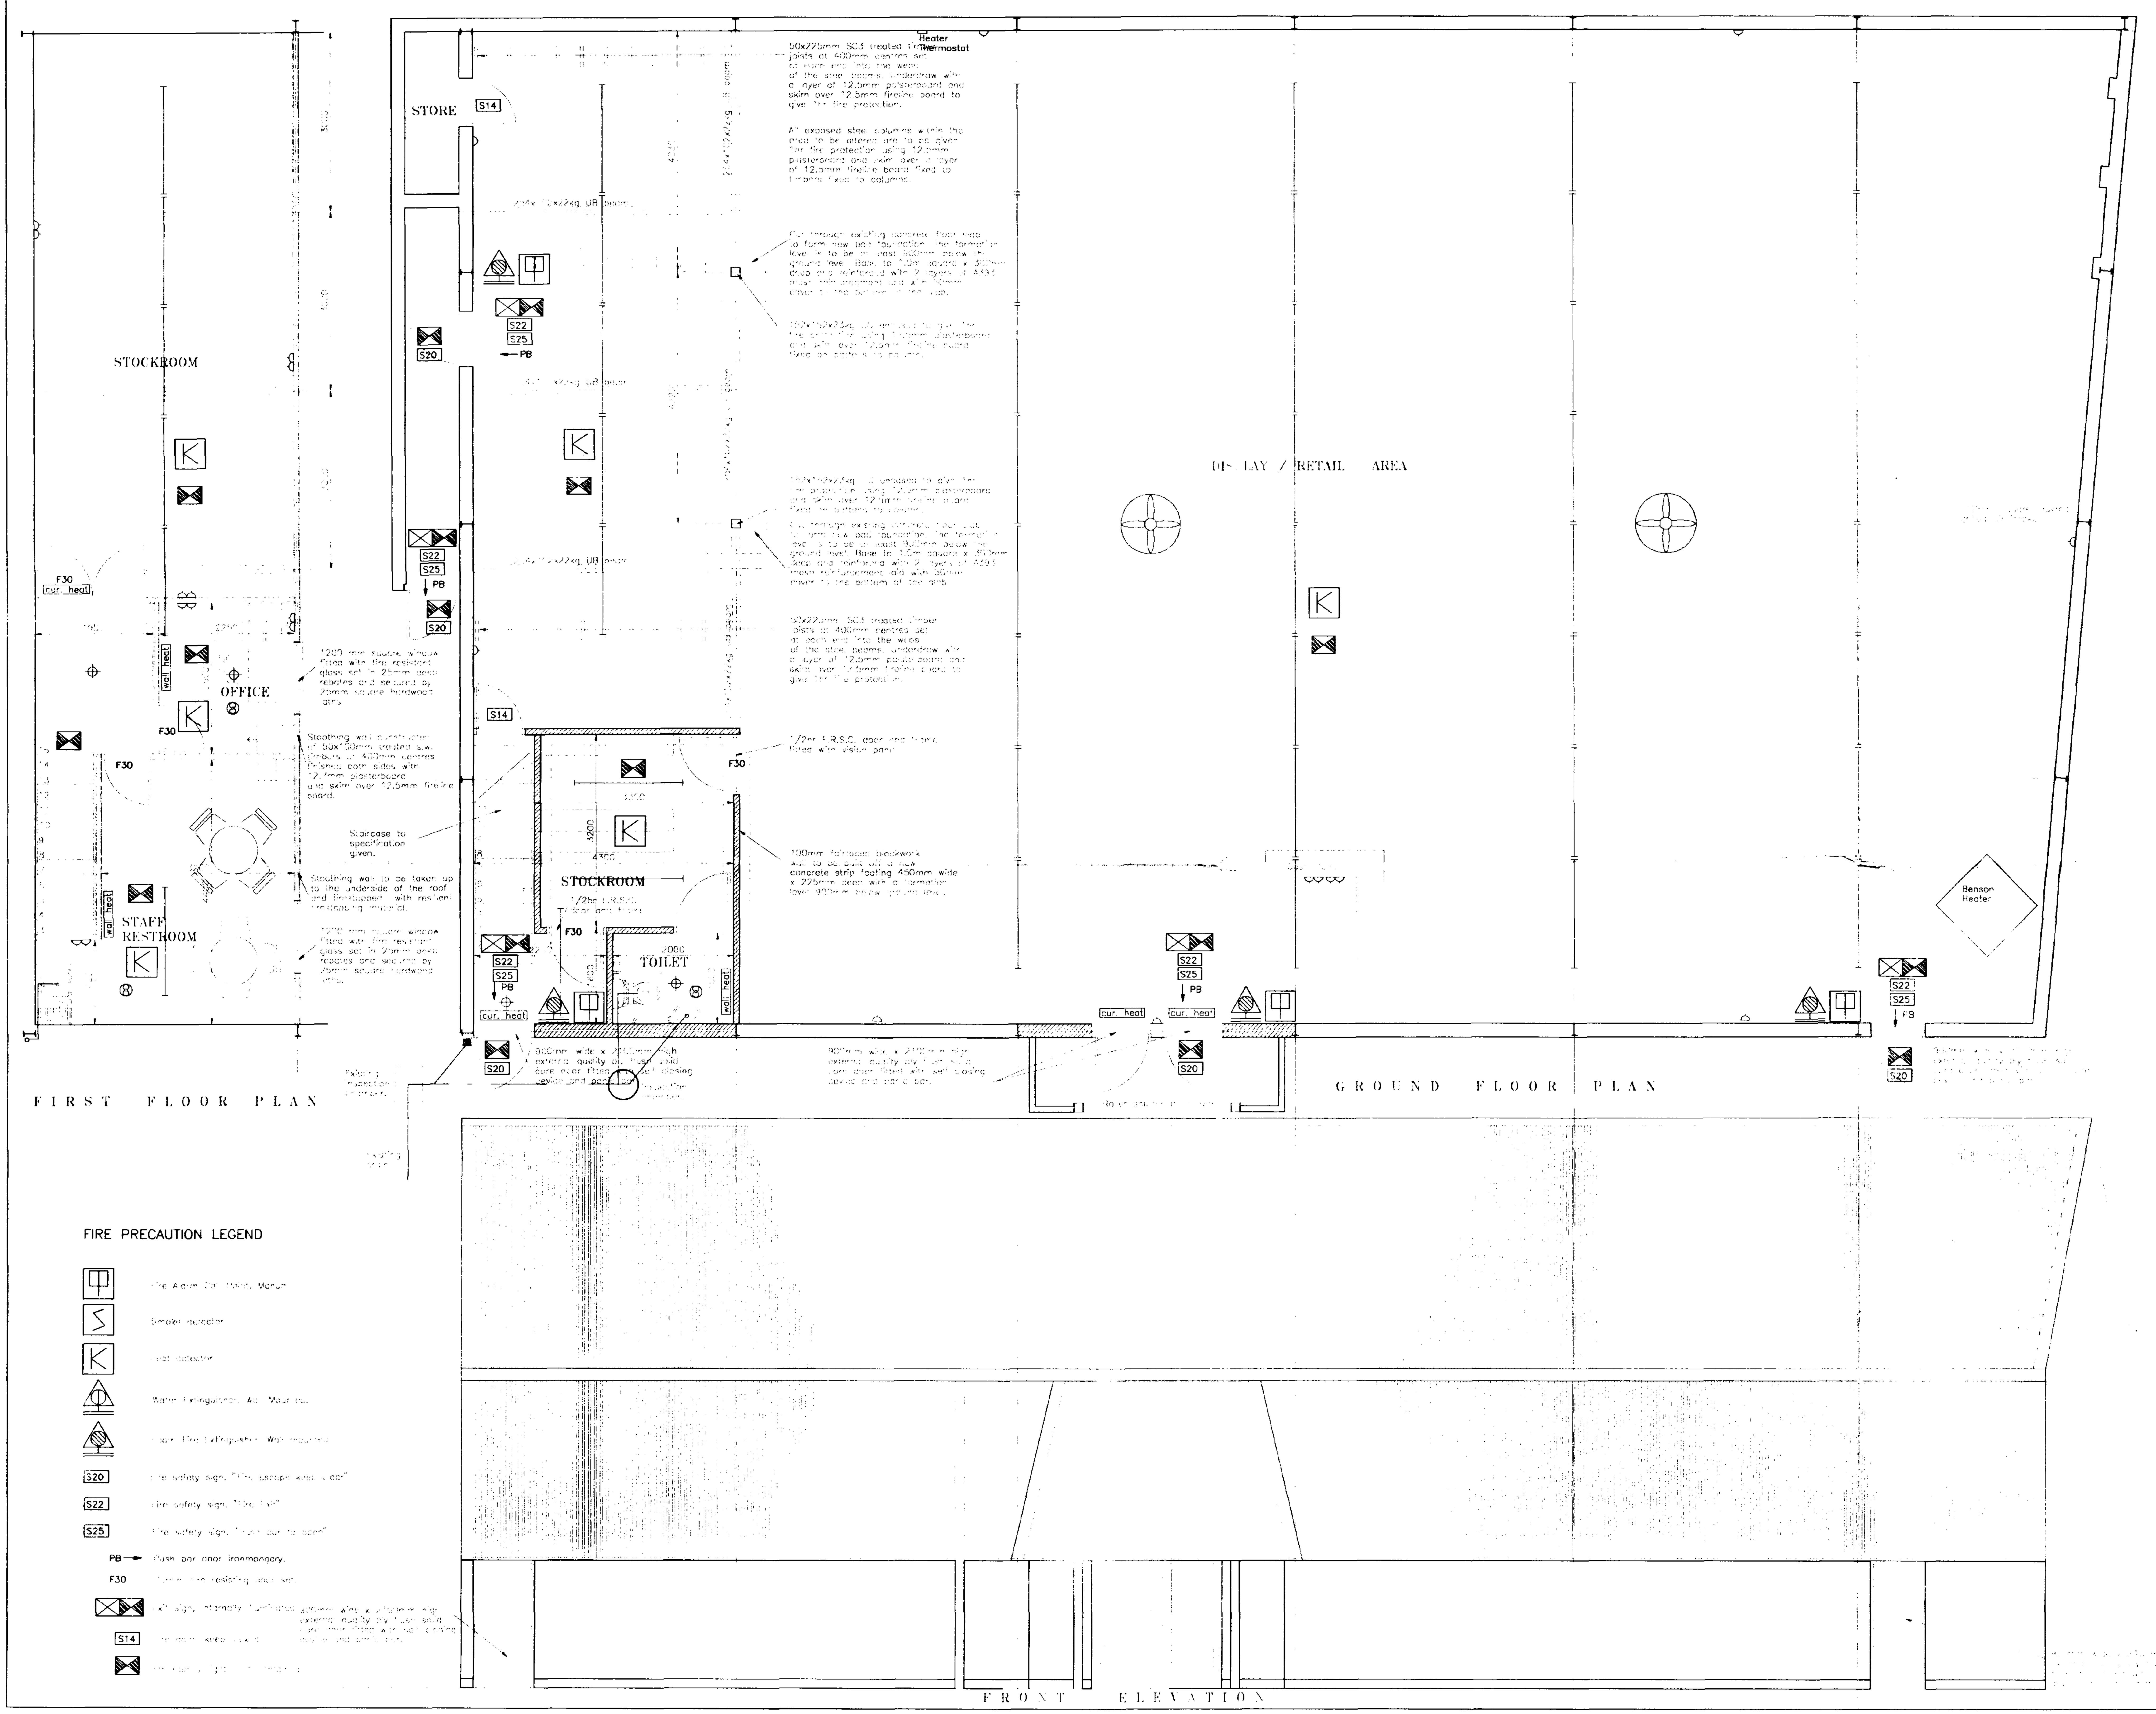

PROPOSED ALTERATIONS TO
51 FLEET STREET,
HOLBEACH.

FOR OCTAVIA ESTATES LIMITED

PROPOSED FLOOR PLANS AND
FRONT ELEVATION.

DATE	2 JUNE 1994
SCALE	1 to 50
DRAWING No	1968/4

SOUTH HOLLAND D.C.
PL... PT.
REF H09/1160/94.

DESIGN SERVICES

FOLDYARD COTTAGE . HIGHGATE
CHERRY BURTON HU17 7RR
TELEPHONE: 0964 551533 . FAX: 0964 55...

SPECIFICATION
GENERAL
DRAINAGE
MANHOLES
EXTERNAL WALLS
DAMP PROOFING
Horizontal and vertical and cavity tray dpc's in visqueen 2500l or similar. Vertical dpc's to all doors and window
LINTELS
Lintels to all external openings and internal loadbearing wa... are to be Catnic hot dipped galvanised steel complying ... BS2982 material: BS5977 Part 2 1983 Manufacture ... Corrosion: and BS476 Part 8 1979 for fire Resistance
FLASHINGS
STRUCTURAL TIMBERS
FIRE RESISTANCE
SANITARY FITTINGS
RAINWATER GOODS
THERMAL INSULATION OF PIPES
INTERNAL WALLS
SPACE HEATING — OFFICES
ELECTRICS
VENTILATION
ROOF CLADDING
VERTICAL CLADDING
FACILITIES FOR DISABLED PEOPLE.
STAIRCASE