




SIDE

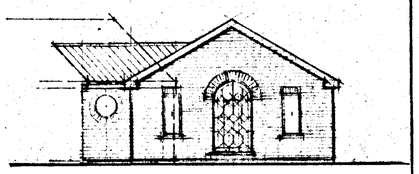


FRONT

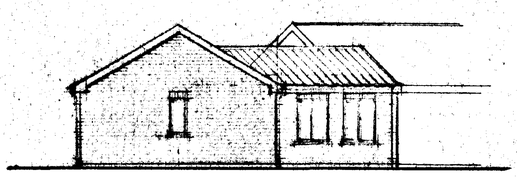

REAR

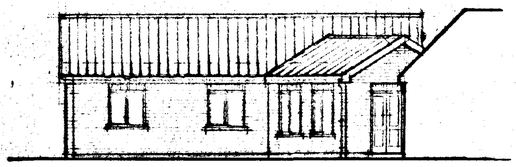

SIDE

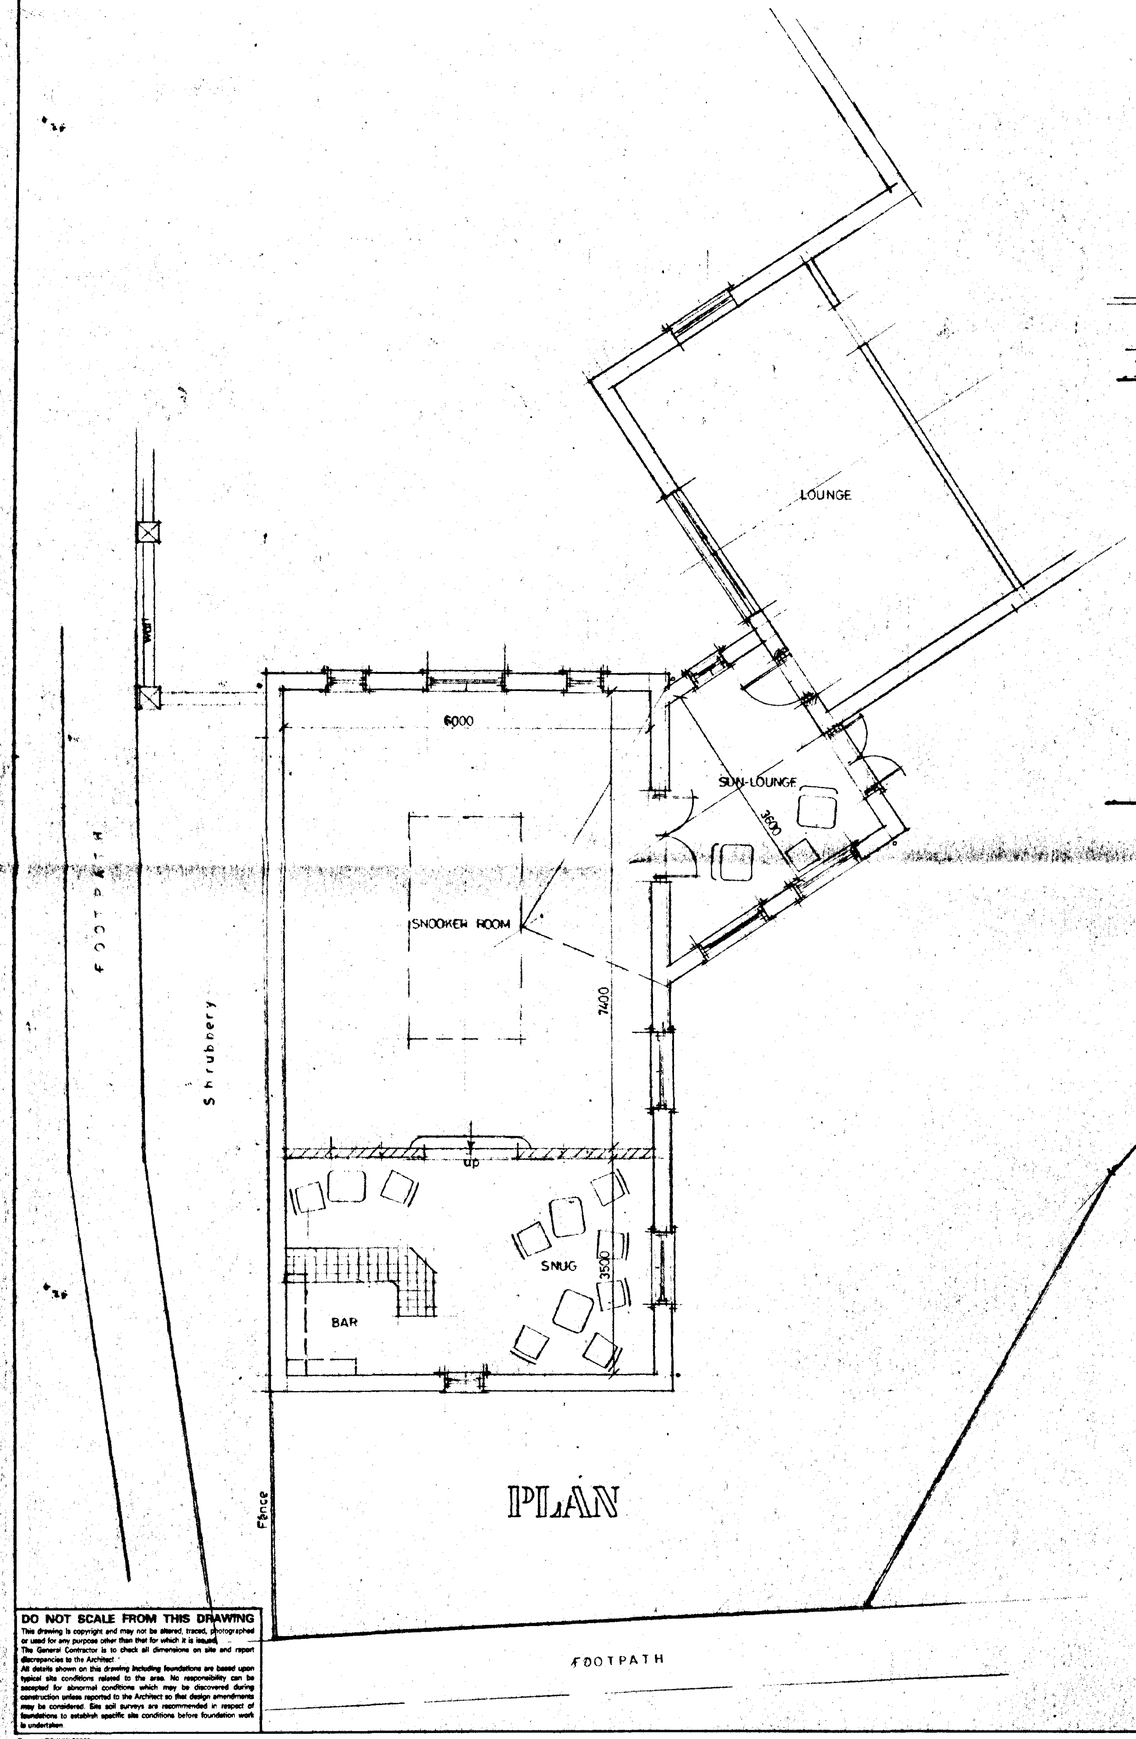

PLAN

SOUTH HOLLAND DC
HOUSING & PLANNING
22 SEP 2000
Ref: 116/00

DO NOT SCALE FROM THIS DRAWING

This drawing is copyright and may not be altered, traced, photographed or used for any purpose other than that for which it is issued.
The General Contractor is to check all dimensions on site and report discrepancies to the Architect.
All details shown on this drawing including foundations are based upon typical site conditions related to the area. No responsibility can be accepted for abnormal conditions which may be discovered during construction unless reported to the Architect so that design amendments may be considered. Site soil surveys are recommended in respect of foundations to establish specific site conditions before foundation work is undertaken.

G. R. MERCHANT
I.ENG AMICE, FIWO,
ARCHITECTURAL, STRUCTURAL
& LAND DRAINAGE CONSULTANT
TEL: HOLBEACH (01406) 490800


PROJECT:
EXTENSION TO
147 SPALDING ROAD
HOLBEACH

CLIENT:
MR & MRS G.L. MACKMAN


SCALES:	DATE:
1/50 1/100	*AUG 2000*
G.R. MERCHANT	DRAWING No.: *GLM.02*

REVISIONS:


Summit DS (UK) 89962

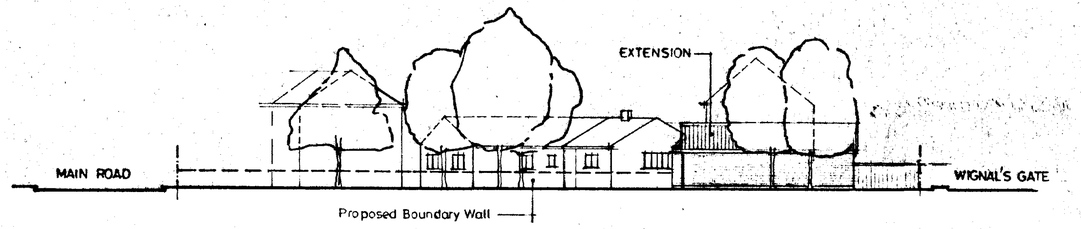

STREET SCENE
1 : 200

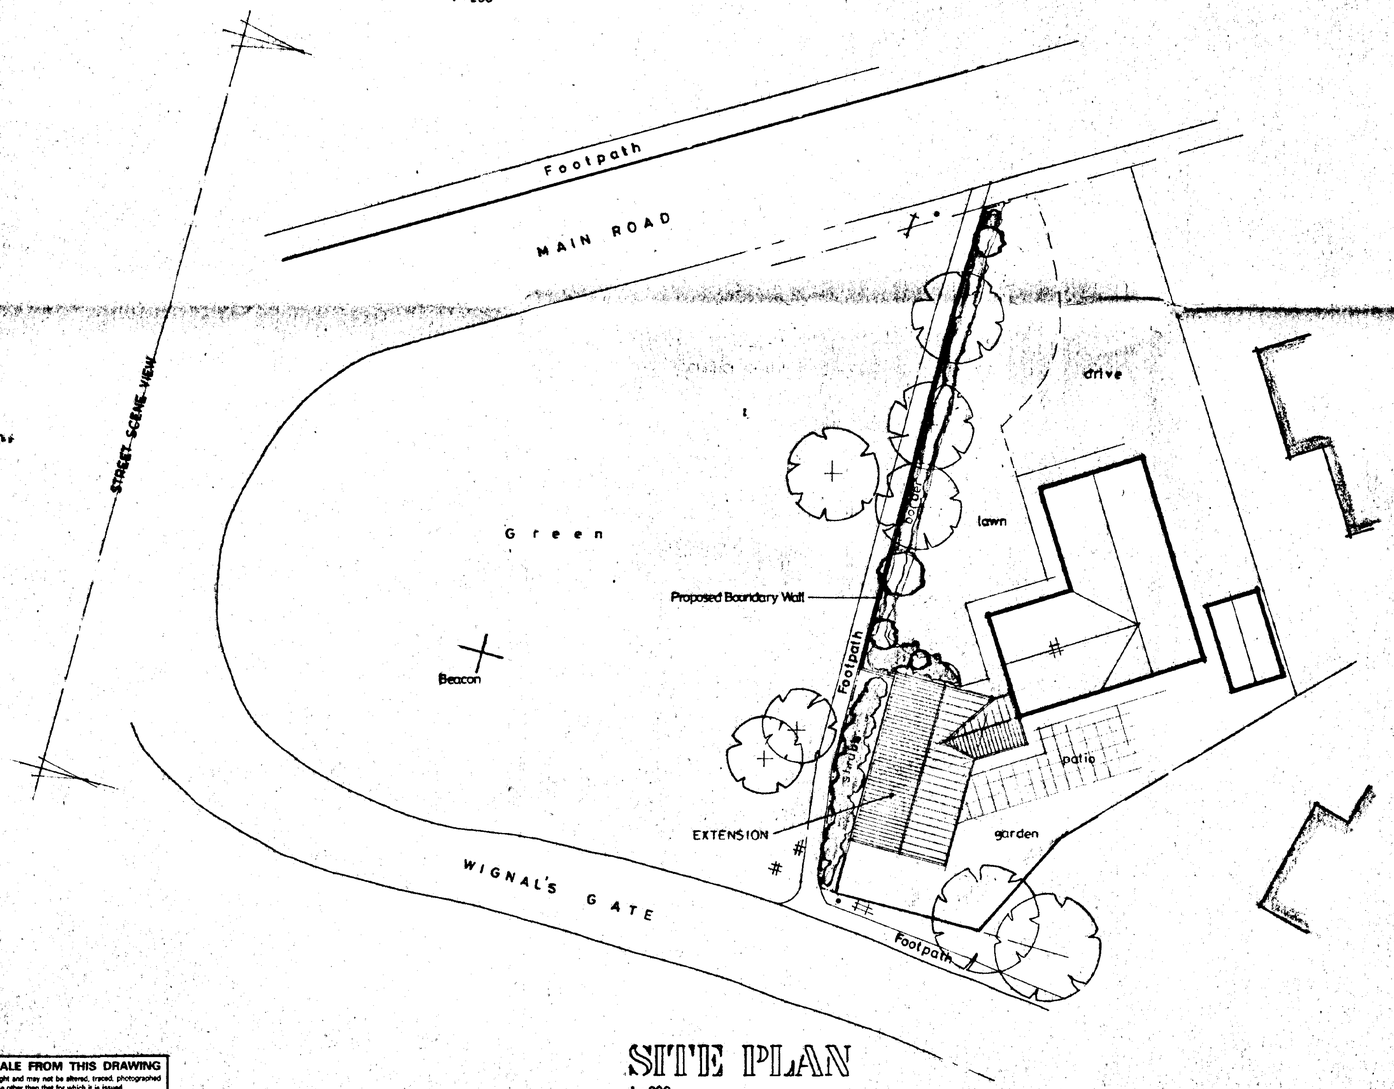

SITE PLAN
1 : 200

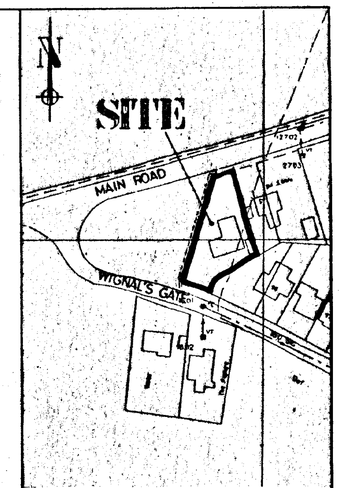

LOCATION PLAN
1 : 1250

G. R. MERCHANT
I.ENG AMICE, FIWO,
ARCHITECTURAL, STRUCTURAL
& LAND DRAINAGE CONSULTANT
TEL: HOLBEACH (01406) 490800

PROJECT:
EXTENSION TO
147 SPALDING ROAD
HOLBEACH

CLIENT:
MR & MRS G.L. MACKMAN

SCALES:	DATE:
AS INDICATED	*SEPT 2000*
G.R.MERCHANT	DRAWING No.: *GLM.03*

REVISIONS:

SOUTH HOLLAND DC
HOUSING & PLANNING
22 SEP 2000
Ref: 1165/00

DO NOT SCALE FROM THIS DRAWING
This drawing is copyright and may not be altered, traced, photographed or used for any purpose other than that for which it is issued.
The General Contractor is to check all dimensions on site and report discrepancies to the Architect.
All details shown on this drawing including foundations are based upon typical site conditions related to the area. No responsibility can be accepted for abnormal conditions which may be discovered during construction unless reported to the Architect so that design amendments may be considered. Site soil surveys are recommended in respect of foundations to establish specific site conditions before foundation work is undertaken.

SUMMIT 1217