




EXISTING NORTH-WEST (FRONT) ELEVATION

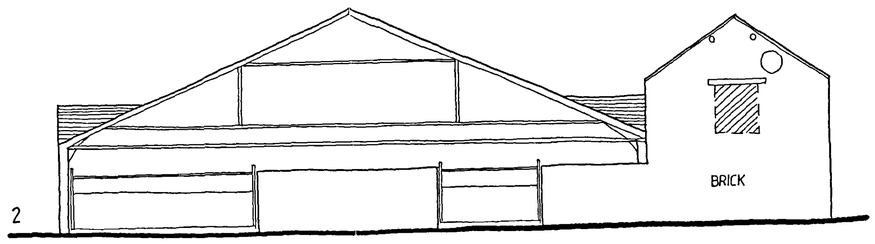


EXISTING SOUTH-EAST (BACK) ELEVATION

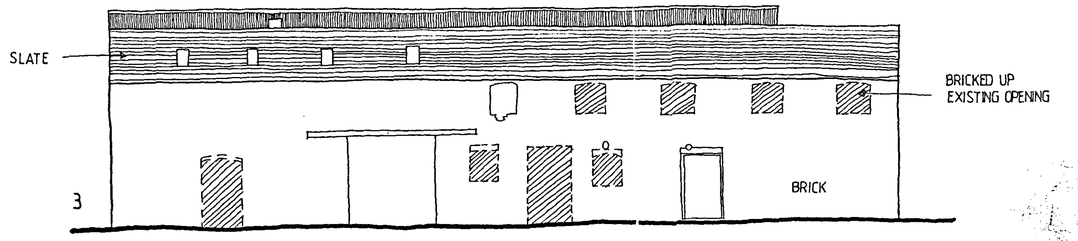


EXISTING NORTH-EAST ELEVATION

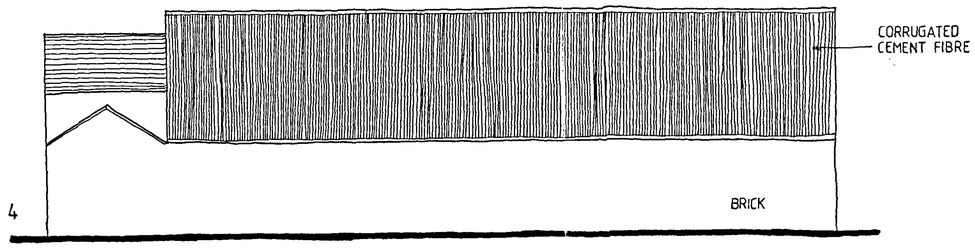


EXISTING SOUTH-WEST ELEVATION

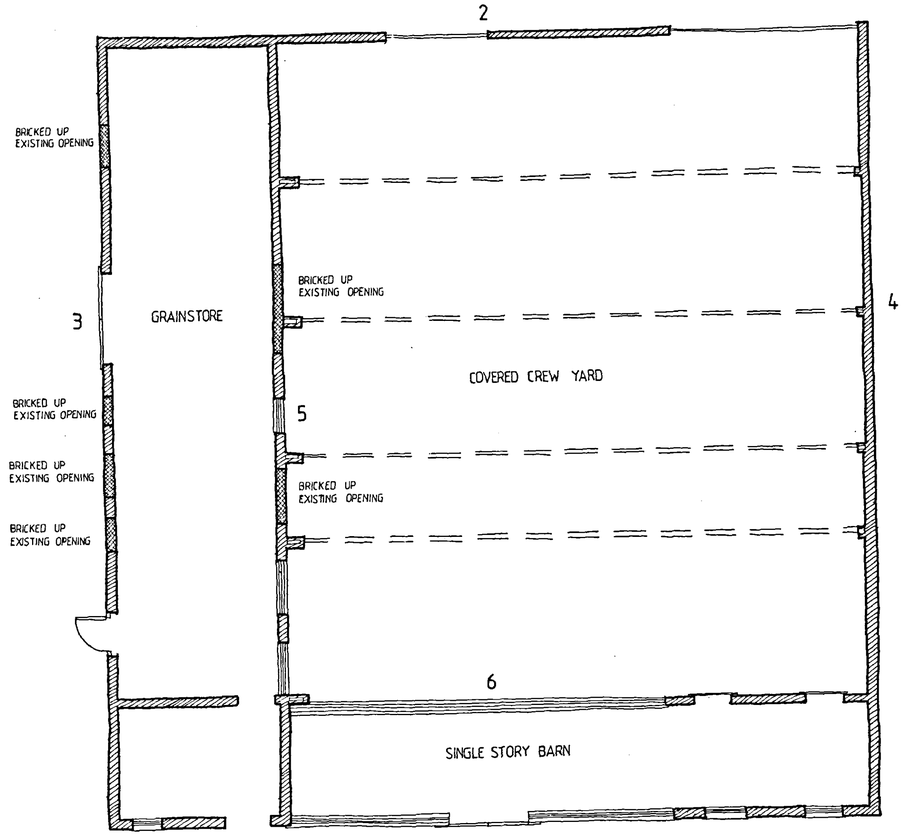

EXISTING PLAN

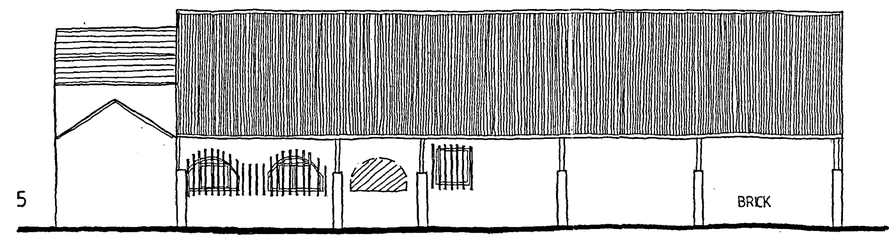

EXISTING SOUTH-WEST (INTERNAL) ELEVATION

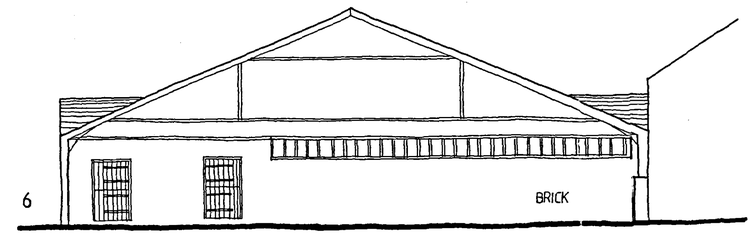

EXISTING SOUTH-EAST (INTERNAL) ELEVATION

DETERMINED PLAN

1169/05

DRAWING
22 AUG 2005
ISSUED

Rev.	By	Notes	Date
-	-	-	-

rdc THE ROBERT DOUGHTY CONSULTANCY LIMITED
TOWN AND COUNTRY PLANNING-LANDSCAPE ARCHITECTURE
32 High Street, Helpringham, Sleaford, Lincolnshire, NG34 0RA
Tel: (01529) 421646 Fax: (01529) 421358
Website: www.rdc-landplan.co.uk
E mail: admin@rdc-landplan.co.uk

Client: Mr M Richards

Project: Willow Tree Farm, Holbeach St Marks

Drawing title: Existing Plan and Elevations

Job No.	Drawing No.	Rev.	Drawn
561-1	2		KTC
Scale: 1:100		Date: 12-03	Checked

DO NOT SCALE from this drawing. All measurements should be checked against on site conditions and any discrepancies should be brought to the attention of the Robert Doughty Consultancy.