




NORTH-WEST ELEVATION

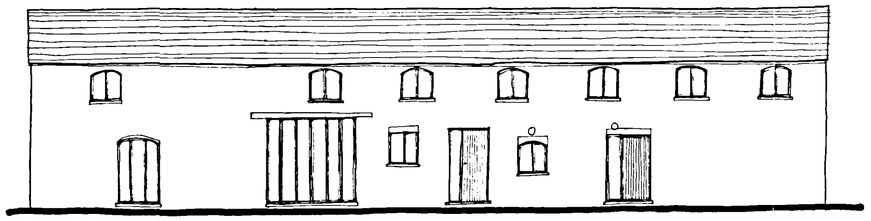


NORTH-EAST ELEVATION

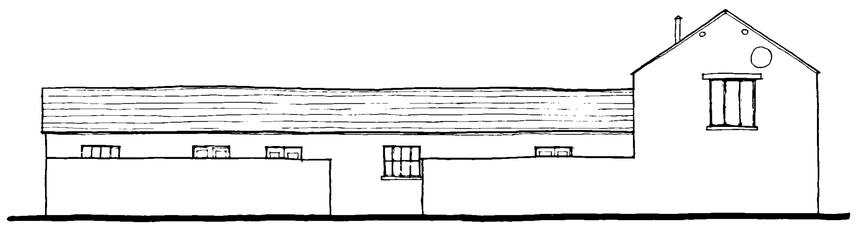


SOUTH-EAST ELEVATION

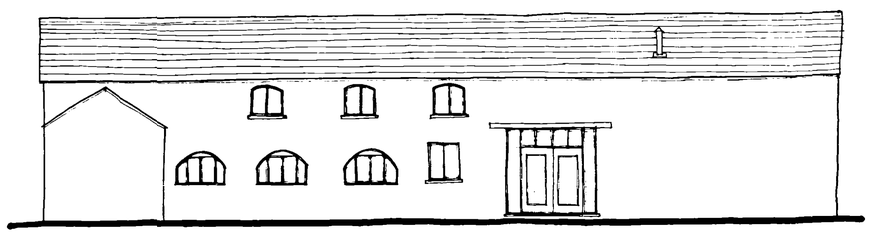


SOUTH-WEST ELEVATION

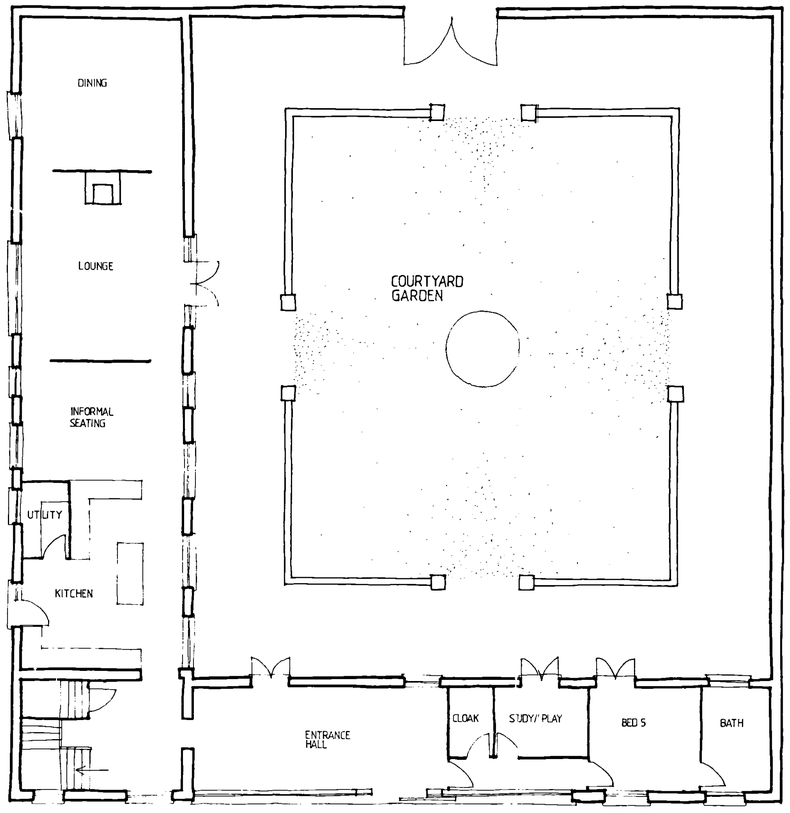

GROUND FLOOR PLAN

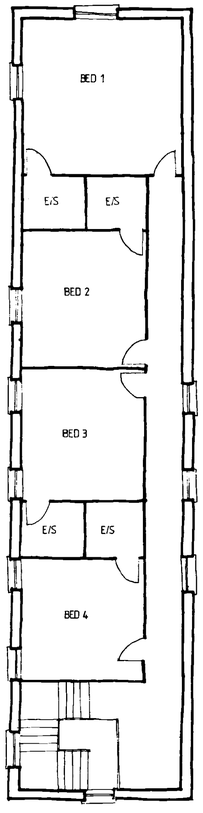

FIRST FLOOR PLAN

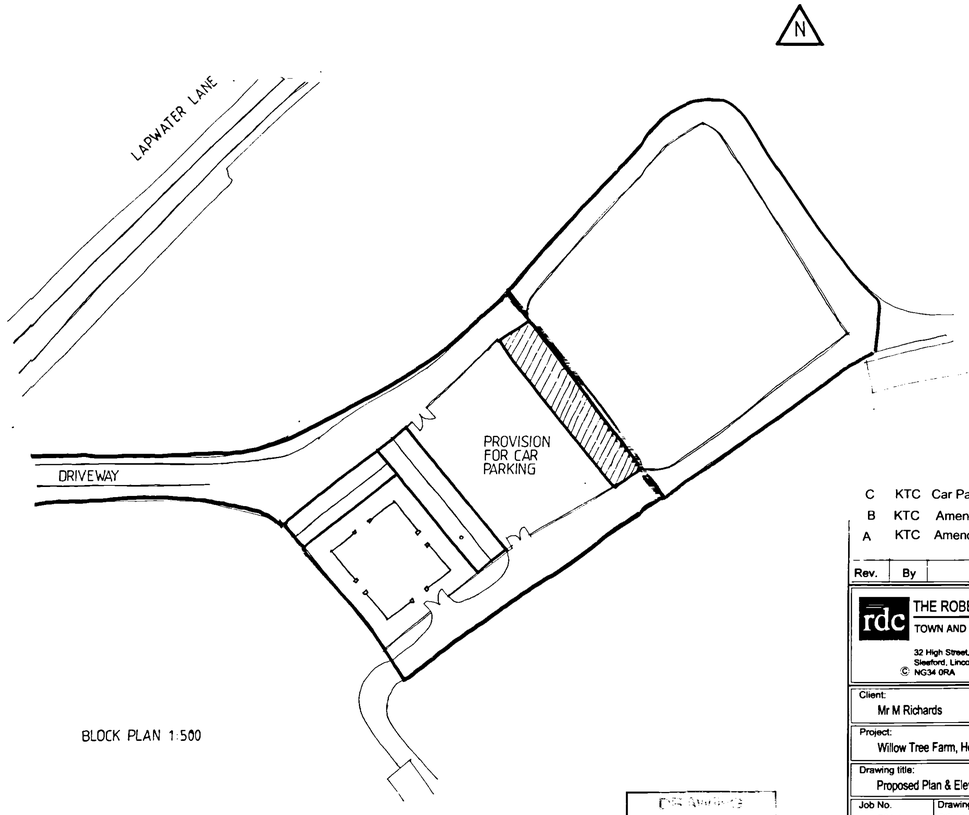

BLOCK PLAN 1:500

DETERMINED PLAN

AMENDED BY
Ref. A1

SHDC
Planning & Development
06 OCT 2005
Ref: 1169/05

Rev.	By	Notes	Date
C	KTC	Car Parking Provision added	0805
B	KTC	Amendments to client requirements	06-05
A	KTC	Amendments to clients Requirements	06-05

THE ROBERT DOUGHTY CONSULTANCY LIMITED
TOWN AND COUNTRY PLANNING-LANDSCAPE ARCHITECTURE
32 High Street, Helpringham, Sleaford, Lincolnshire, NG34 0RA
Tel. (01529) 421646 Fax. (01529) 421358
Website: www.rdc-landplan.co.uk
E mail: admin@rdc-landplan.co.uk

© RDC

Client: Mr M Richards

Project: Willow Tree Farm, Holbeach St Marks

Drawing title: Proposed Plan & Elevation

Job No.	Drawing No.	Rev.	Drawn
561-1	DS-01		KTC
Scale 1:100		Date 05-05	Checked

DETERMINED
05 OCT 2005
ISSUED

DO NOT SCALE from this drawing. All measurements should be checked against on site conditions and any discrepancies should be brought to the attention of the Robert Doughty Consultancy.