
DETAILS ON THIS DRAWING ARE COPYRIGHT OF SIDEBOTTOM RICHARDSON CHENG LIMITED.THIS IS A CONFIDENTIAL DOCUMENT AND MUST NOT BE COPIED, USED OR DIVULGED IN ANY WAY WITHOUT PRIOR WRITTEN CONSENT

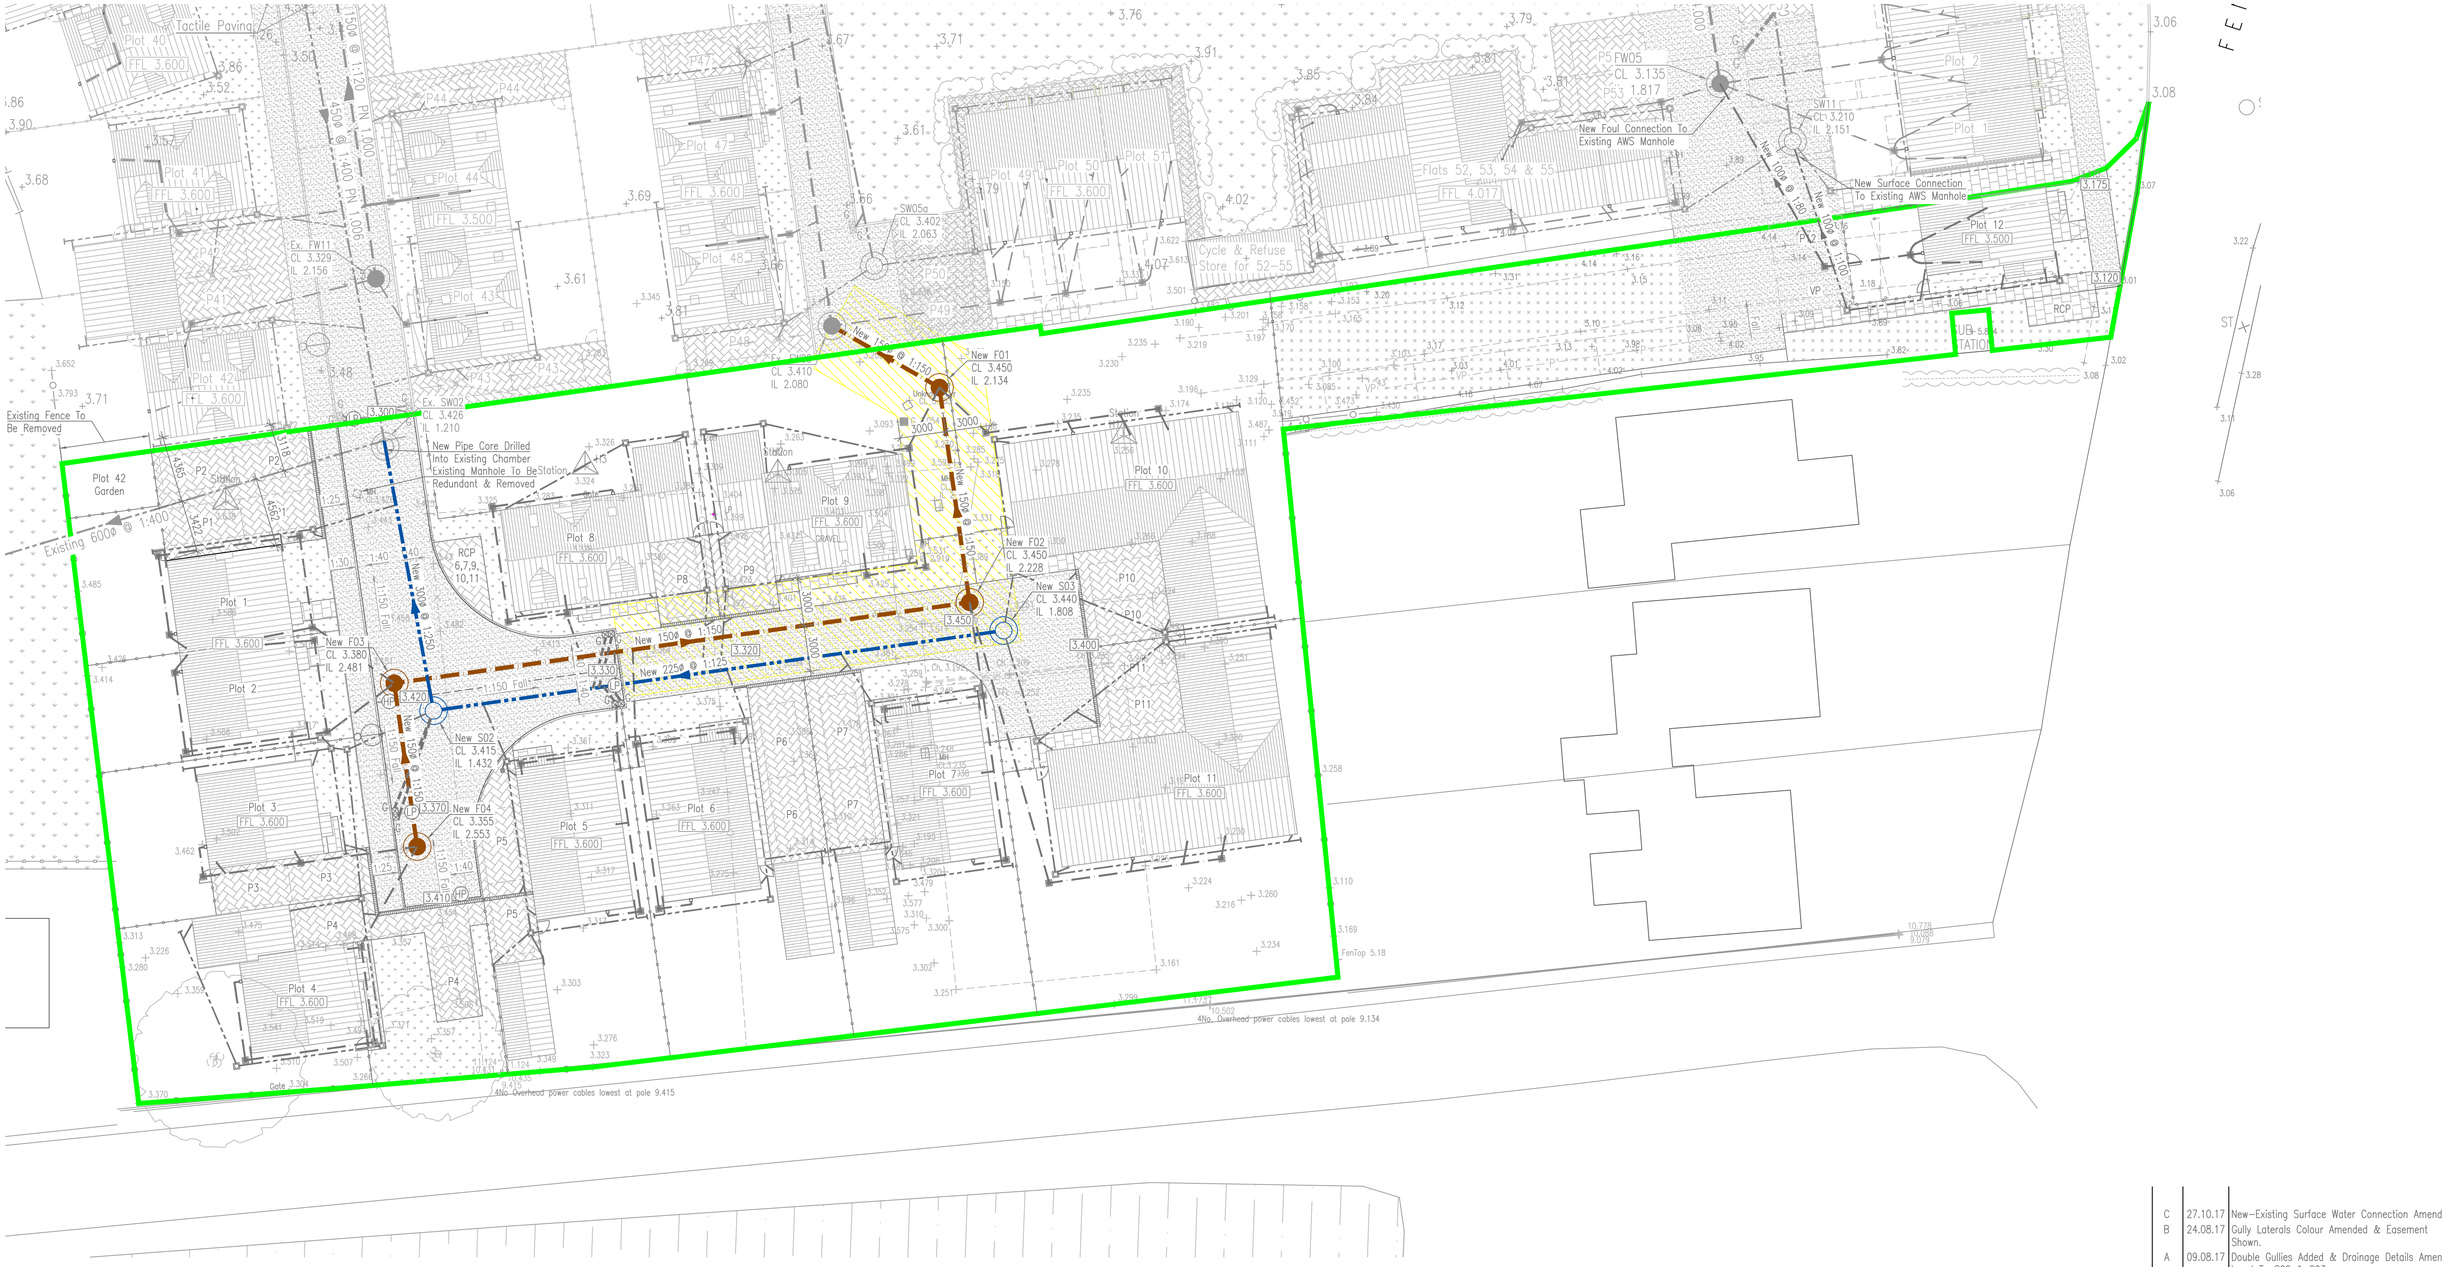

Key:

- Existing Foul Water
- Existing Surface Water
- Proposed Foul Water
- F01 — Proposed Foul Water Manhole
- Proposed Surface Water
- S01 — Proposed Surface Water Manhole
- G — Proposed Surface Water Gully
- 3.67 — Existing Site Level
- 3.620 — Proposed Site Level
- HP — Proposed High Point
- LP — Proposed Low Point

N

Rev	Date	Remarks
C	27.10.17	New-Existing Surface Water Connection Amended.
B	24.08.17	Gully Laterals Colour Amended & Easement Shown.
A	09.08.17	Double Gullies Added & Drainage Details Amended Local To S02 & S03.

Status: FOR INFORMATION

SIDEBOTTOM RICHARDSON CHENG LTD
CONSULTING STRUCTURAL AND CIVIL ENGINEERS
15 High Street, Spalding, Lincs. PE11 1TW
Tel: 01775 712660
Fax: 01775 712635
Email: src@srcltd.com

Project: Residential Development to Land Off Station Street, Holbeach, Lincs. For D. Brown Builders

Title: Section 104
Proposed Drainage Layout

Date	May '17	Scale	1:200 @A1
Drawn	MP	Checked	SRC
Design	SRC	File Name	24415-12

DRG No. 24415/12 — Rev C

DETAILS ON THIS DRAWING ARE COPYRIGHT OF SIDEBOTTOM RICHARDSON CHENG LIMITED.THIS IS A CONFIDENTIAL DOCUMENT AND MUST NOT BE COPIED, USED OR DIVULGED IN ANY WAY WITHOUT PRIOR WRITTEN CONSENT