




East Elevation (1:100)

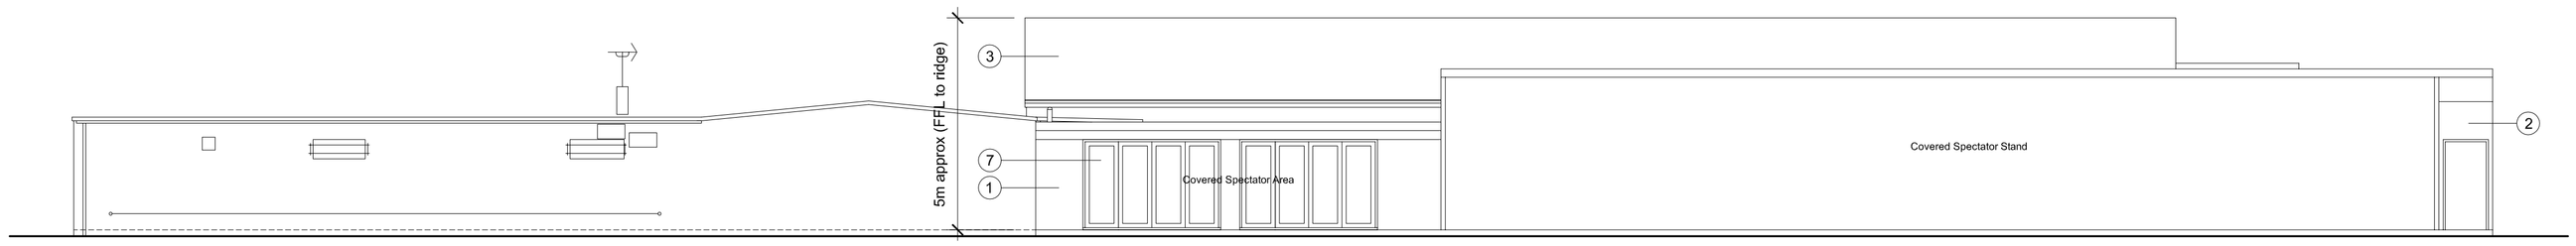


West Elevation (1:100)

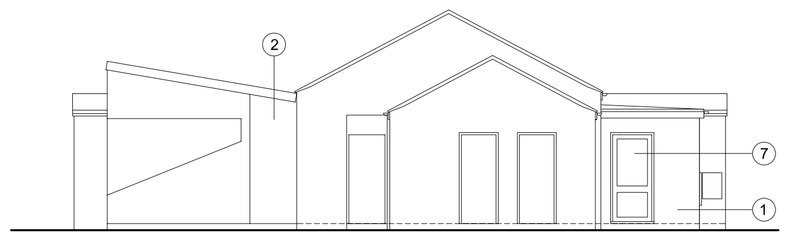


South Elevation (1:100)

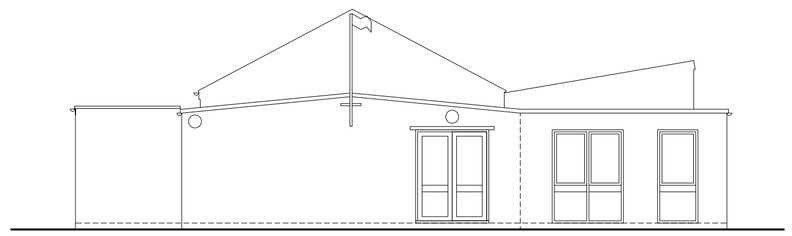


North Elevation (1:100)

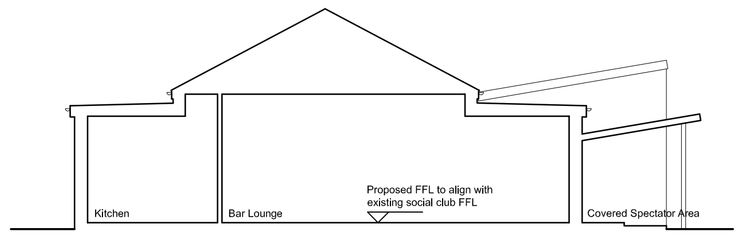

Cross Section (1:100)

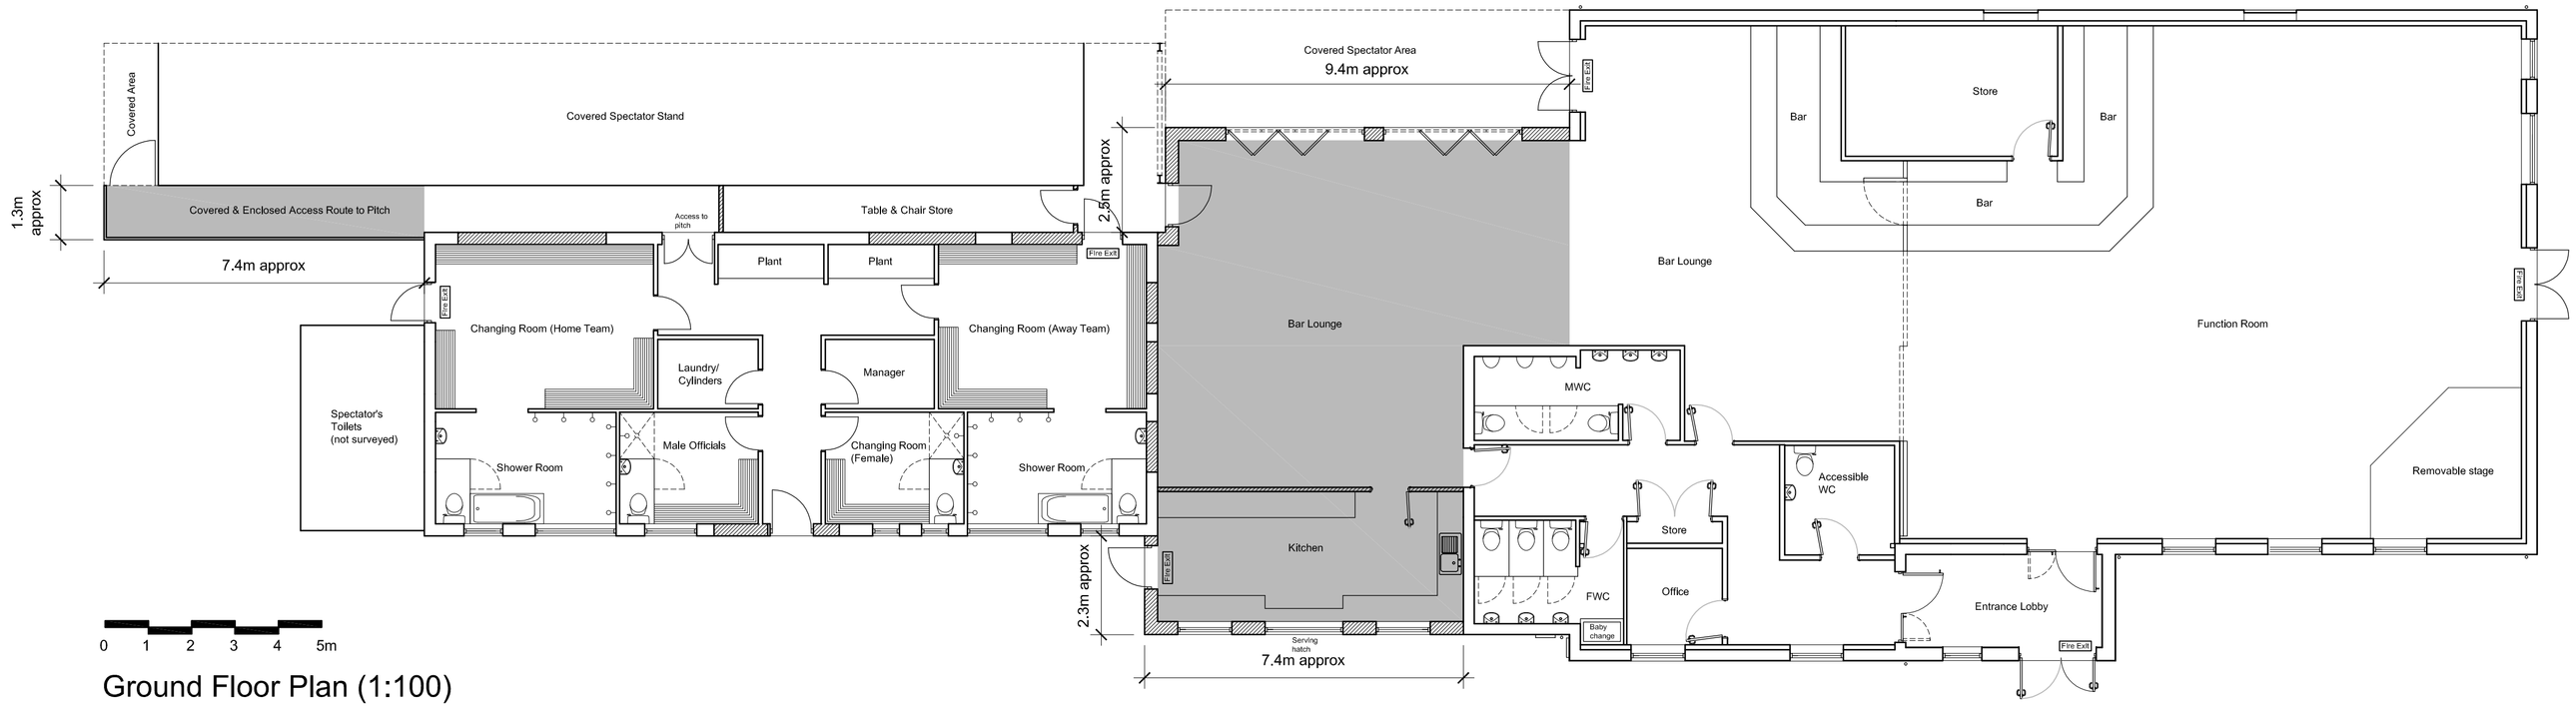

Ground Floor Plan (1:100)

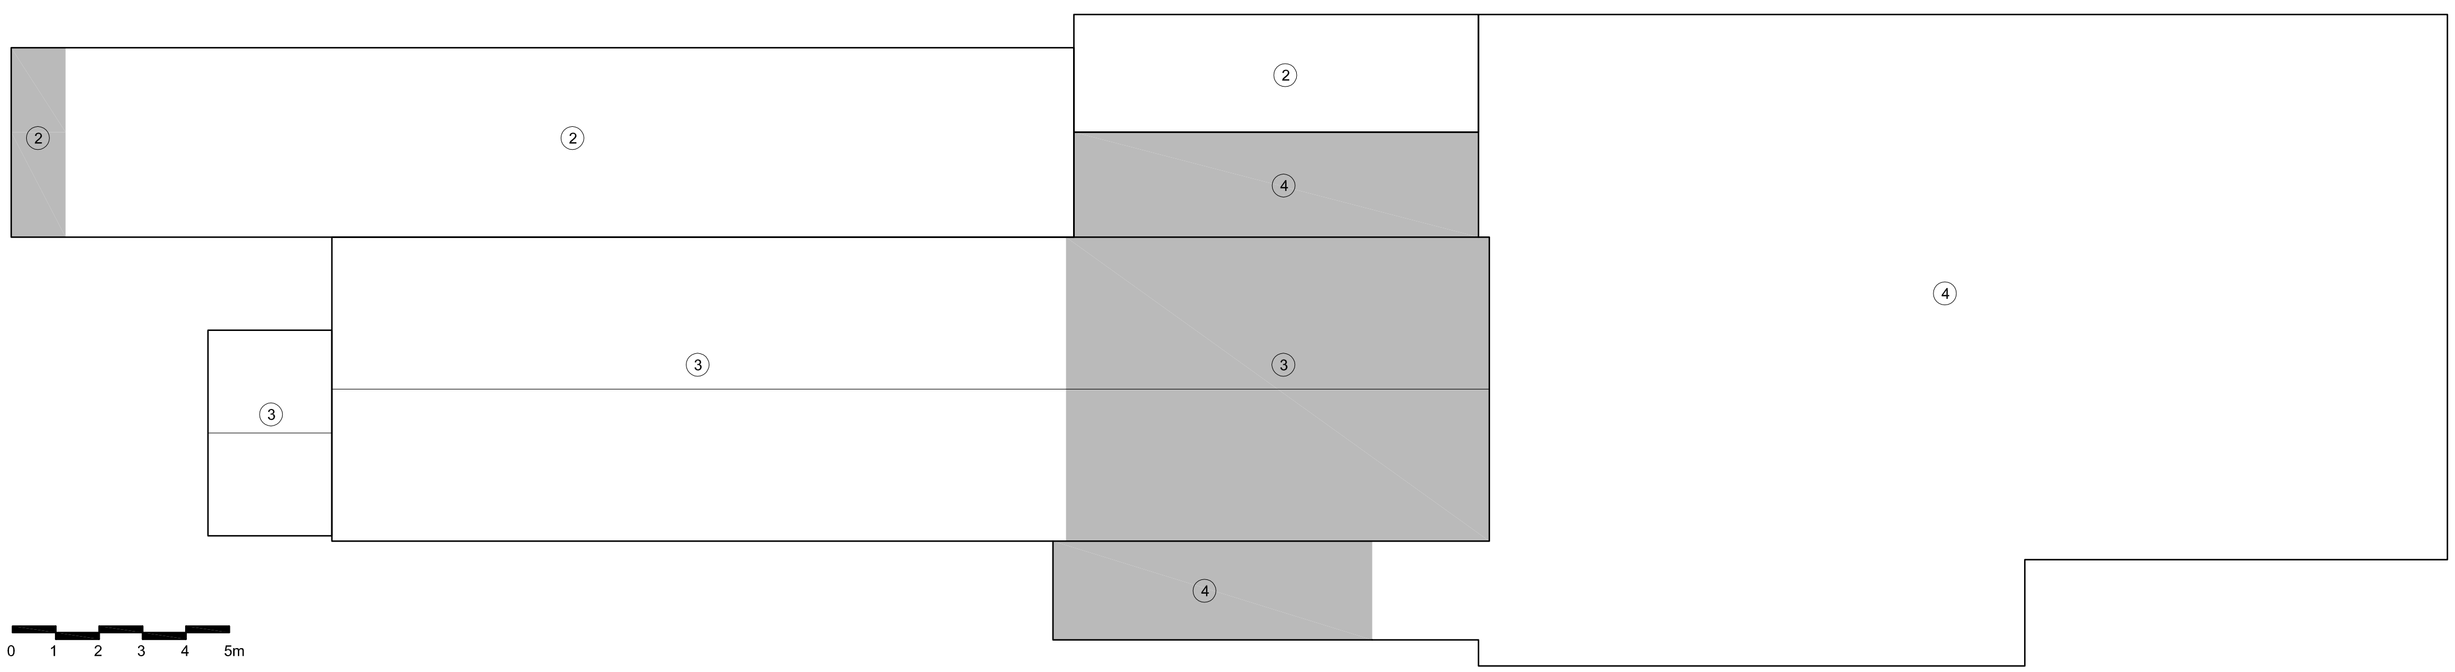

Roof Plan (1:100)

All dimensions to be verified on site by Main Contractor before the start of any shop drawings or work whatsoever either on their own behalf or that of sub-contractors.

Report any discrepancies to the Contract Administrator at once.

This drawing is to be read with all relevant Architect's and Engineer's drawings and other relevant information.

Andrew M Wright Ltd. Registered in England & Wales No. 9399024. Registered office: 22 Church Street, Holbeach, Spalding, Lincs, PE12 7LL

LEGEND: DO NOT SCALE

Legend to materials:-

1 = Facing brick

2 = Profiled metal cladding

3 = Concrete interlocking roof tiles

4 = Built up felt roofing

5 = Upvc fascia to eaves

6 = Plastic rainwater goods

7 = Upvc windows & doors

New materials are to match existing as closely as practicably possible in type and colour.

N

Revision:	Date:	Description:	Drw:	Chk:
P1	03.12.19	Planning Issue	AMW	AMW
D1	02.12.19	Draft Issue	AMW	AMW

ANDREW M WRIGHT LTD
CHARTERED ARCHITECT

26 Joys Bank, Holbeach St Johns, Spalding, Lincs, PE12 8SD
Telephone: 01406 540573 Mobile: 07940 914778

Project:
Carter's Park
Park Road
Holbeach
Lincs

Drawing Title:
Proposed Plans & Elevations

Client:
Holbeach Parish Council

Drawn:	Checked:	Date:	Scale:	Paper Size:
AMW	AMW	28.11.19	As shown	A1

Job No.:	Dwg No.:	Stage:	Revision:
011902	PD03	Planning	P1