
THIS DRAWING IS THE PROPERTY OF ARLUX UK AND MUST NOT BE COPIED OR REPRODUCED WITHOUT PERMISSION. DO NOT SCALE IF IN DOUBT ASK © COPYRIGHT ARLUX (UK) LTD 2001

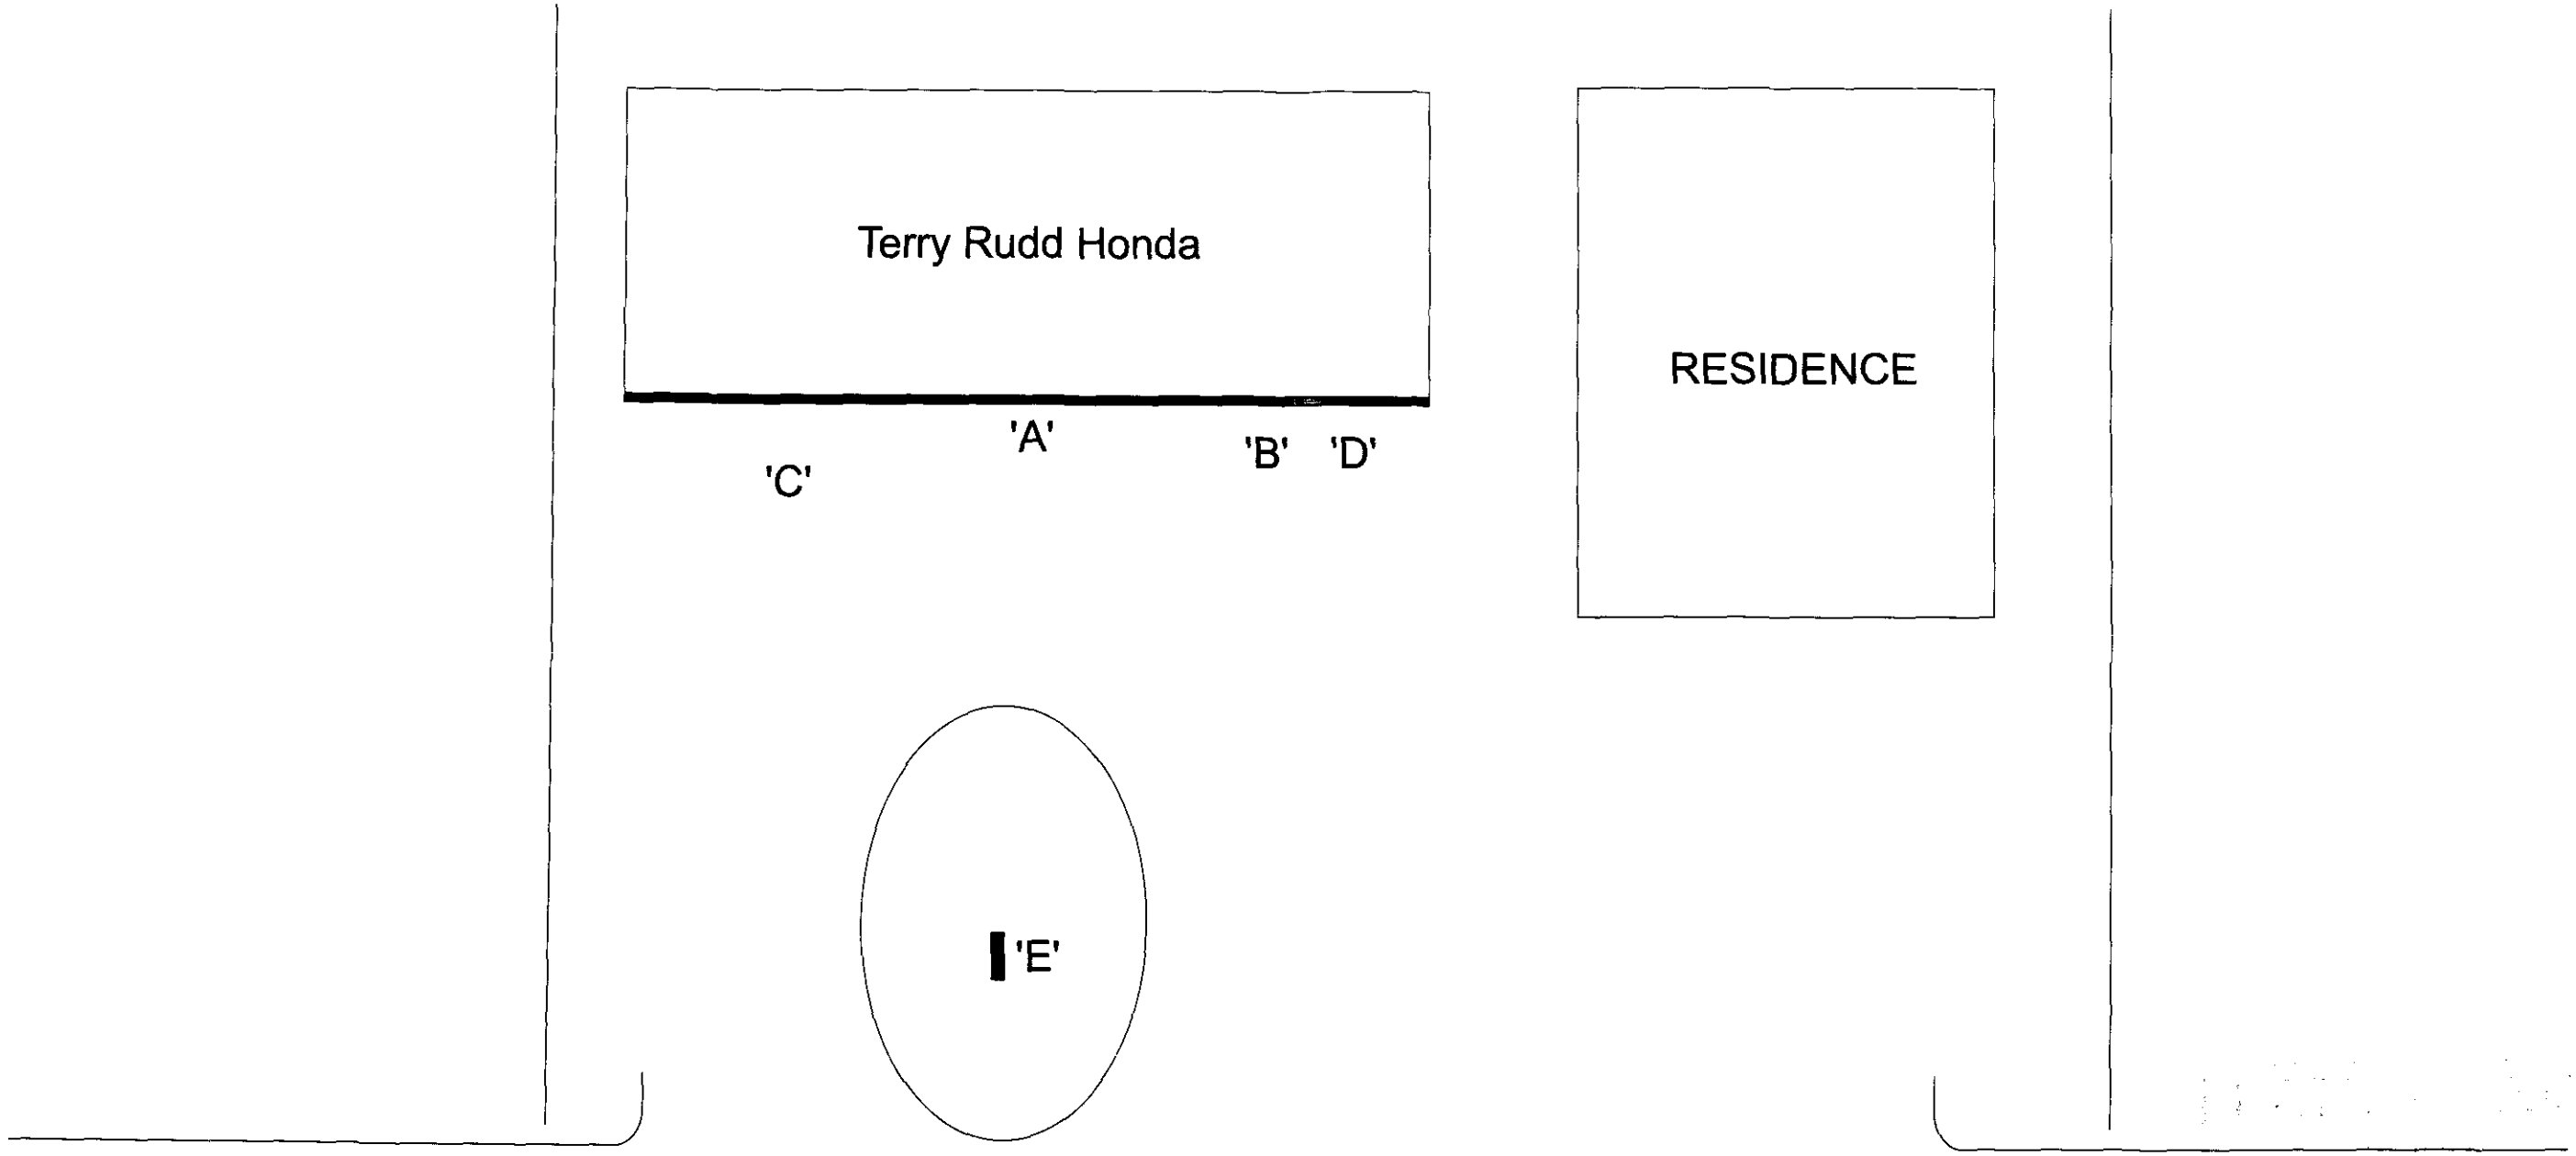

SOUTH HOLLAND DC
HOUSING & PLANNING
- 5 OCT 2001
Ref: 1183/01

ARLUX (UK)
Arlux (UK) Ltd
Units 7-9, Titan Business Centre,
Spartan Close, Tachbrook Park,
Warwick, CV34 6RR
Tel : (01926) 452600 - Fax : (01926) 452878
Email : arlux.co.uk

CLIENT & LOCATION

TERRY RUDD MOTORCYCLES
FEN ROAD, HOLBEACH, SPALDING,
LINCS
PE12 8QD
01406-422430

TITLE

SITE CA TI N AN N T S


DRAWN	CHECKED	DATE	SCALES
AKR		24/09/2001	NTS

DRAWING No. /4

REV.


THIS DRAWING IS THE PROPERTY OF ARLUX UK AND MUST NOT BE COPIED OR REPRODUCED WITHOUT PERMISSION. DO NOT SCALE IF IN DOUBT ASK © COPYRIGHT ARLUX (UK) LTD 2001

PROPOSED

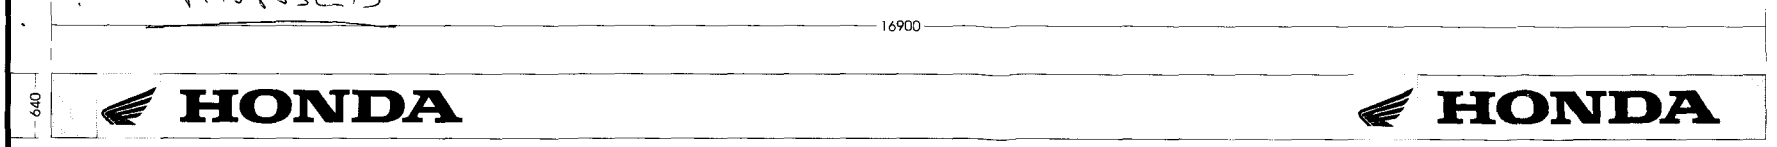

ITEM A

NON illuminated fascia sign, 16900 long x 640 high, with stencil-cut silver Diond face panel.
HONDA text and logo built up from red acrylic and dealer name to be 10mm pushed trough opal letters.

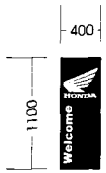

ITEM B

Window vinyl Welcome sign, 400 long x 1100 high.


ITEM C

Frosted Window vinyl Welcome sign



ITEM D

Frosted Window vinyl Opening Hours

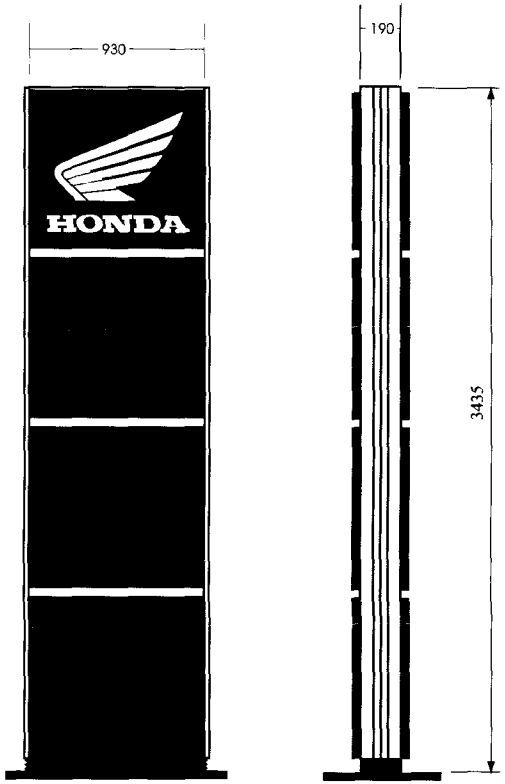

FRONT ELEVATION

SIDE ELEVATION

ITEM E
Non illuminated 3.5m pylon

Note
The red logo on the fascia will be replaced by a chromed logo once the new design is approved by HONDA (UK)
The pylon will be replaced by a new pylon with a chromed logo once the new design is approved by HONDA (UK)
The new pylon will display the dealer name

SOUTH HOLLAND DC
HOUSING & PLANNING
-5 OCT 2001
Ref: 1183/a1

ARLUX (UK)
Arlux (UK) Ltd
Units 7-9, Titan Business Centre,
Spartan Close, Tachbrook Park,
Warwick, CV34 6RR
Tel : (01926) 452600 - Fax : (01926) 452878
Email : arlux.co.uk

CLIENT & LOCATION
TERRY RUDD MOTORCYCLES
FEN ROAD, HOLBEACH, SPALDING,
LINCS
PE12 8QD
01406-422430


TITLE
EXTERNAL SIGNAGE PROGRAMME

DRAWN	CHECKED	DATE	SCALES
AKR		24/09/2001	1:50


DRAWING No.	REV.
/3	


THIS DRAWING IS THE PROPERTY OF ARLUX UK AND MUST NOT BE COPIED WITHOUT PERMISSION. DO NOT SCALE IF IN DOUBT ASK © COPYRIGHT ARLUX (UK) LTD 2001

ORIGINAL

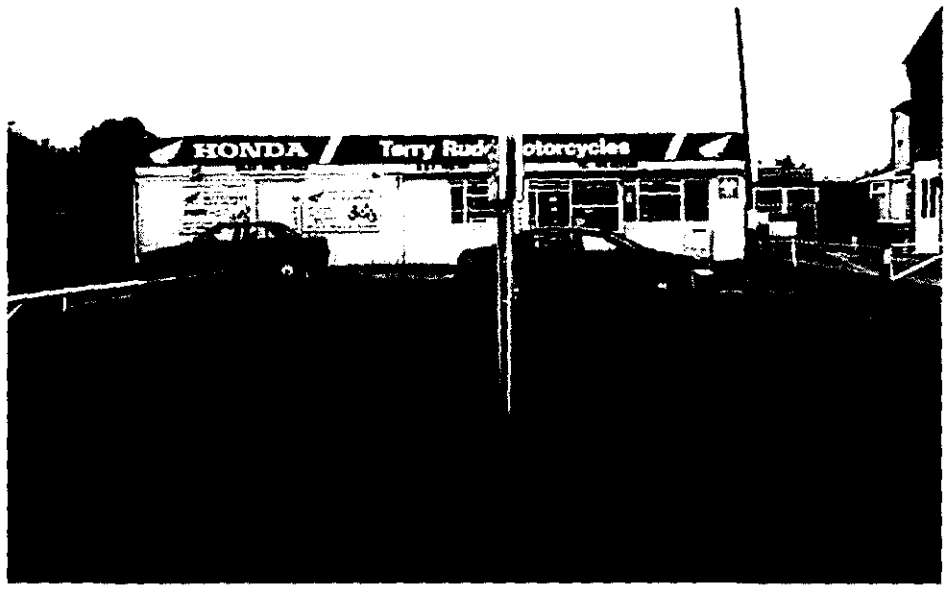



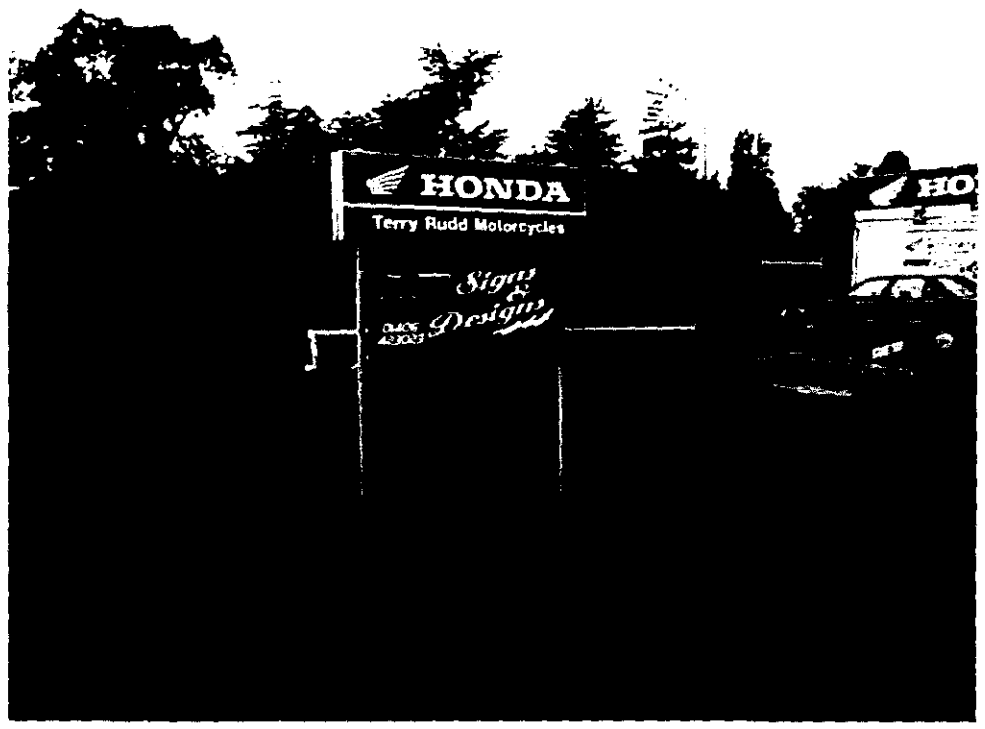

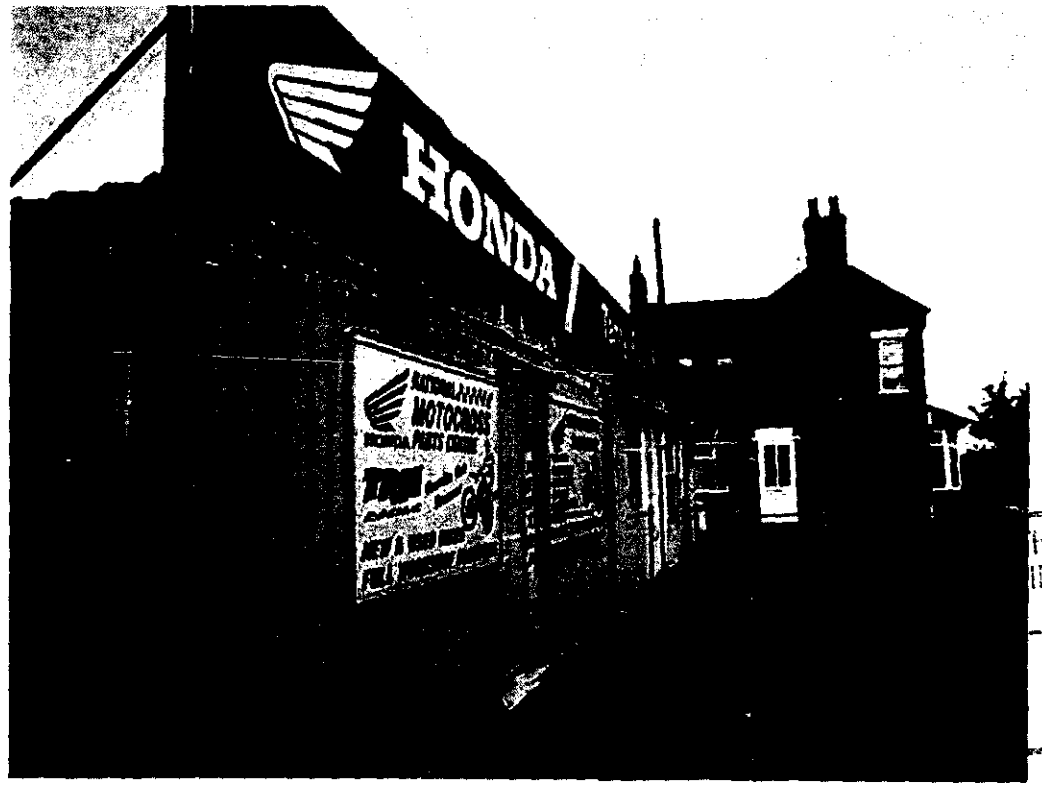

H HOLLAND DC
ING & PLANNING
- 5 OCT 2001
1183/01

ARLUX (UK)
Arlux (UK) Ltd
Units 7-9, Titan Business Centre,
Spartan Close, Tachbrook Park,
Warwick, CV34 6RR

Tel : (01926) 452600 - Fax : (01926) 452878
Email : arlux.co.uk

CLIENT & LOCATION

TERRY RUDD MOTORCYCLES
FEN ROAD, HOLBEACH, SPALDING,
LINCS
PE12 8QD
01406-422430

TITLE
EXTERNAL SIGNAGE PROGRAMME

DRAWN	CHECKED	DATE	SCALES
AKR		24/09/2001	1:50


DRAWING No. /2

REV.

THIS DRAWING IS THE PROPERTY OF ARLUX UK AND MUST NOT BE COPIED OR REPRODUCED WITHOUT PERMISSION. DO NOT SCALE IF IN DOUBT ASK © COPYRIGHT ARLUX (UK) LTD 2001

PROPOSED

ITEM 'A' - Fascia Sign
16.9M x 640mm

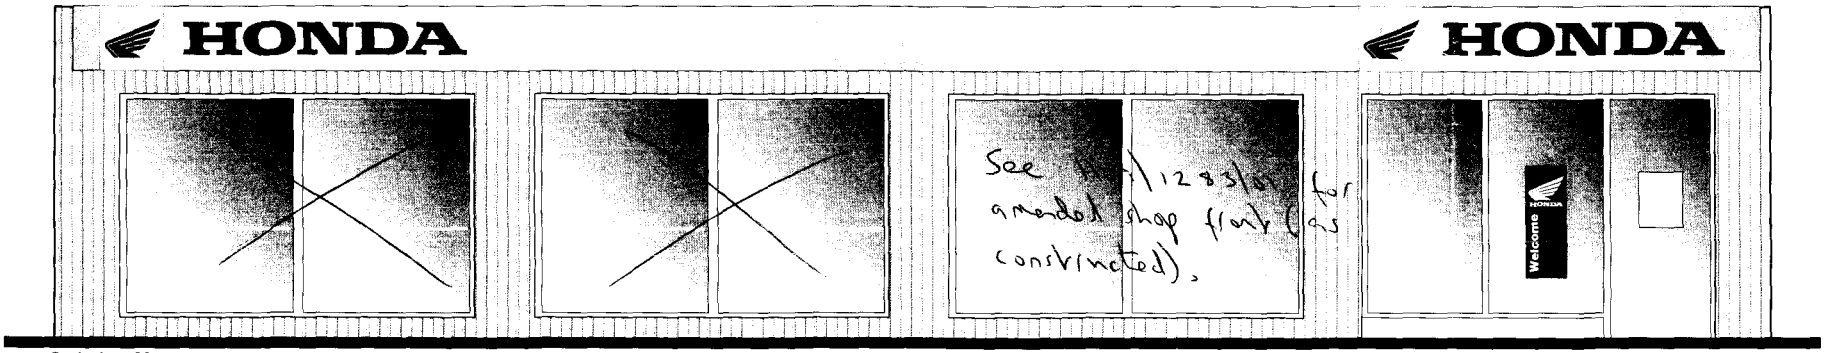

Scale 1 : 100

SOUTH HOLLAND DC
HOUSING & PLANNING
-5 OCT 2001
Ref: 1183/01

ARLUX (UK)
Arlux (UK) Ltd
Units 7-9, Titan Business Centre,
Spartan Close, Tachbrook Park,
Warwick, CV34 6RR
Tel : (01926) 452600 - Fax : (01926) 452878
Email : arlux.co.uk

CLIENT & LOCATION
TERRY RUDD MOTORCYCLES
FEN ROAD, HOLBEACH, SPALDING,
LINCS
PE12 8QD
01406-422430

TITLE
EXTERNAL SIGNAGE PROGRAMME

DRAWN	CHECKED	DATE	SCALES
AKR		24/09/2001	1:50

DRAWING No. /1 REV.