

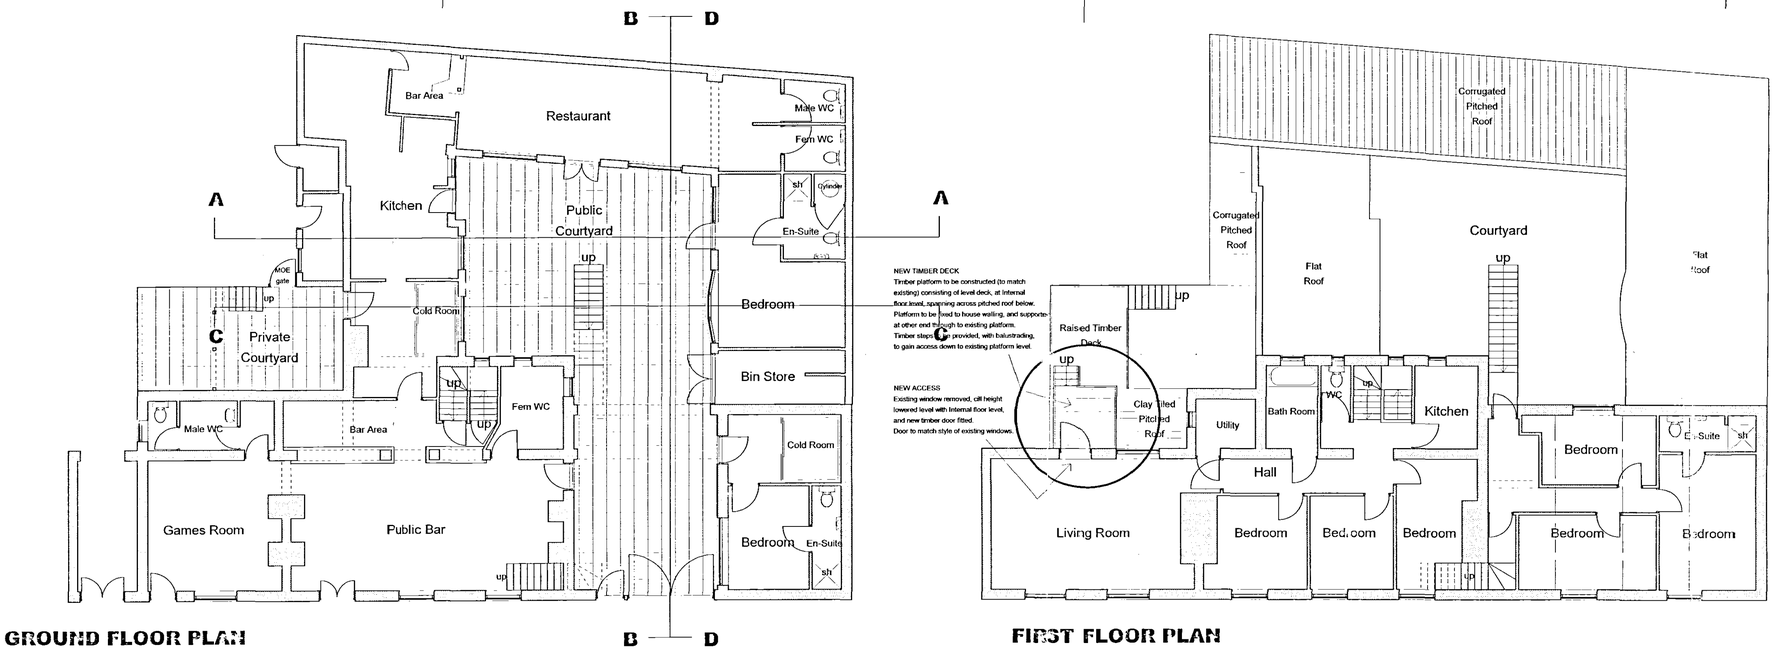


GROUND FLOOR PLAN


FIRST FLOOR PLAN

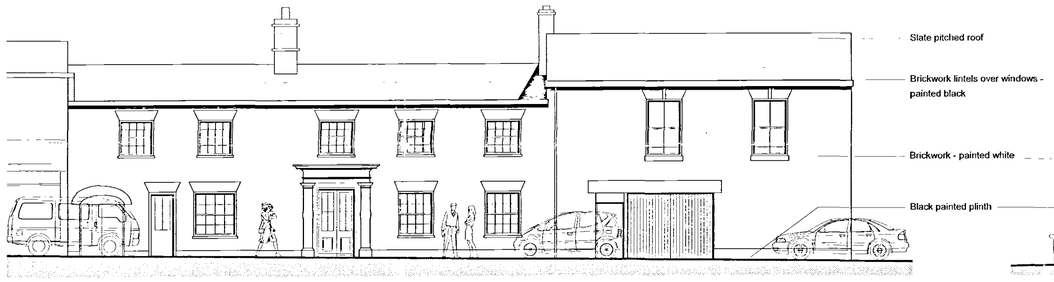


FRONT ELEVATION

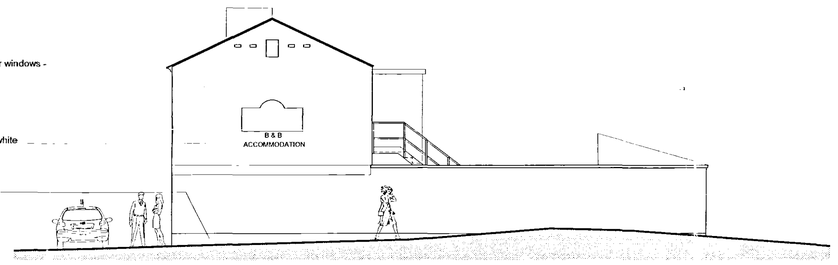


SIDE ELEVATION

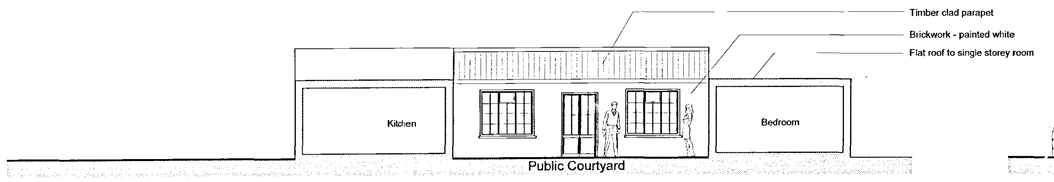


INTERNAL COURTYARD ELEVATION AA

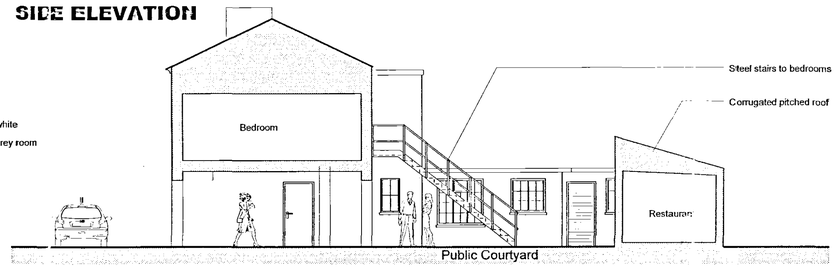

INTERNAL COURTYARD ELEVATION BB

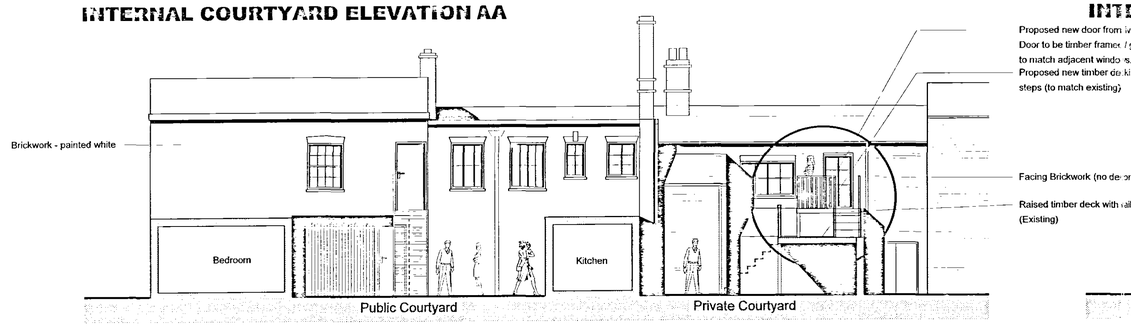

INTERNAL COURTYARD ELEVATION CC

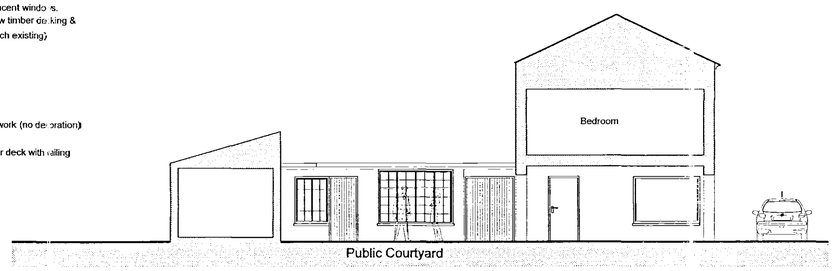

INTERNAL COURTYARD ELEVATION DD

NOTES:	DATE:	DRAWN BY:	CHECKED BY:

1) This drawing MUST NOT BE SCALED.
2) All dimensions to be CHECKED ON SITE and any DISCREPANCY reported to the Architects.

REVISIONS:	DATE:	DRAWN BY:	CHECKED BY:

FOR APPROVAL:		FOR INFORMATION:	
PRELIMINARY:		FOR CONSTRUCTION:	

GORDON WHITE & HOOD
ARCHITECTS & SURVEYORS
BERESFORD HOUSE
1 NEWTOWN STREET LEICESTER LE1 6WH
TELEPHONE (0116)2547868 FAX (0116)2557293
E-MAIL enquiries@gwh.co.uk

CONTRACT:
STRING OF HORSES PH
HOLBEACH
SPALDING
KINGS LYNN

1211/03

DRAWING:
PROPOSED
PLANS & ELEVATIONS

DRAWN BY:	DMW	CHECKED BY:	
SCALE:	1:100	DATE:	AUG 2003
DRAWING NUMBER:	5925	02	

Gordon White and Hood Limited
Company registered in England Number - 4088022