




GROUND FLOOR PLAN

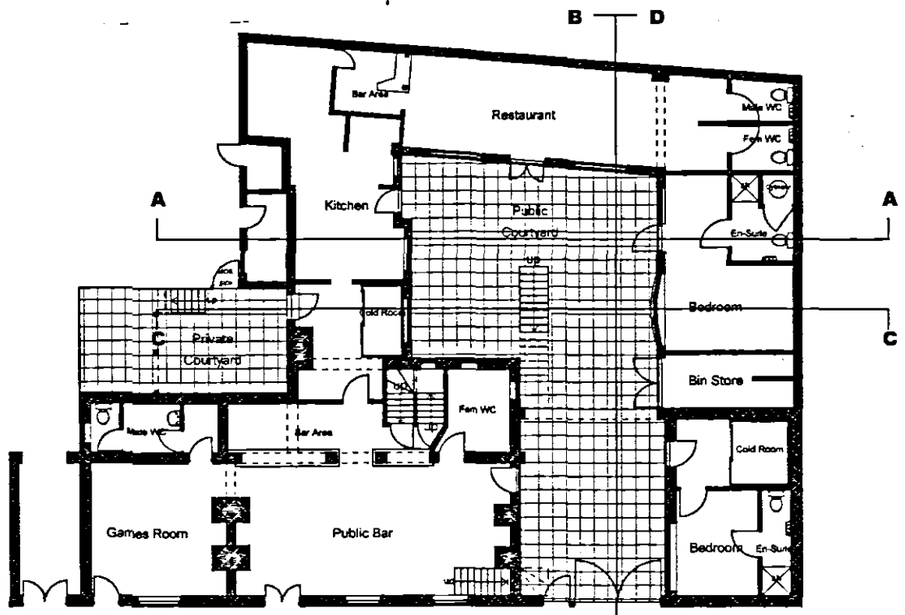


FIRST FLOOR PLAN

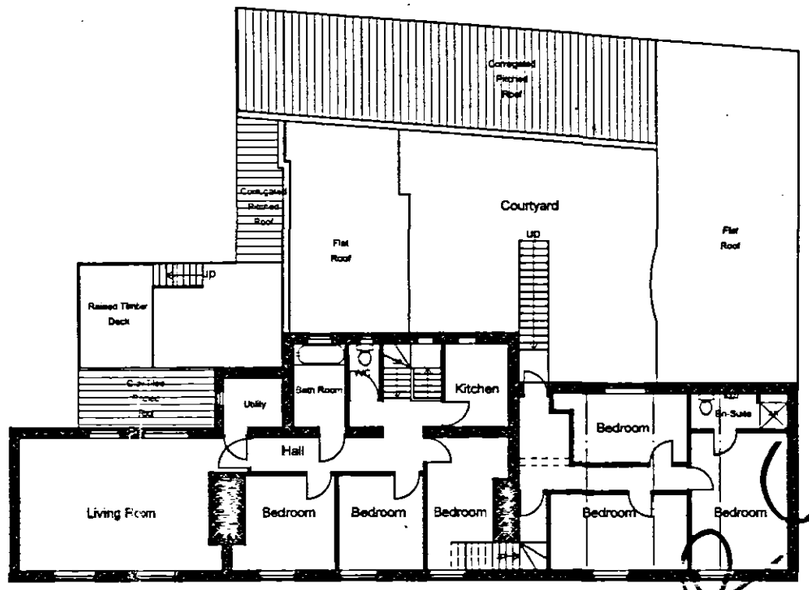

FRONT ELEVATION

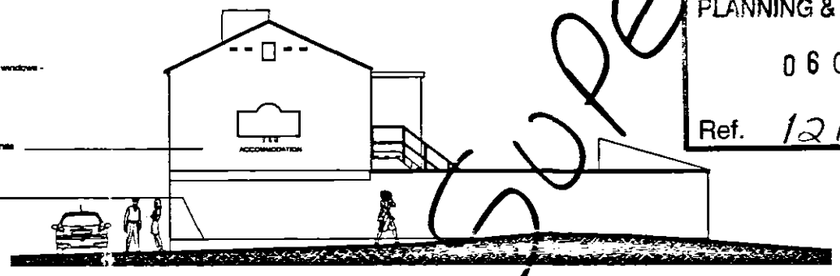


SIDE ELEVATION

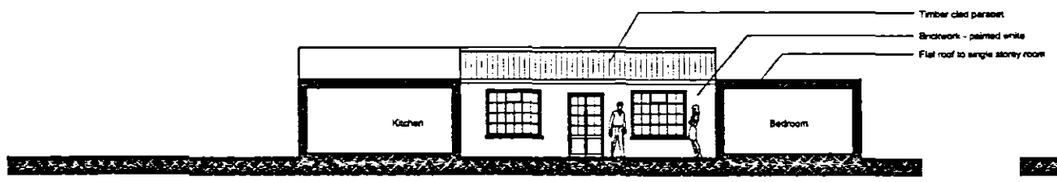


INTERNAL COURTYARD ELEVATION AA



INTERNAL COURTYARD ELEVATION BB

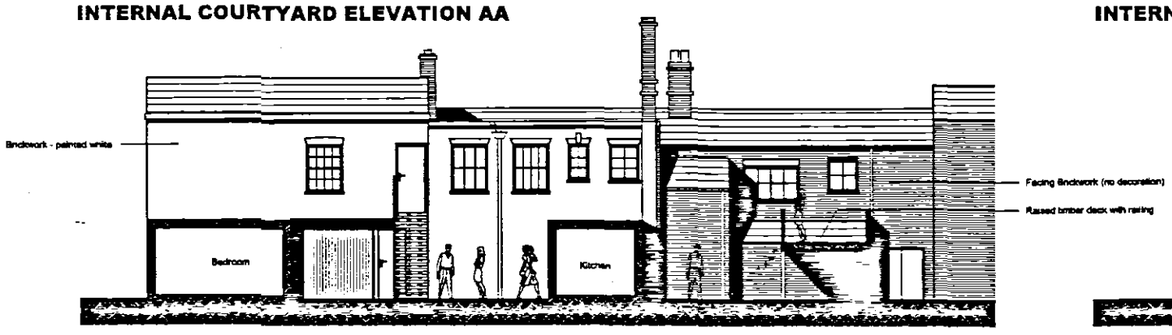

INTERNAL COURTYARD ELEVATION CC

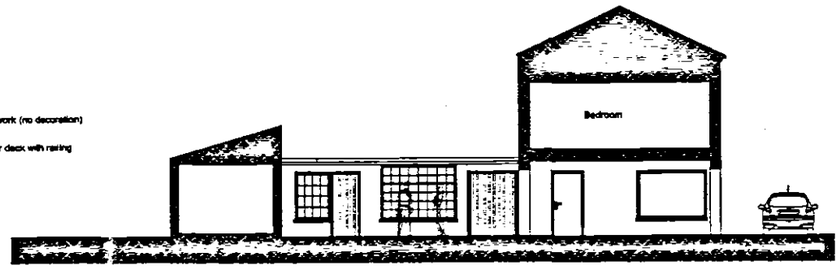

INTERNAL COURTYARD ELEVATION DD

NOTES:

1) This drawing MUST NOT BE SCALED.
2) All dimensions to be CHECKED ON SITE and any DISCREPANCY reported to the Architects.

DATE:

REVISIONS: DATE:

FOR APPROVAL: FOR INFORMATION:

PRELIMINARY: FOR CONSTRUCTION

GORDON WHITE & HOOD
ARCHITECTS & SURVEYORS
BERESFORD HOUSE
1 NEWTOWN STREET LEICESTER LE1 6WH
TELEPHONE 0116 [illegible] FAX 01 [illegible]
E MAIL [illegible]

CONTRACT:

STRING OF HORSES PH
HOLBEACH
SPALDING
KINGS LYNN

DRAWING:

EXISTING
PLANS & ELEVATIONS

DRAWN BY: DMW CHECKED BY:

SCALE: 1:100 DATE: AUG 2003

DRAWING NUMBER: 5925 01

Gordon White and Hood Limited
Company registered in England Number - 4086022

SUPERCEDED

SHDC
PLANNING & DEVELOPMENT
06 OCT 2003
Ref. 1211/03