
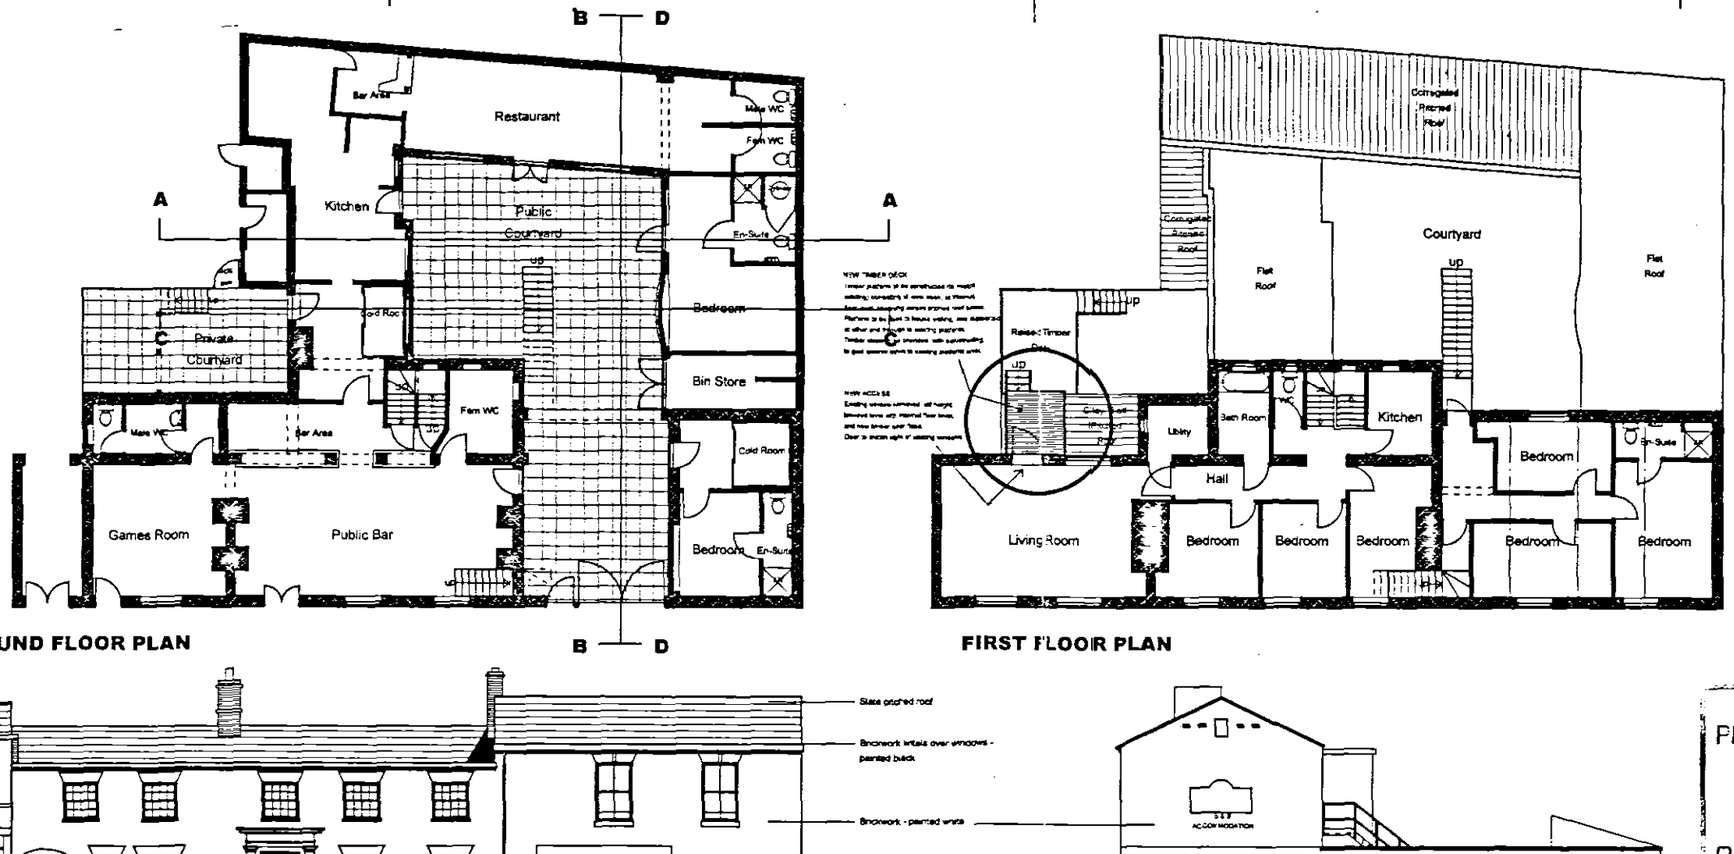


GROUND FLOOR PLAN


FIRST FLOOR PLAN

FRONT ELEVATION


SIDE ELEVATION

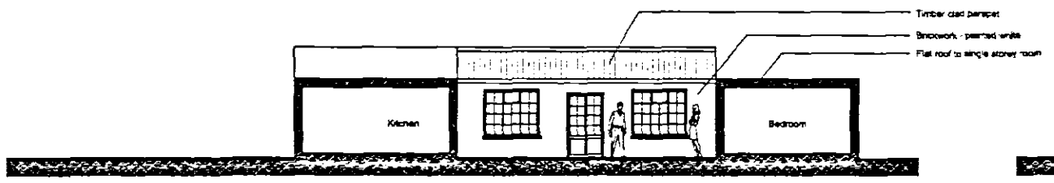


INTERNAL COURTYARD ELEVATION AA

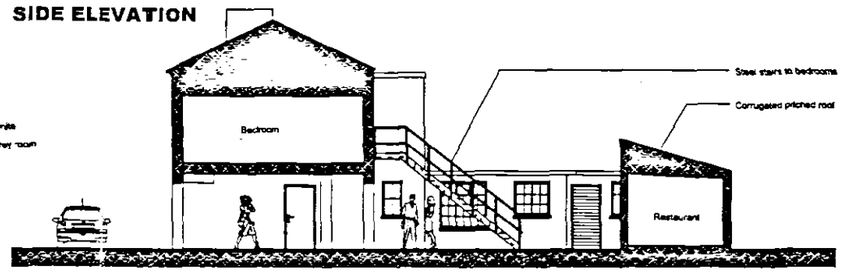

INTERNAL COURTYARD ELEVATION BB

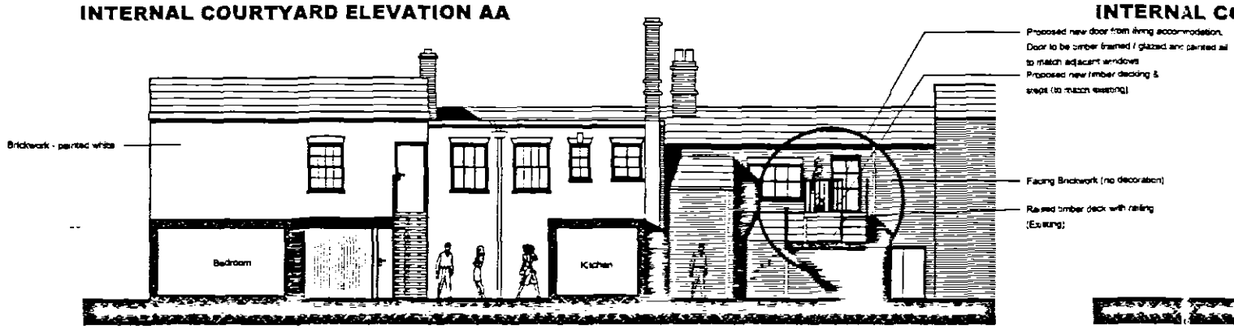

INTERNAL COURTYARD ELEVATION CC

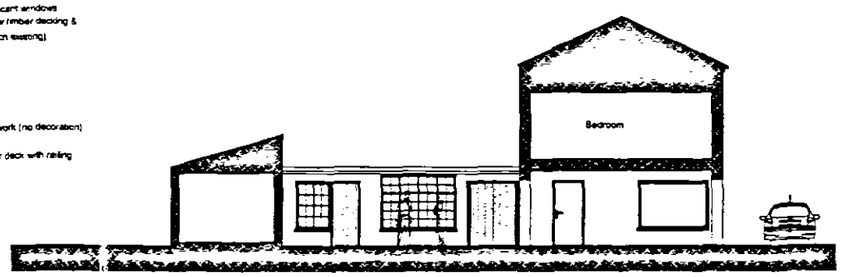

INTERNAL COURTYARD ELEVATION DD

SHDC
PLANNING & DEVELOPMENT
06 OCT 2003
Ref. 12/1/03

NOTES:
1) This drawing MUST NOT BE SCALED.
2) All dimensions to be CHECKED ON SITE and any DISCREPANCY reported to the Architects

DATE:

REVISIONS DATE:

FOR APPROVAL: FOR INFORMATION:
PRELIMINARY: FOR CONSTRUCTION:

GORDON WHITE & HOOD
ARCHITECTS & SURVEYORS
BERESFORD HOUSE
1 NEWTOWN STREET LEICESTER LE1 6WH
TELEPHONE (0116)254 4888 FAX (0116)254 2288
E MAIL: consultancy@gwh.co.uk

CONTRACT:
STRING OF HORSES PH
HOLBEACH
SPALDING
KINGS LYNN

DRAWING:
PROPOSED
PLANS & ELEVATIONS

DRAWN BY:	DMW	CHECKED BY:	
SCALE:	1:100	DATE:	AUG 2003
DRAWING NUMBER:	5925	02	

Gordon White and Hood Limited
Company registered in England Number - 4056022