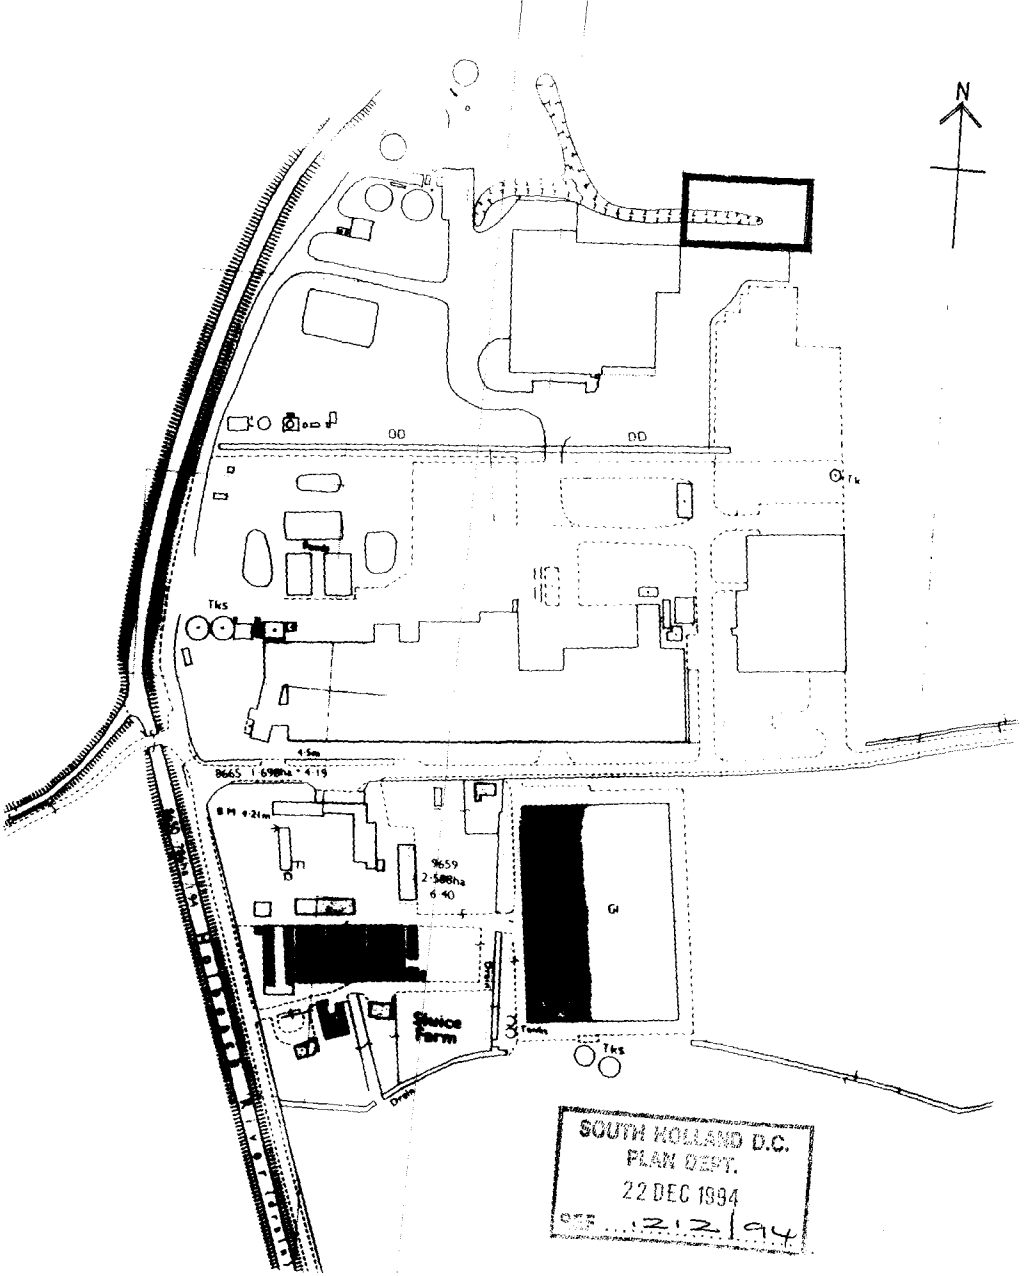


SOUTH HOLLAND D.C.
PLAN DEPT.
22 DEC 1994
REF. H/2/94

TINSLEY FOODS LTD. STORAGE BUILDING. SITE PLAN.

JOHN ROBERTS ARCHITECTS LIMITED
ARCHITECTS DESIGN AND PLANNING CONSULTANTS
1 James Street Lincoln LN2 1QD
Tel (01522) 533441
Fax 512088

scale : 1:2500 appx.
date : DEC. 1994
drawing number : 5000 T / 10