

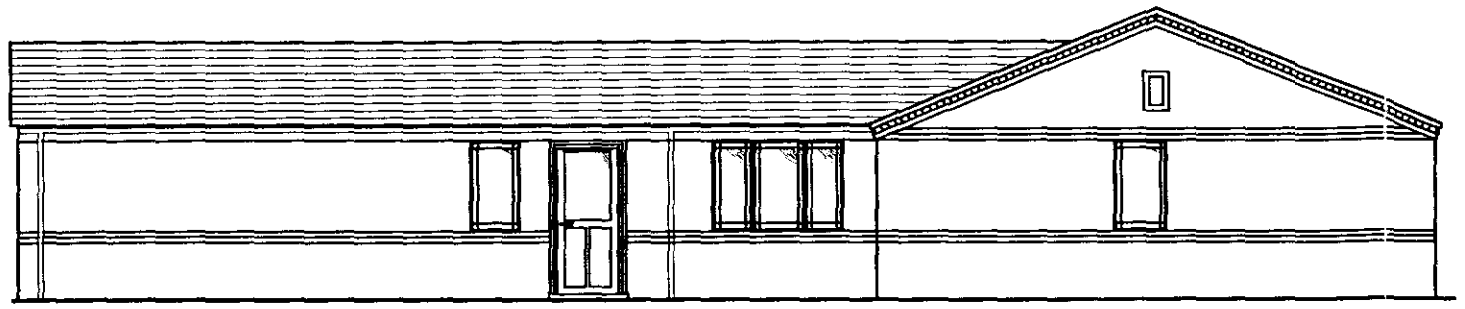



REAR ELEVATION

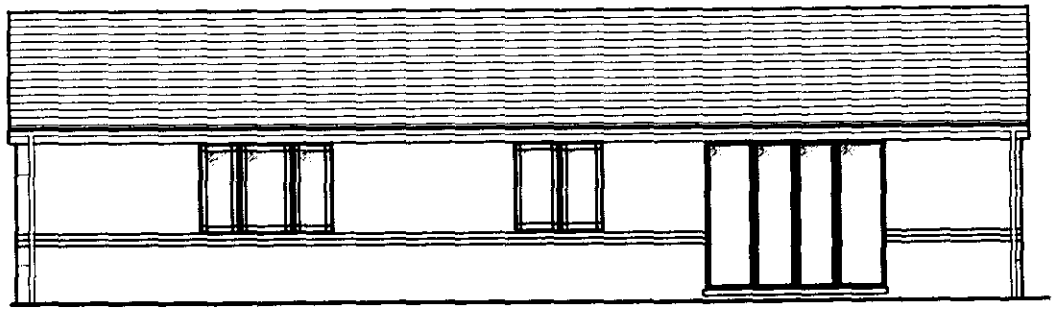


SIDE ELEVATION

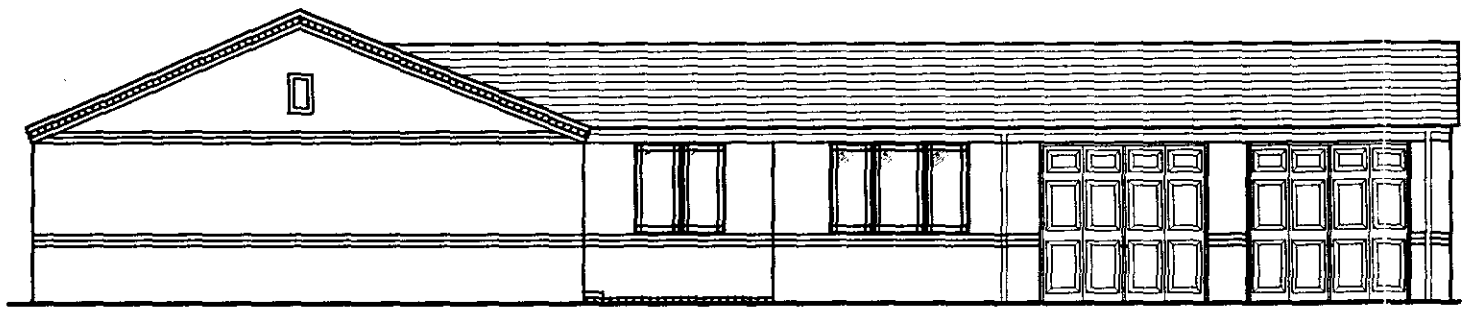

FRONT ELEVATION

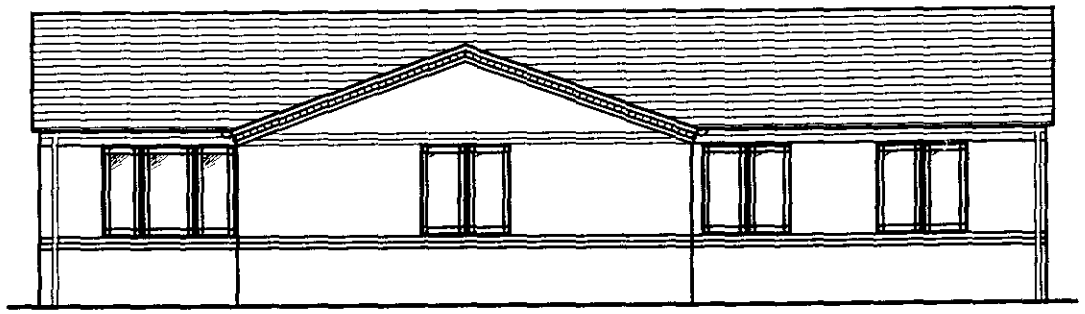

SIDE ELEVATION

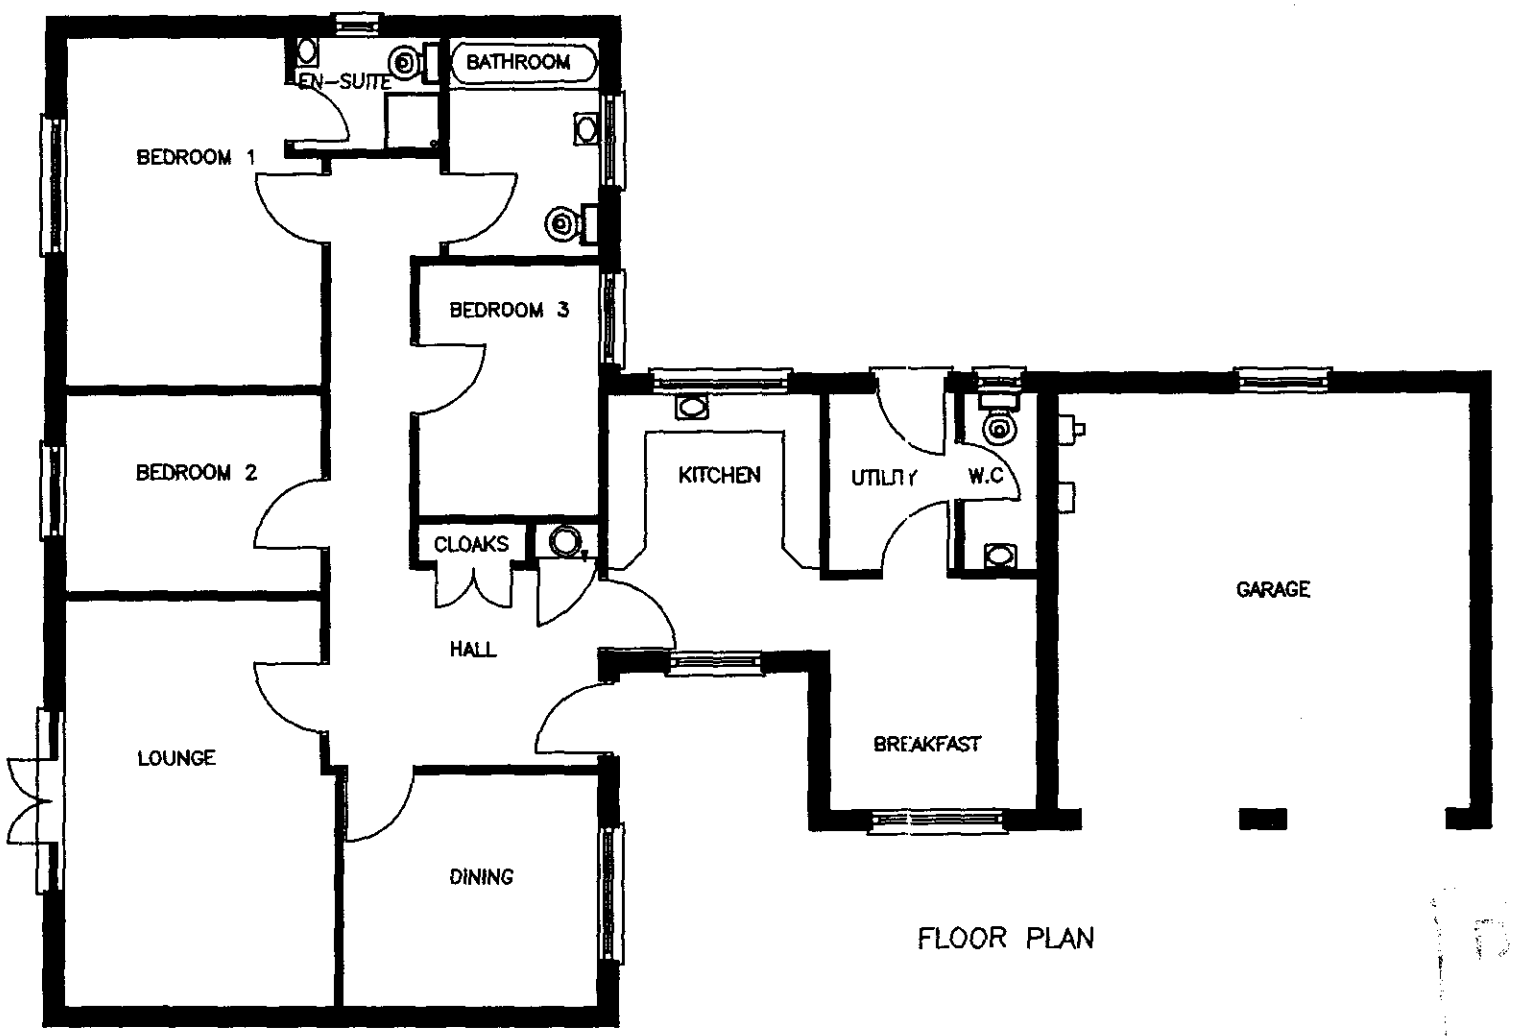

FLOOR PLAN


SOUTH RYEDALE DISTRICT COUNCIL
HOUSE OF PLANNING
- 3 DEC 1998
Ref: 1216/98

DRAWING
7 DEC 1998
ISSUED


DETERMINED
PLAN

Rev.	Notes.	Date.
Client.	McKENNA DEVELOPEMENTS	
Project.	DAMGATE HOLBEACH	
Title.	CLIFFDALE PROPOSED EXTERNAL ELEVATIONS FLOOR PLAN	
Drg No.	160/04/A3/02	
Scale.	1:100	Date. NOV 1998
Drawn by.	ARK	Checked by.


Town & Country Planning
Survey
Landscape Architecture
Robert Doughty Consultancy

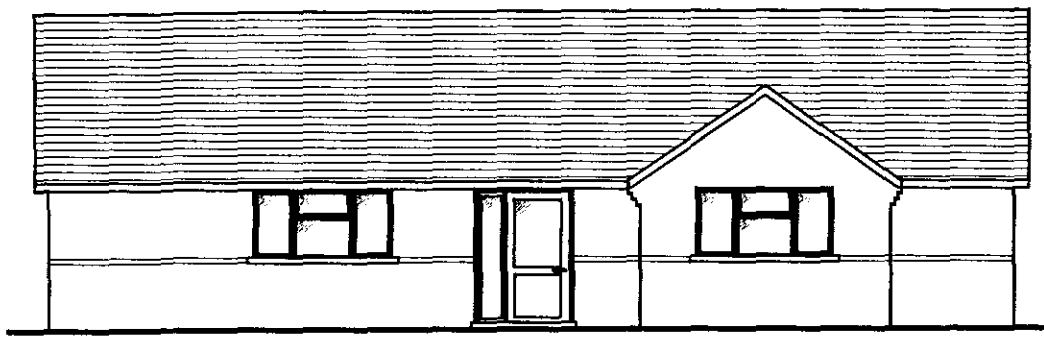


FRONT ELEVATION

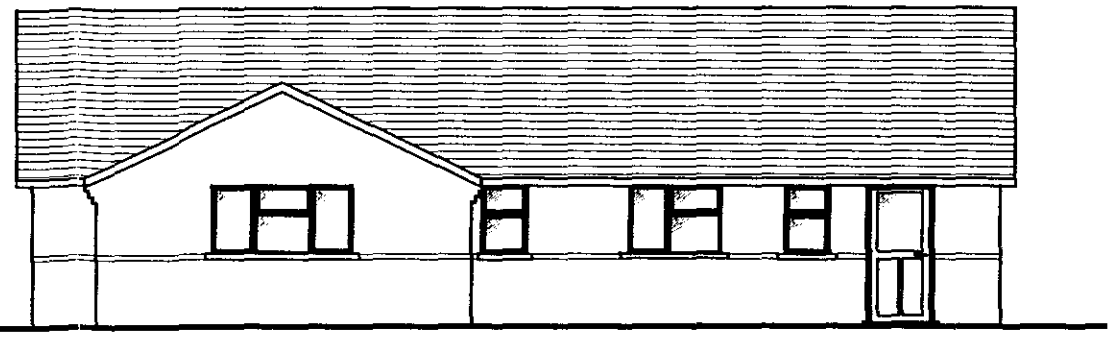

SIDE ELEVATION

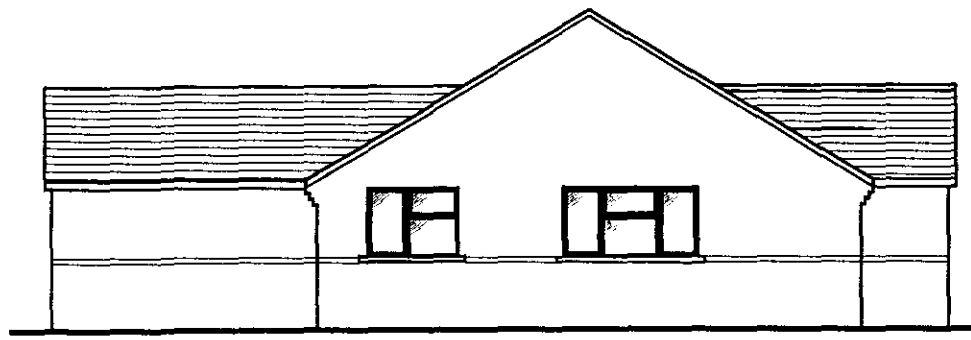

SIDE ELEVATION

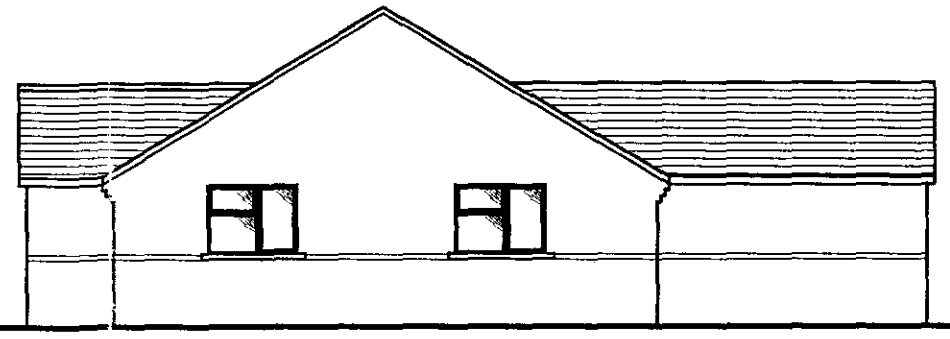

SIDE ELEVATION

FLOOR PLAN

SOUTH THANET DC
HOUSING & PLANNING
- 8 DEC 1998
Ref: 1216/98

DRAWING
7 DEC 1998
ISSUED

DETERMINED
PLAN

Rev.	Notes.	Date.

Client.
McKENNA DEVELOPEMENTS

Project.
DAMGATE
HOLBEACH

Title.
RICHMOOR
PROPOSED EXTERNAL ELEVATIONS
FLOOR PLAN


Dwg No. 160/04/A3/01

Scale. 1:100	Date. NOV 1998
Drawn by. ARK	Checked by.


Town & Country Planning
Ecology
Landscape Architecture

Robert Doughty Consultancy


22 High Street, Haslemere, Surrey GU27 2LA Tel: (01428) 651581
Fax: (01428) 661289 E-mail: mail@doughty-haslemere.demon.co.uk

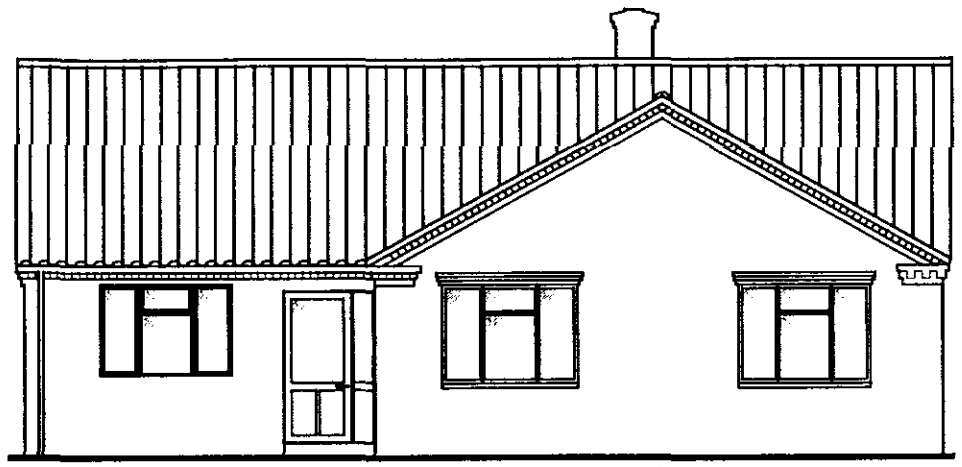


REAR ELEVATION

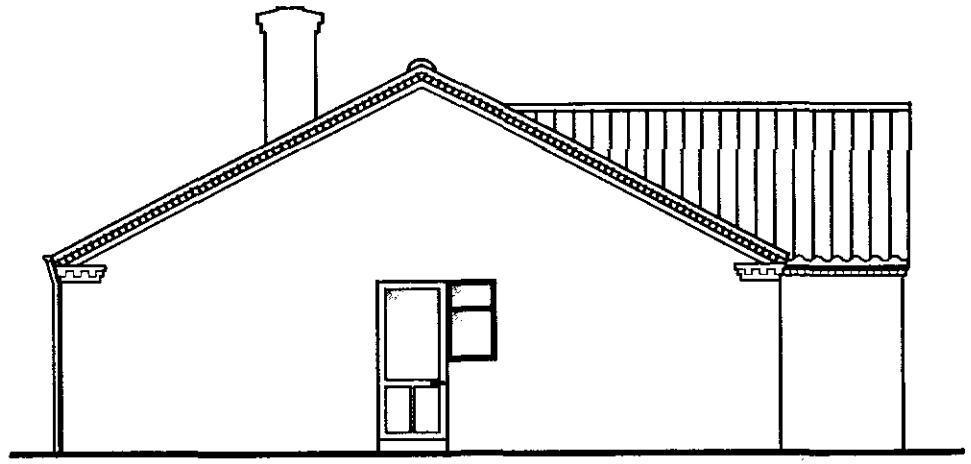


SIDE ELEVATION

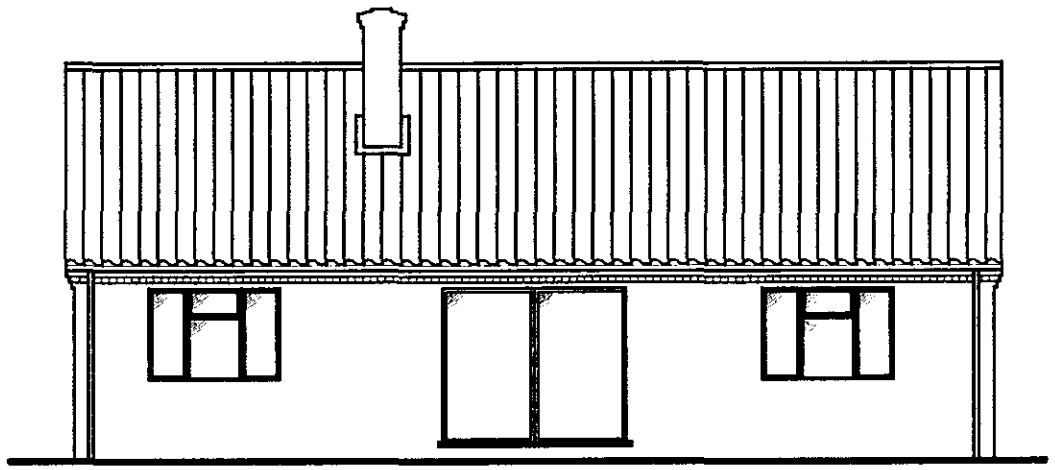

FRONT ELEVATION

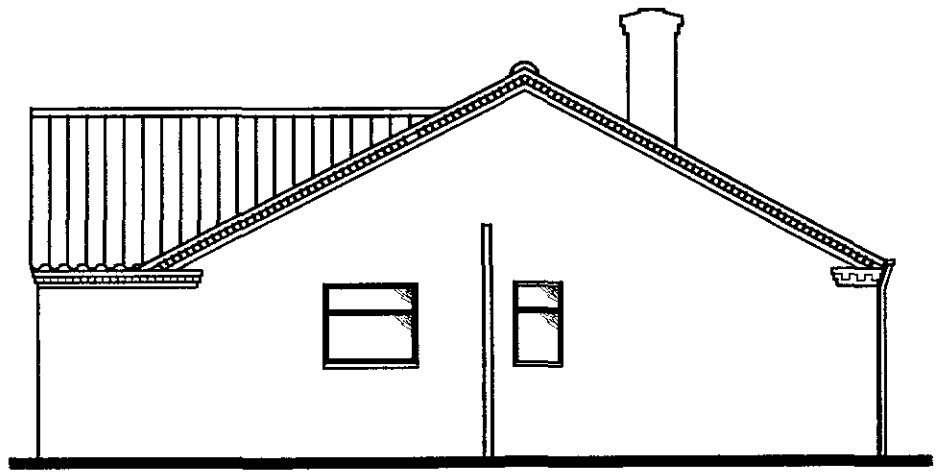

SIDE ELEVATION

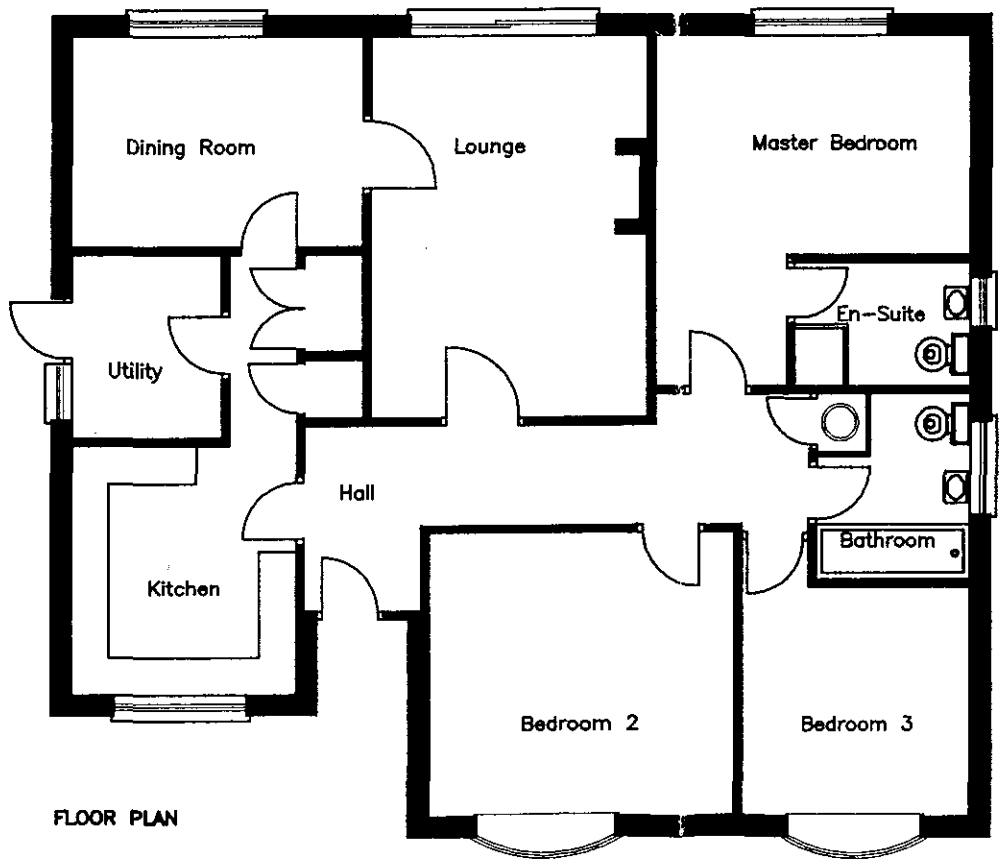

FLOOR PLAN

SOUTH HOLLAND DC
HOUSING & PLANNING
-9 DEC 1998
Ref: 1216/98

DRAWING
DEC 1998
ED

DETERMINED
PLAN

Rev.	Notes.	Date.

Client.
McKENNA DEVELOPEMENTS

Project.
DAMGATE
HOLBEACH

Title.
DALEGATE
PROPOSED EXTERNAL ELEVATIONS
FLOOR PLAN

Dwg No.	160/04/A3/03		
Scale.	1:100	Date.	OCT 1998
Drawn by.	ARK	Checked by.	

Town & Country Planning
Surveyor
Landscape Architecture

Robert Doughty Consultancy