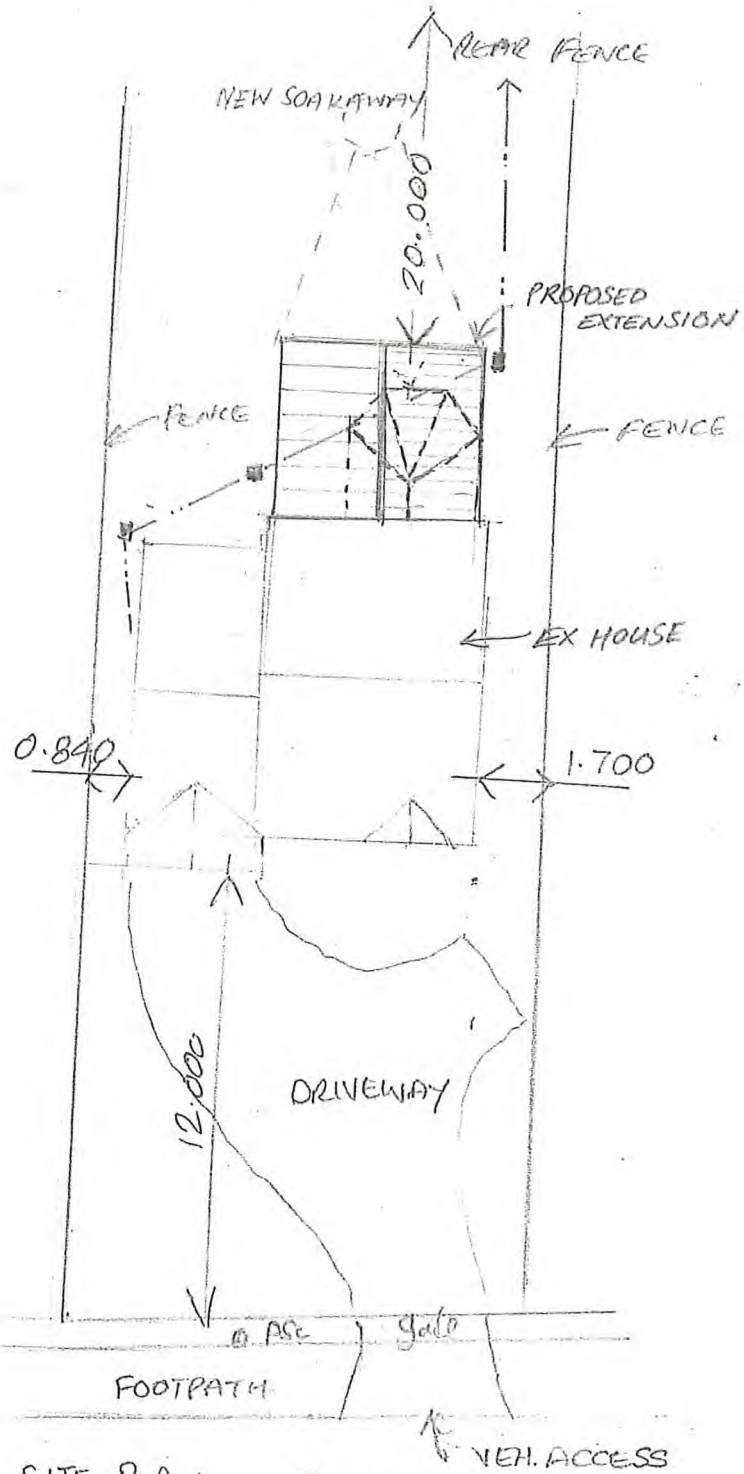


SITE PLAN SCALE 1:200

DRAW NO: SAMWAYS 02-25