

COPYRIGHT

COPYRIGHT OF THIS DRAWING BELONGS TO LINDUM GROUP LIMITED AND ITS SUBSIDIARY AND ASSOCIATED COMPANIES AND NO PART THEREOF MAY BE REPRODUCED OR UTILISED IN ANY WAY WHATSOEVER WITHOUT THE PRIOR WRITTEN CONSENT OF LINDUM.
NO DIMENSIONS ARE TO BE SCALED FROM THIS DRAWING, USE FIGURED DIMENSIONS ONLY

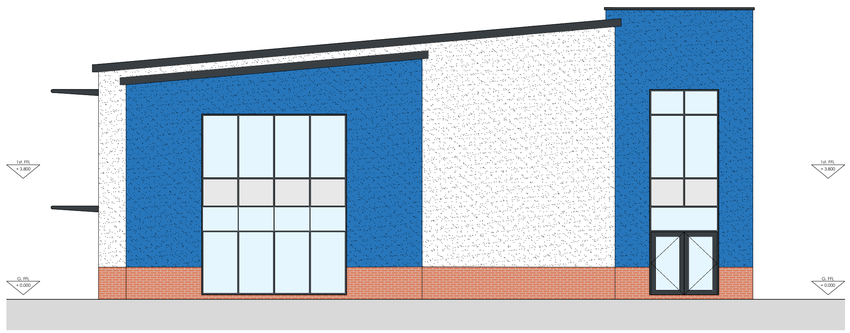


side elevation
1:100

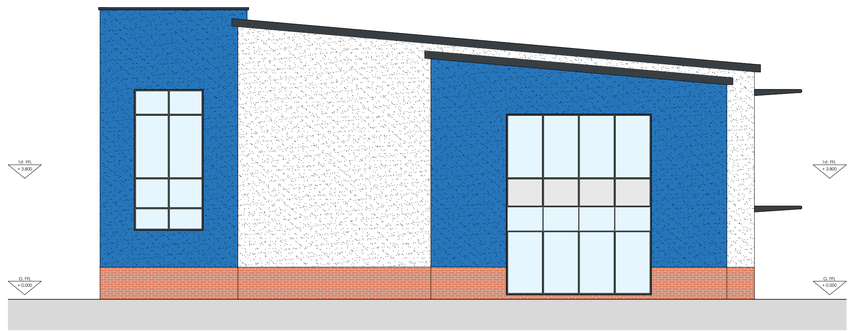

side elevation
1:100



rear elevation
1:100

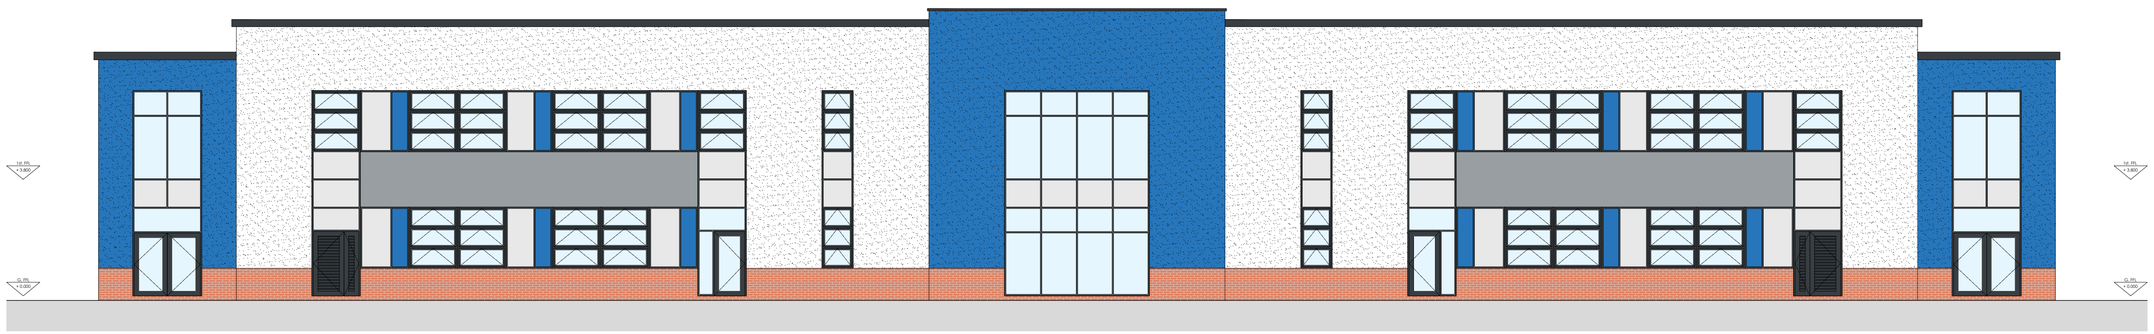

front elevation
1:100

Revision	Date	Details	Revised By
A	25.10.18	Brise Soleil Added	SR

LINDUM BMS
Lindum Business Park, Station Road, North Hykeham,
Lincoln LN6 3QX
t: (01522) 500300 f: (01522) 500377
e: bms@lindumgroup.co.uk

Client
University Academy Holbeach

Project
New Classroom Block

Drawing
New Classroom Block Elevations

Date	Oct 2018	Scale	1:100
Drawn	SR	Checked	IH
Size	A1		

Status
FEASIBILITY

Drawing No.	Revision
31468 425 05	A

New Classroom Block Elevations

University Academy Holbeach, New Classroom Block