
DWG. No.	ISSUE.
3148 - 002	

ALL DIMENSIONS IN mm DO NOT SCALE : IF IN DOUBT ASK

COPYRIGHT
THIS DRAWING IS PRIVATE AND CONFIDENTIAL AND IS SUPPLIED ON THE EXPRESS CONDITION THAT IT IS NOT TO BE USED FOR ANY PURPOSE OR COPIED OR COMMUNICATED TO ANY THIRD PARTY WITHOUT THE PERMISSION OF PODDINGTONS

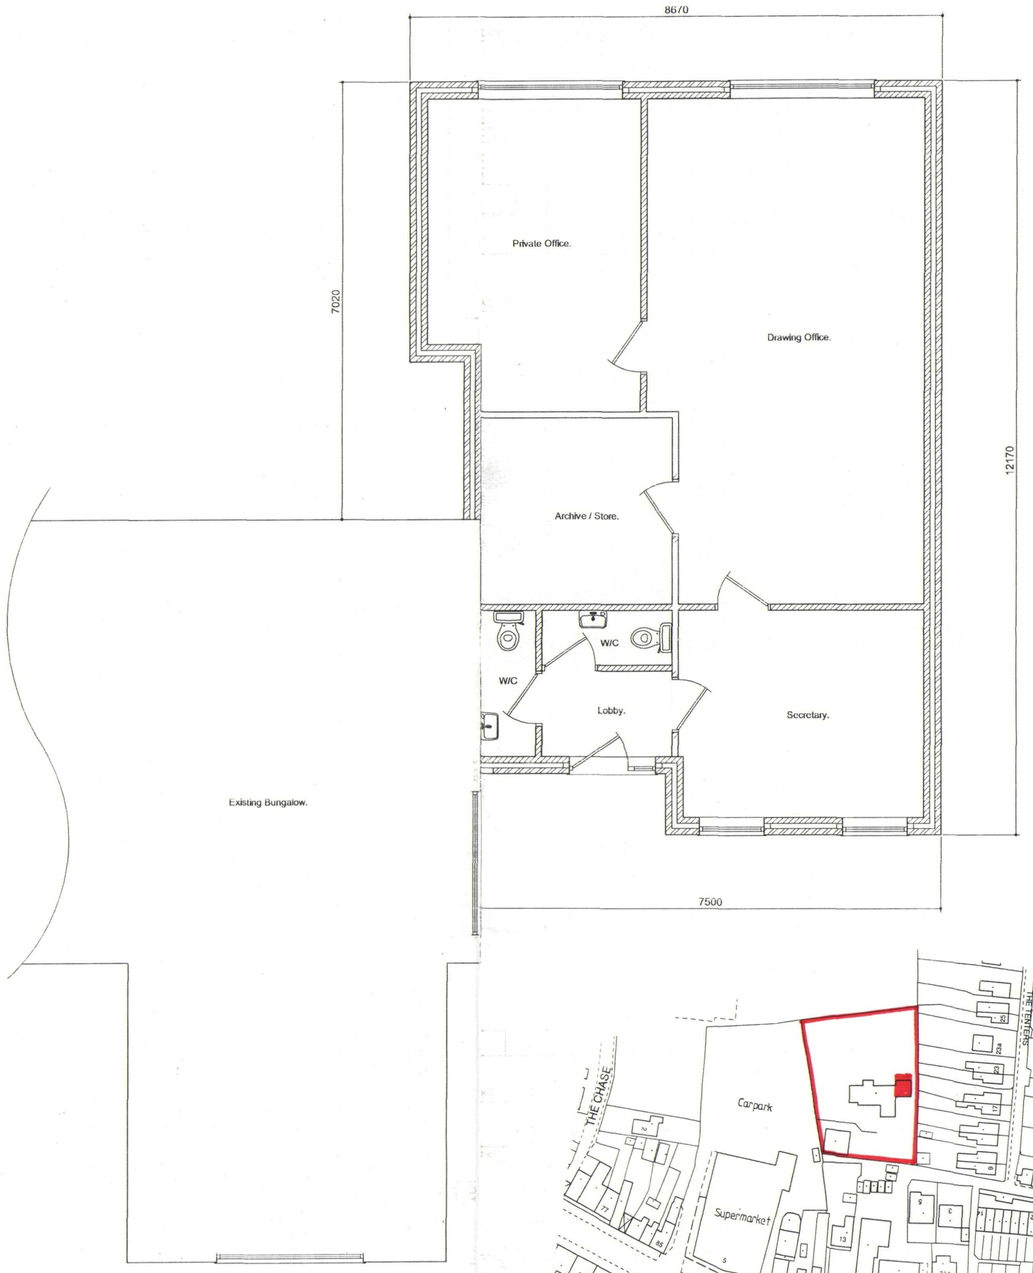


Floor Plan As Proposed.
Scale 1:50


Location Plan.
Scale 1:1250




South East Elevation. - Proposed
Scale 1:100

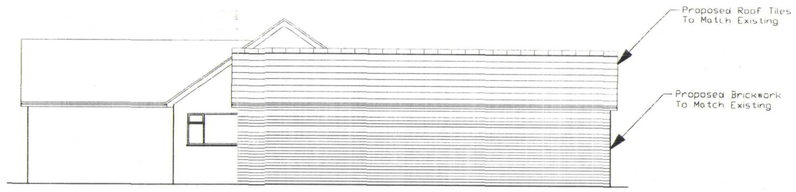

North East Elevation. - Proposed

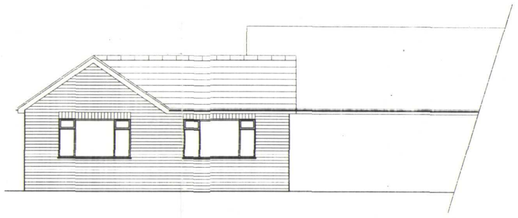

North West Elevation. - Proposed

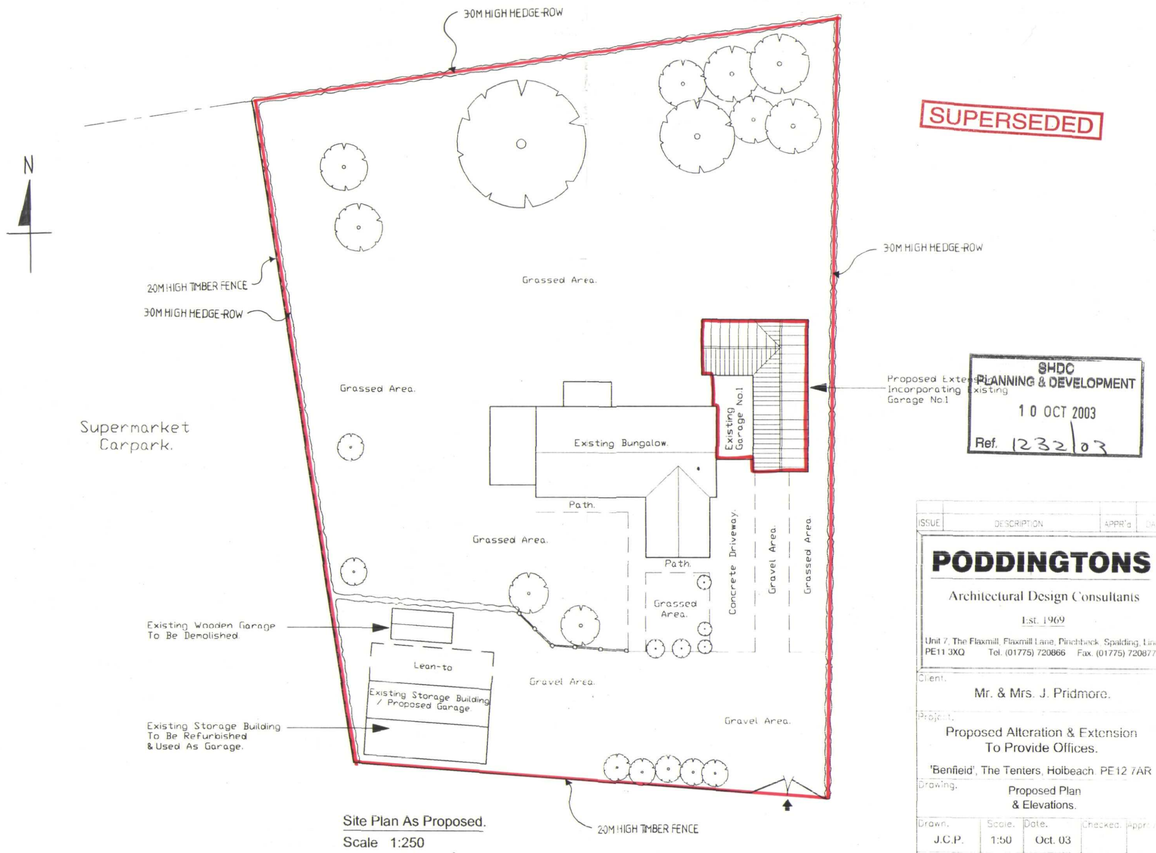

Site Plan As Proposed.
Scale 1:250

SUPERSEDED

SHDC
PLANNING & DEVELOPMENT
10 OCT 2003
Ref. 1232/03

ISSUE	DESCRIPTION	APPR'D	DATE

PODDINGTONS
Architectural Design Consultants
Est. 1969
Unit 7, The Flaxmill, Flaxmill Lane, Pinchbeck, Spalding, Lincs. PE11 3XQ Tel. (01775) 720666 Fax. (01775) 720877

Client:
Mr. & Mrs. J. Pridmore.

Project:
Proposed Alteration & Extension To Provide Offices.
'Benfield', The Tenters, Holbeach. PE12 7AR

Drawing:
Proposed Plan & Elevations.

Drawn.	Scale.	Date.	Checked.	Approved.
J.C.P.	1:50	Oct. 03		

DWG. No.
3148 - 002