DWG. No. 3148 - 001 | ISSUE.

ALL DIMENSIONS IN mm DO NOT SCALE : IF IN DOUBT ASK


COPYRIGHT
THIS DRAWING IS PRIVATE AND CONFIDENTIAL AND IS SUPPLIED ON THE EXPRESS CONDITION THAT IT IS NOT TO BE USED FOR ANY PURPOSE, OR COPIED OR COMMUNICATED TO ANY THIRD PARTY, WITHOUT THE PERMISSION OF PODDINGTONS.




Floor Plan As Existing.




Location Plan.
Scale 1:1250

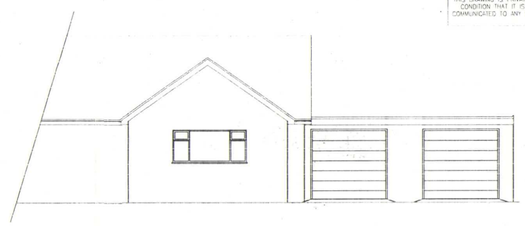


South East Elevation. - Existing
Scale 1:100

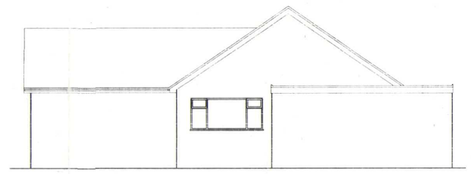

North East Elevation. - Existing

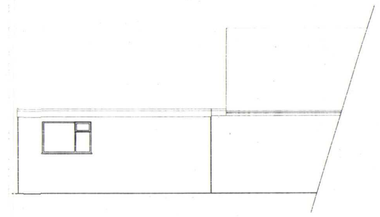

North West Elevation. - Existing

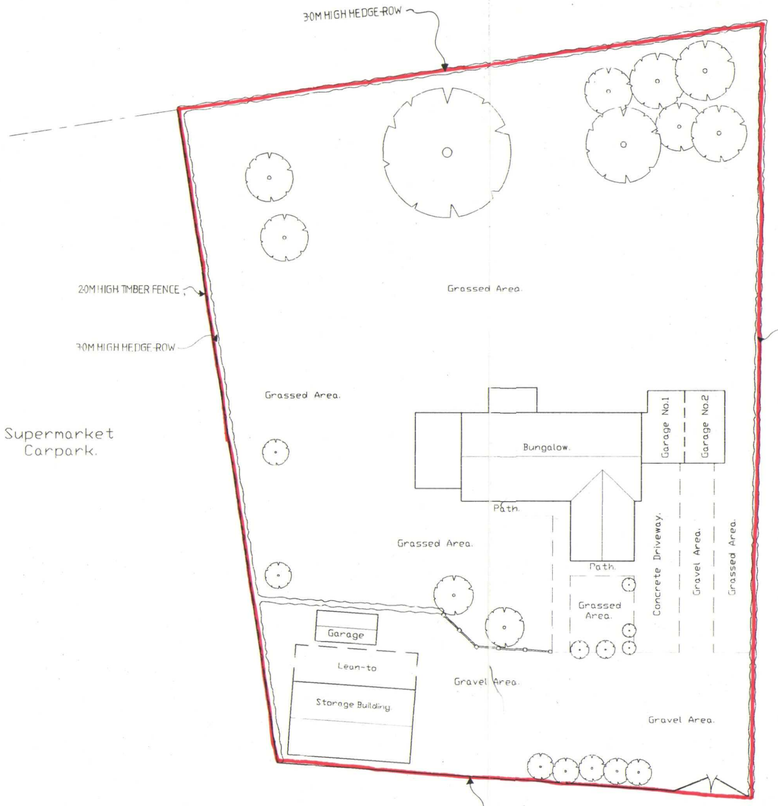

Site Plan As Existing.
Scale 1:250

Planning & Development
05 NOV 2003
Ref. 1232/03

DETERMINED PLAN

ISSUE	DESCRIPTION	APPR'd	DATE

PODDINGTONS
Architectural Design Consultants
Est. 1969
Unit 7, The Flaxmill, Flaxmill Lane, Pinchbeck, Spalding, Lincs. PE11 3XQ Tel. (01775) 720866 Fax. (01775) 720877

Client.
Mr. & Mrs. J.C. Pridmore.

Project.
Proposed Alterations & Extension To Provide Offices.
'Benfield' The Tenters, Holbeach. PE12 7AR

Drawing.
Plan & Elevations As Existing.

Drawn.	Scale.	Date.	Checked.	Approved.
J.C.P.	1:50	Oct. 03		

DWG. No. 3148 - 001 | ISSUE.