
DWG. No.	ISSUE.
3148 - 002	

ALL DIMENSIONS IN mm DO NOT SCALE : IF IN DOUBT ASK


COPYRIGHT
THIS DRAWING IS PRIVATE AND CONFIDENTIAL AND IS SUPPLIED ON THE EXPRESS CONDITION THAT IT IS NOT TO BE USED FOR ANY PURPOSE OR COPIED OR COMMUNICATED TO ANY THIRD PARTY WITHOUT THE PERMISSION OF PODDINGTONS

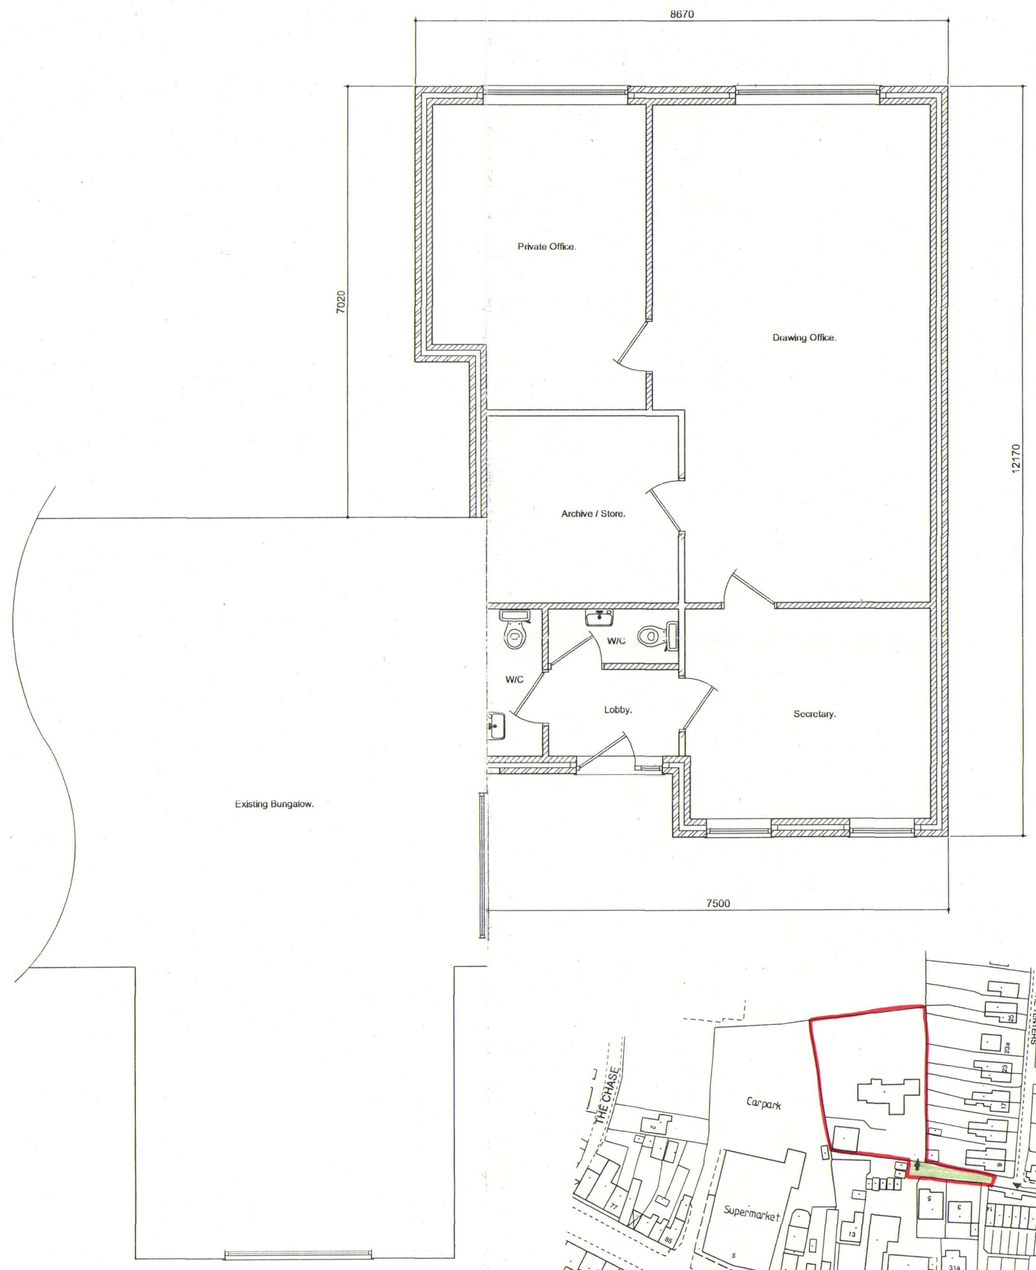


Floor Plan As Proposed.
Scale 1:50




South East Elevation. - Proposed
Scale 1:100

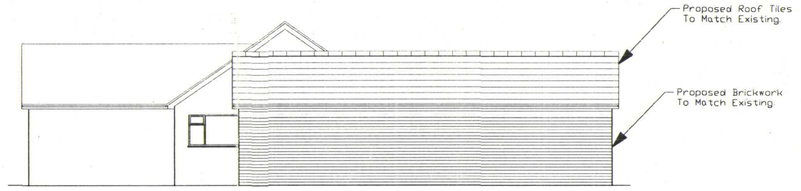

North East Elevation. - Proposed

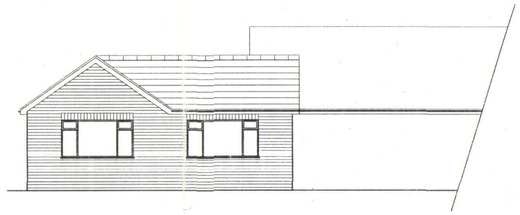


North West Elevation. - Proposed

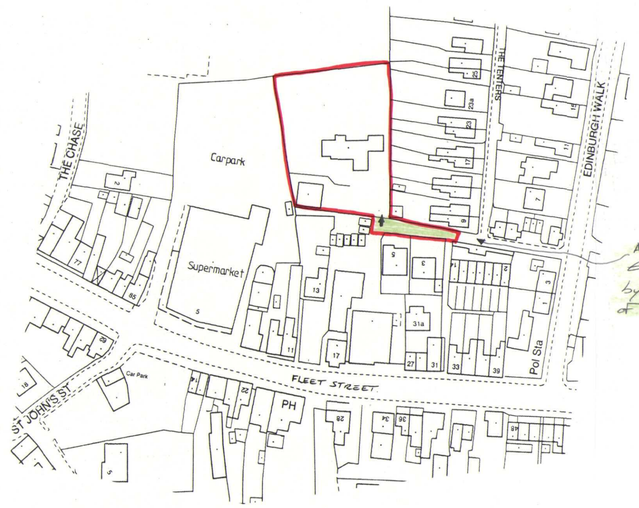

Area shaded green is access to site, access owned by others but client has right of way.

Location Plan.
Scale 1:1250

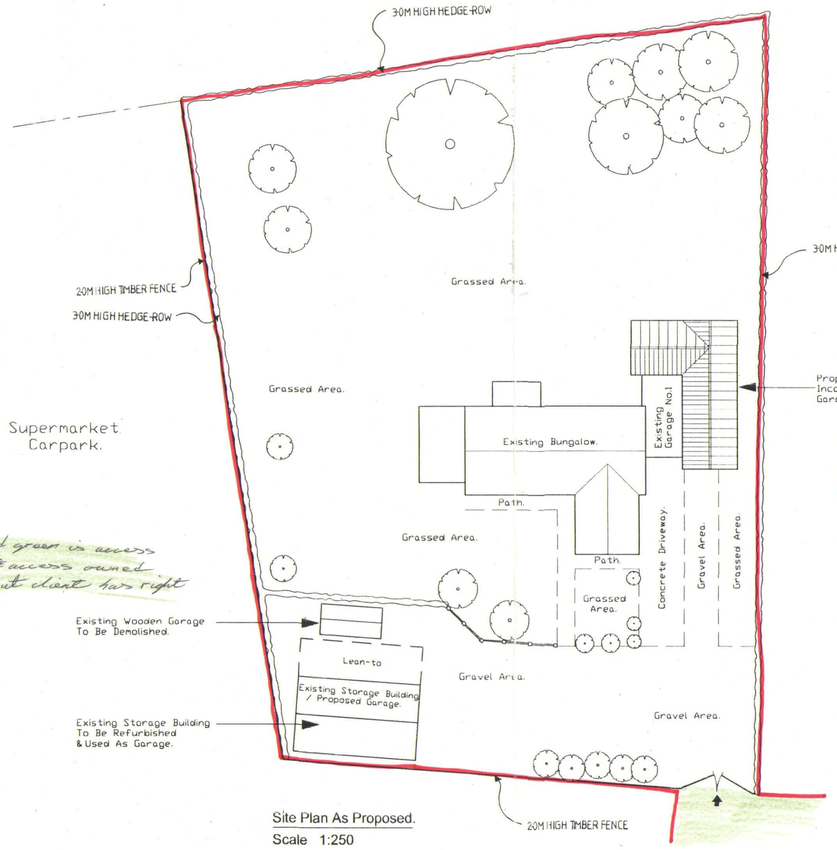

Site Plan As Proposed.
Scale 1:250

DETERMINED PLAN

S.H.D.C.
Planning & Development
25 NOV 2003
Ref 1232/03

AMENDED PLAN
Ref. A1

ISSUE	DESCRIPTION	APPR'd	DATE

PODDINGTONS
Architectural Design Consultants
Est. 1969
Unit 7, The Flaxmill, Flaxmill Lane, Pinchbeck, Spalding, Lincs PE11 3XQ Tel. (01775) 720866 Fax. (01775) 720877

Client.
Mr. & Mrs. J. Pridmore.

Project.
Proposed Alteration & Extension To Provide Offices.
'Benfield', The Tenters, Holbeach. PE12 7AR

Drawing.
Proposed Plan & Elevations.

Drawn.	Scale.	Date.	Checked.	Approved.
J.C.P.	1:50	Oct. 03		

DWG. No. 3148 - 002 ISSUE.