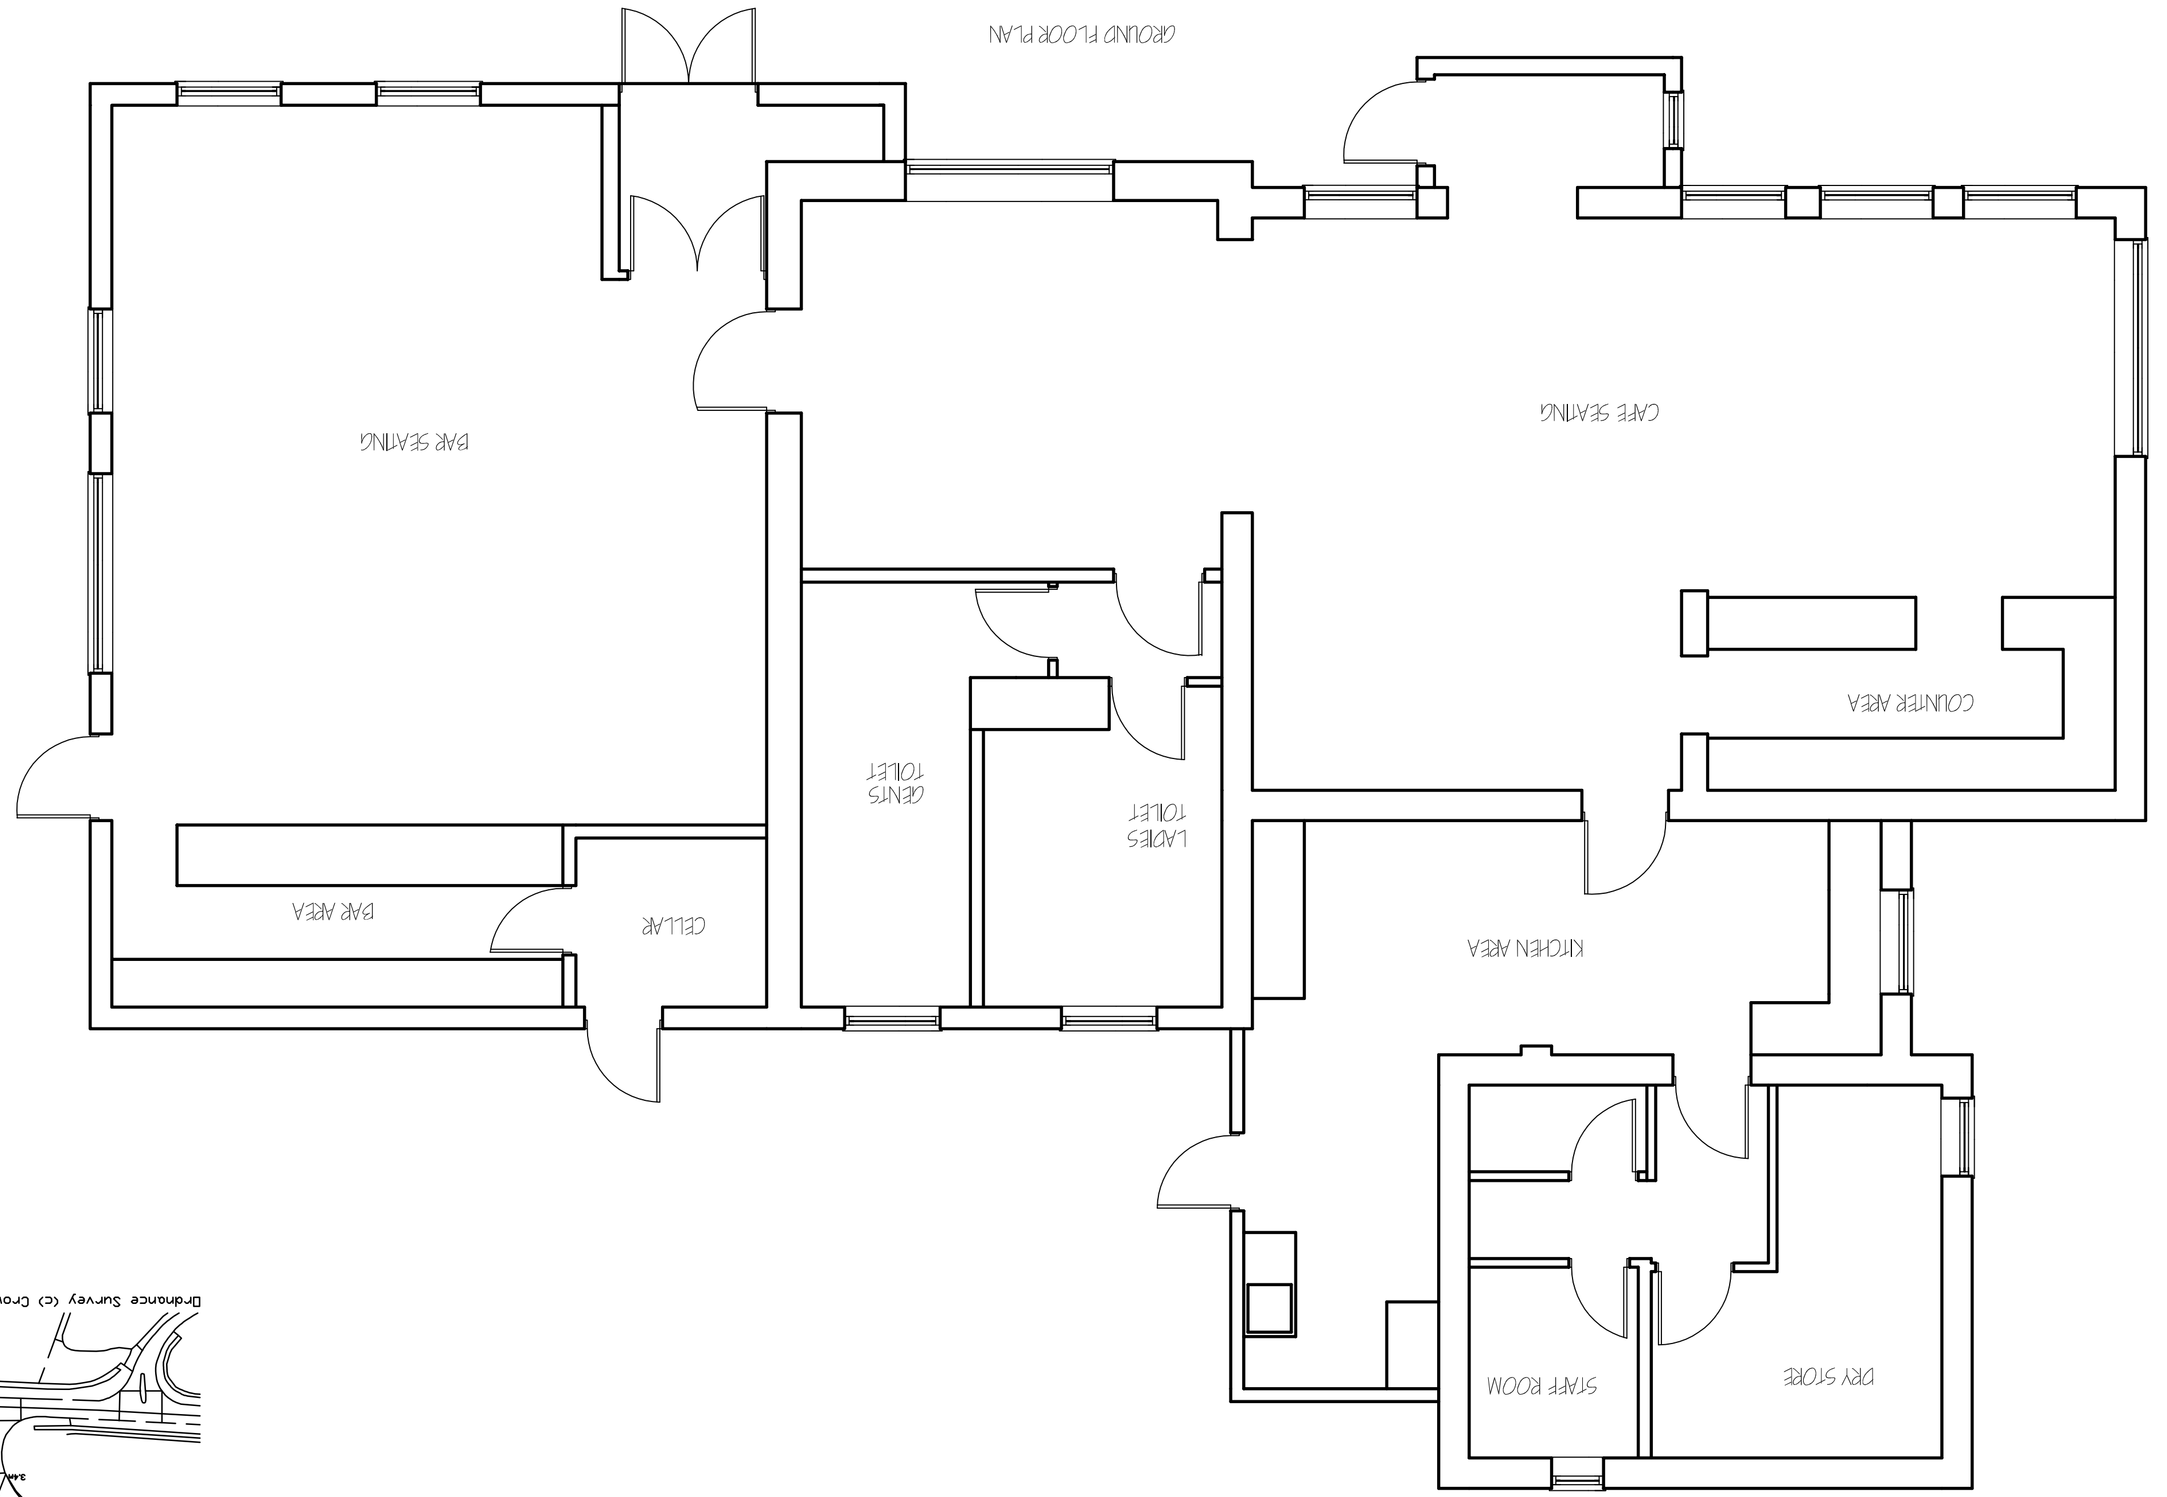

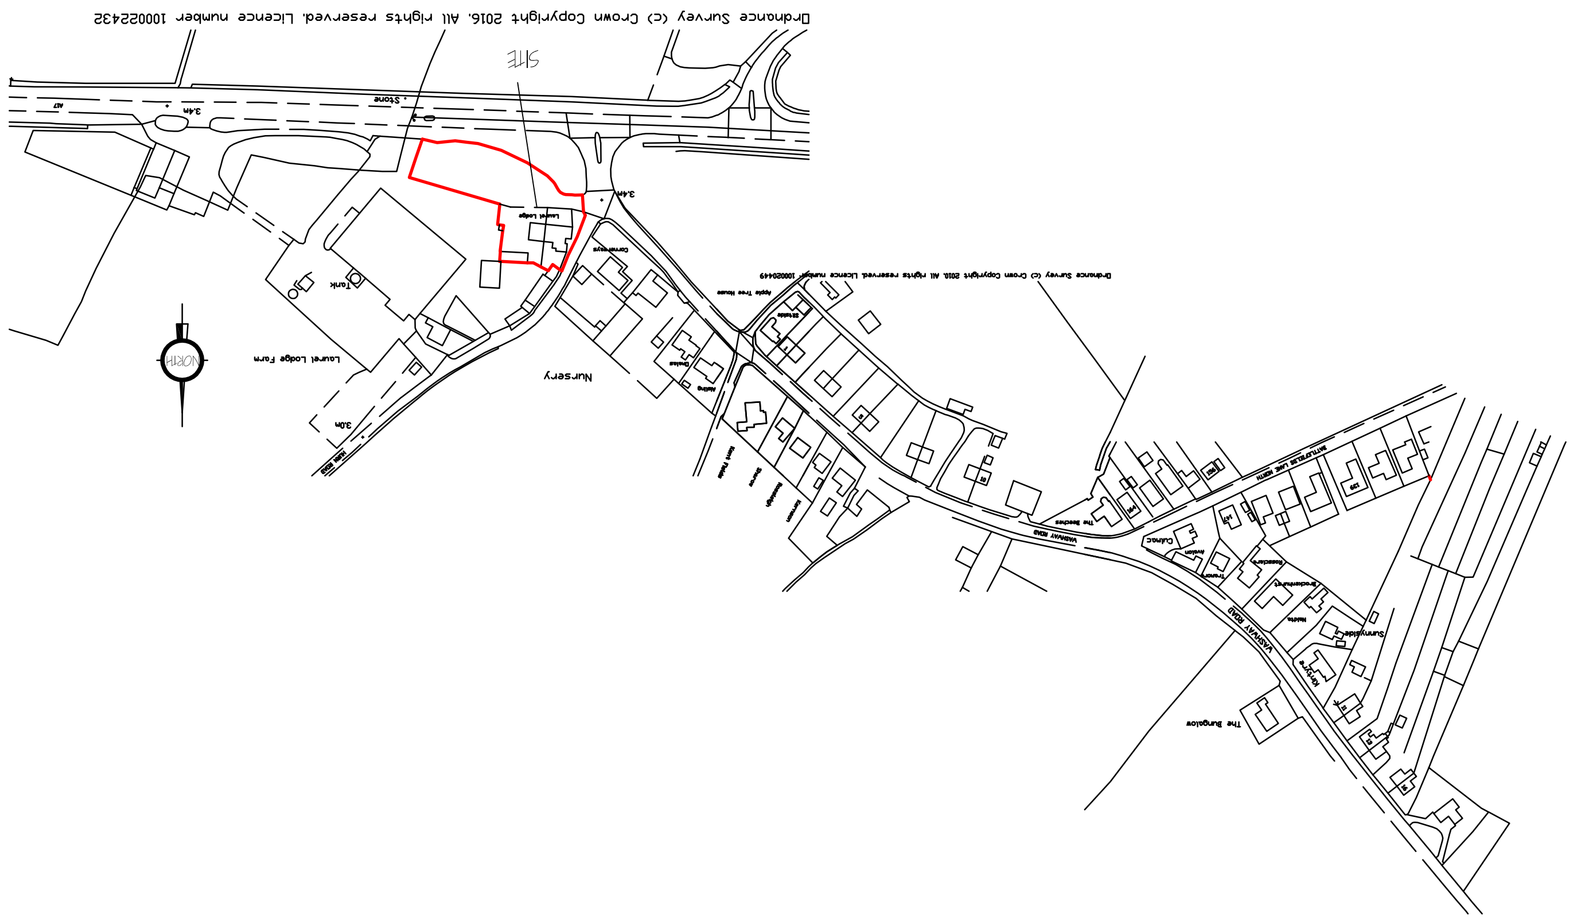

ref.	revision	date

G. R. MERCHANT LTD.
I.ENG AMICE FIWO

ARCHITECTURAL, STRUCTURAL AND LAND DRAINAGE CONSULTANTS

4 Wrights Mews
12A Park Road, Hobeach,
Spalding, Lincs. PE12 7EE
Tel: 01406 490800
Fax: 01406 425724
E-Mail: gr.merchant@btconnect.com

Project
REPLACEMENT WINDOWS.
WASHWAY ROAD.
HOBEACH.
SPALDING. LINC'S. PE12 8LT.

Client
LODGE FARM CAFE.

Drawing
LOCATION PLAN.
GROUND FLOOR PLAN
- EXISTING

Job Ref. 3061-16.
Drawing No. 01.

Date NOV' 16.
Drawn H.L.P.

Scales
1:50 (Unless Otherwise Stated)

DO NOT SCALE FROM THIS DRAWING

This drawing is copyright and may not be reproduced, issued, photographed or used for any purpose other than that for which it is issued. The General Contractor is to check all dimensions on site and report any discrepancies to the Architect, all details shown on this drawing including dimensions are diagrammatic and may be altered during construction unless reported to the Architect before commencement. Do not scale drawing. Any variations to the Contract Conditions upon tender date conditions stated to be void. No responsibility can be accepted for omissions to and errors in information contained and does not purport to contain a full specification of the works. It is essay for the purpose of obtaining Planning / Building Regulation approval. This drawing must not be used as a contract document and is not to be scaled. All dimensions are to be checked on site by G R Merchant or any representative of builders. Dimensions are given between structural elements and not to finished surfaces. Any discrepancies or queries are to be notified to the Architect before any work is put in hand. Any work not to the satisfaction of the Local Authority Building Inspector is to be rectified at the contractors own expense. Any new drainage work and all connections to existing drains etc. to be to the satisfaction of the Local Authority Building Inspector. Contractors are to ensure that adequate temporary support is provided to existing structures where necessary and that adequate precautions are taken to prevent the ingress of water into the building during construction. Existing services are shown in approximate positions only and must be proved on site before commencement of any work