

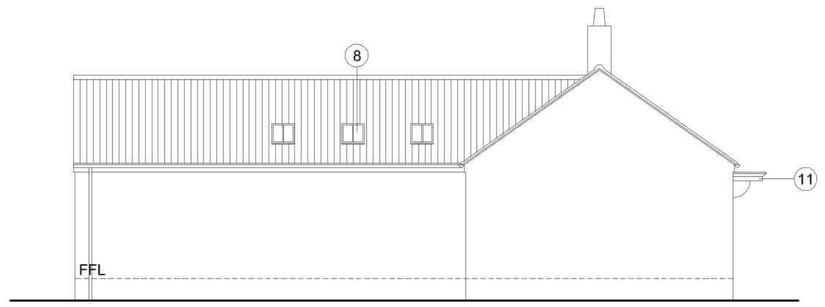



North East Elevation (1:100)

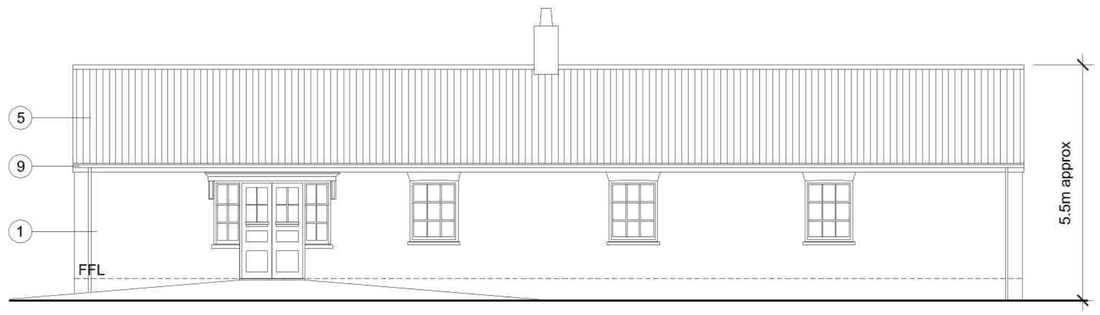


North West Elevation

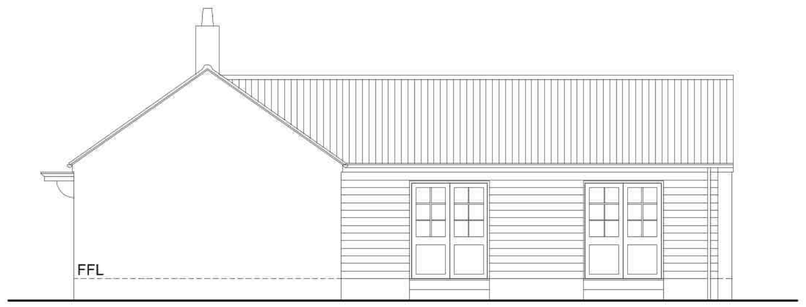


South West Elevation

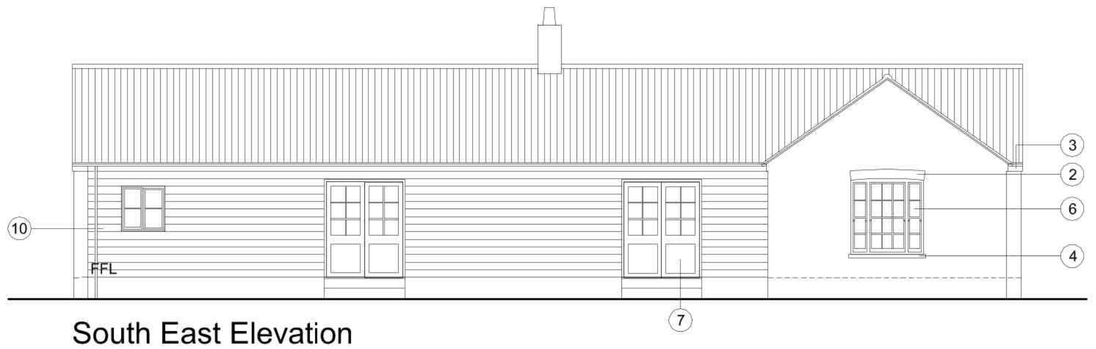


South East Elevation

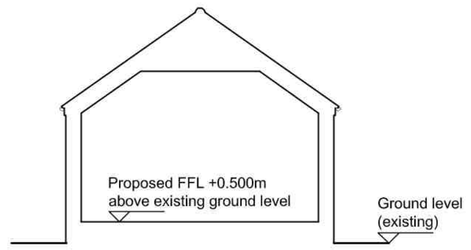


Section thro Living & Bedroom (1:100)

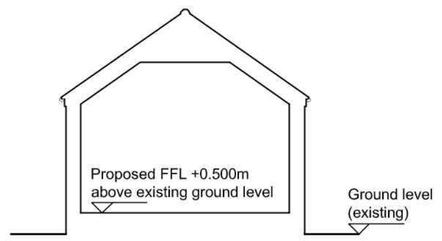


Section thro Kitchen/Dining

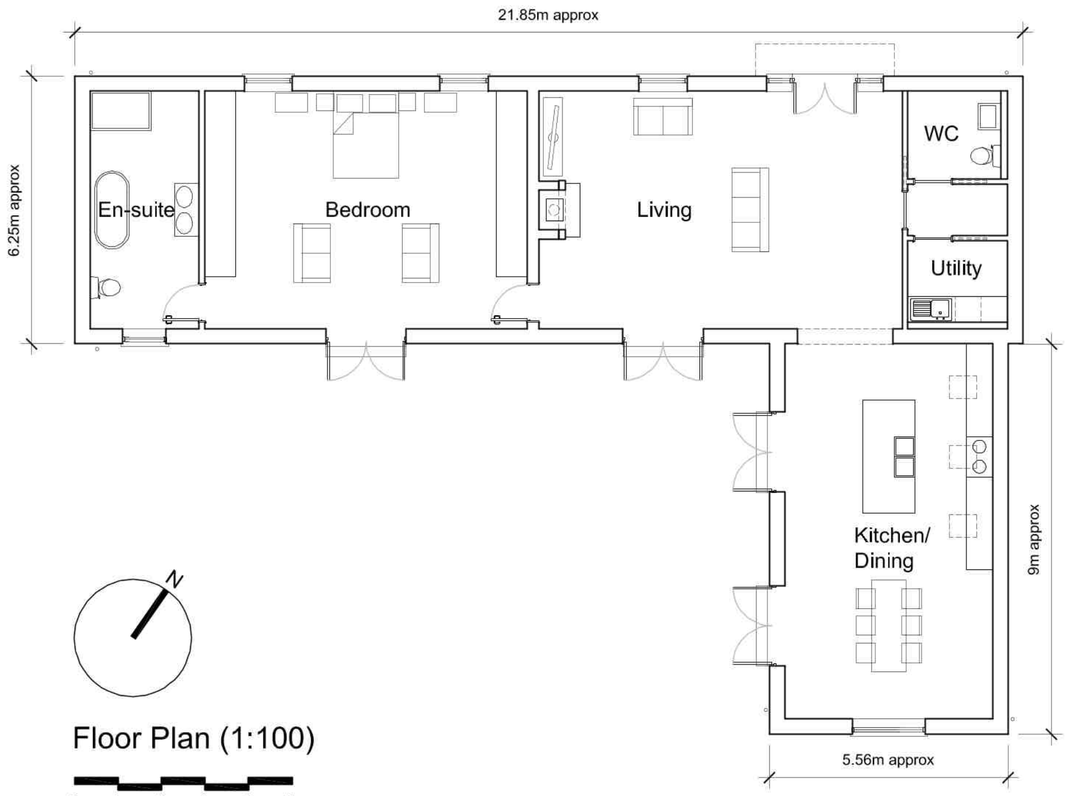

Floor Plan (1:100)

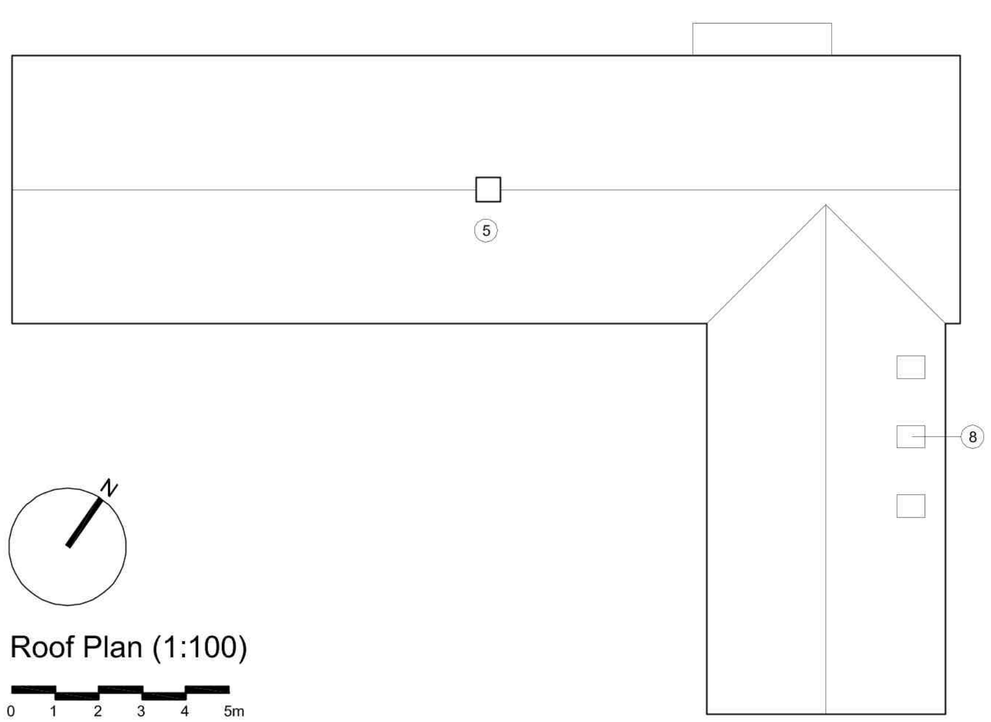

Roof Plan (1:100)

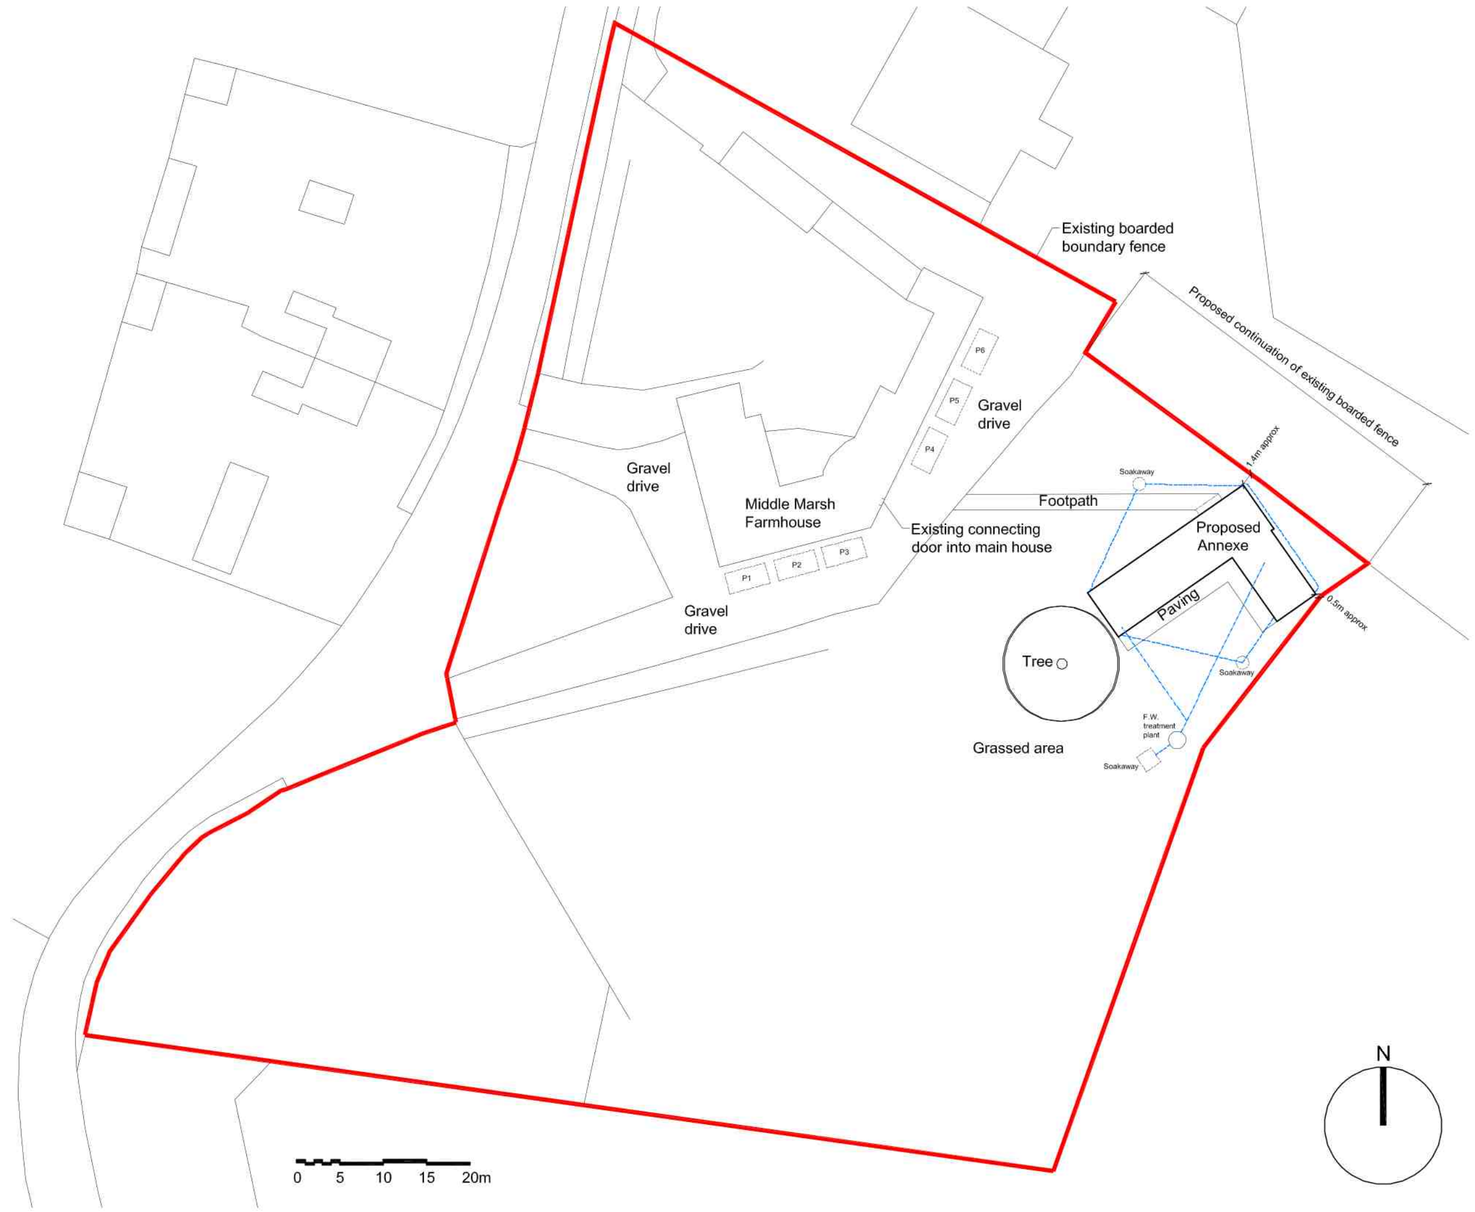

Site Plan (1:500)

All dimensions to be verified on site by Main Contractor before the start of any shop drawings or work whatsoever either on their own behalf or that of sub-contractors.

Report any discrepancies to the Contract Administrator at once.

This drawing is to be read with all relevant Architect's and Engineer's drawings and other relevant information.

Andrew M Wright Ltd. Registered in England & Wales No. 9399024.
Registered office: 22 Church Street, Holbeach, Spalding, Lincs. PE12 7LL

LEGEND: DO NOT SCALE

Legend to materials:-

1 = Salvaged / reclaimed brickwork (red)

2 = Brick arched heads (red)

3 = Projecting brick detail (red)

4 = Reconstituted stone cills (buff)

5 = Pantiles (orange)

6 = Painted timber windows (grey)

7 = Half glazed painted timber doors (grey)

8 = Conservation metal rooflights (black)

9 = Metal gutter on rise and fall brackets & downpipes (black)

10 = Timber (or timber effect) boarding (black)

11 = Painted timber porch (grey)

Revision:	Date:	Description:	Drw:	Chk:
P2	14.02.22	Planning Issue -	AMW	AMW
D2	11.02.22	Draft Issue -	AMW	AMW
P1	01.12.21	Planning Issue -	AMW	AMW
D1	26.11.21	Draft Issue -	AMW	AMW

ANDREW M WRIGHT LTD
CHARTERED ARCHITECT

26 Joys Bank, Holbeach St Johns, Spalding, Lincs, PE12 8SD
Telephone: 01406 540573 Mobile: 07940 914778

Project:
Middle Marsh Farmhouse
Middle Marsh Road
Holbeach St Marks
Spalding

Drawing Title:
Proposed Plans, Elevations & Sections

Client:
Mr M M Udensi

Drawn:	Checked:	Date:	Scale:	Paper Size:
AMW	AMW	26.11.21	As shown	A1

Job No.:	Dwg No.:	Stage:	Revision:
112002	PD02	Planning	P2