



South Elevation 1:100


0 1 5m

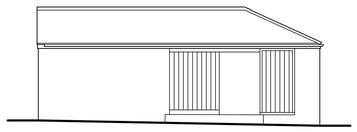


East Elevation

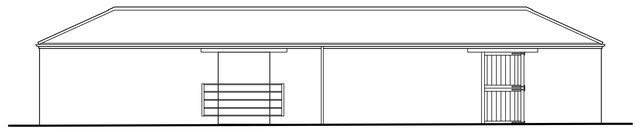


North Elevation

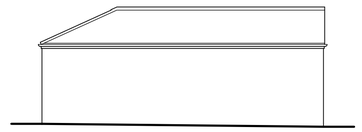


West Elevation

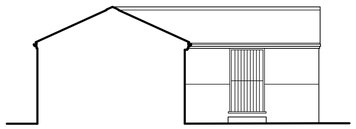

Part West Elevation

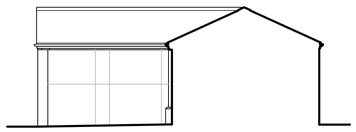

Part East Elevation

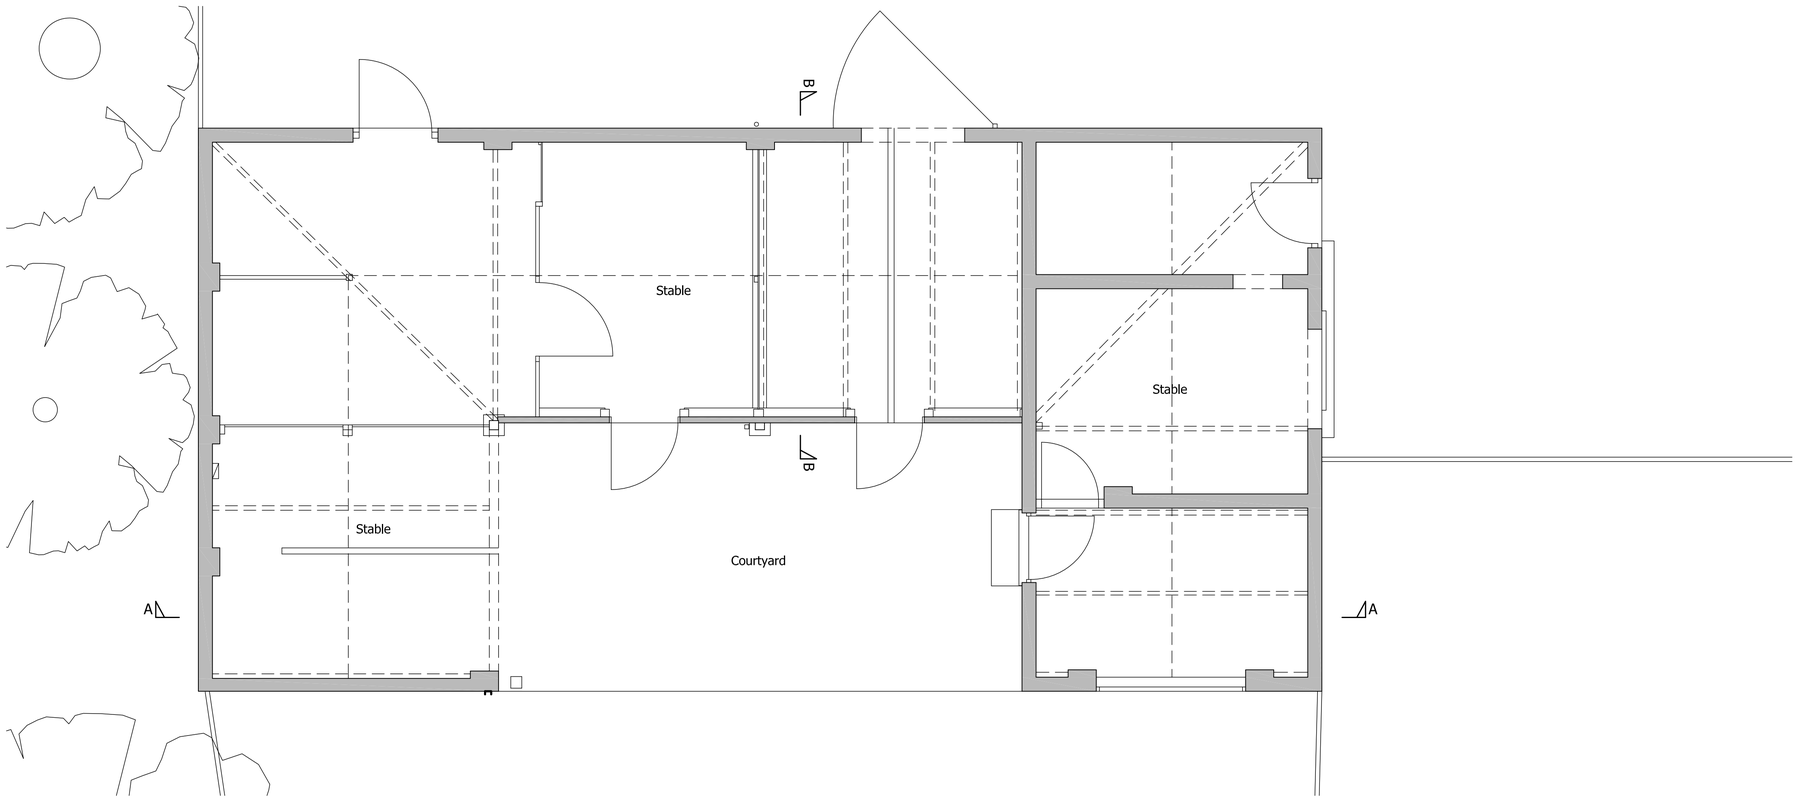

Ground Floor Plan 1:50

0 1 2.5m

ACS ARCHITECTURAL

A. UNIT 3 Poppyfields Retail Park
Poppyfields Drive
Snettisham
PE31 7FR

T. 01485 532112
E. info@acs-architectural.co.uk

Project

Proposed Conversion
Tudor Lodge
Fen Road
Holbeach
PE12 8QA

Title

Existing Floor Plan and Elevations

Date	Drawn	Paper
Oct 2021	TRR	A1

Drawing No. **Rev.**

626/21/01 0

The copyright of this drawing is retained by ACS Architectural Ltd. All dimensions to be checked on site by Contractor.