



South Elevation 1:100


0 1 5m

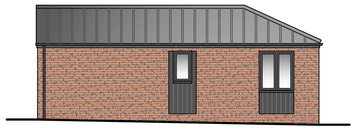


East Elevation

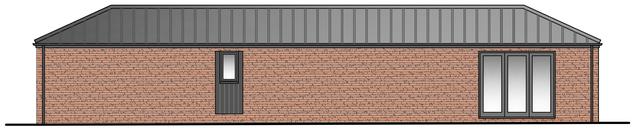


North Elevation

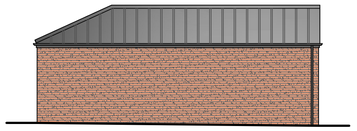

West Elevation

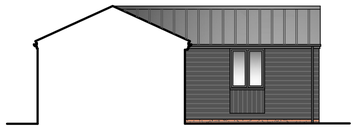

Part West Elevation

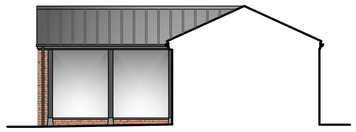


Part East Elevation

Proposed Materials

- Red facing brickwork to match existing
- Black external weatherboarding
- Grey windows and doors
- Staddle stones beneath timber posts
- Black guttering and downpipes
- Standing seam roof

Note
Site levels to remain as existing.

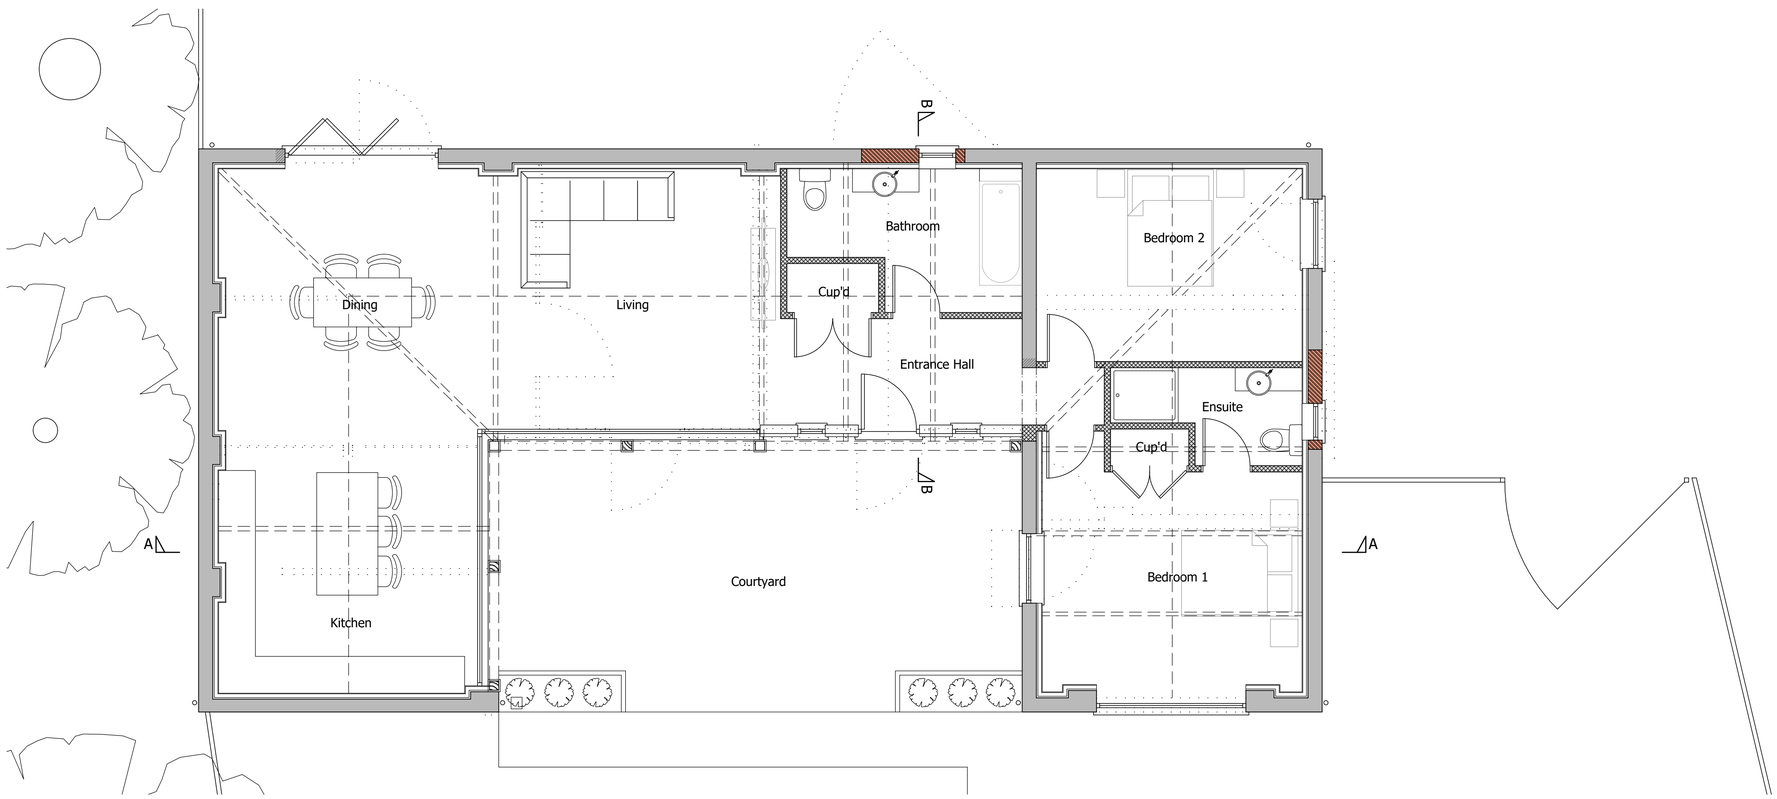

Ground Floor Plan 1:50

0 1 2.5m

ACS ARCHITECTURAL

A. UNIT 3 Poppyfields Retail Park
Poppyfields Drive
Snettisham
PE31 7FR

T. 01485 532112
E. info@acs-architectural.co.uk

Project
Proposed Conversion
Tudor Lodge
Fen Road
Holbeach
PE12 8QA

Title
Proposed Floor Plan and Elevations

Date	Drawn	Paper
Nov 2021	TRR	A1

Drawing No. **Rev.**
626/21/03 A

The copyright of this drawing is retained by ACS Architectural Ltd. All dimensions to be checked on site by Contractor.