



Section A-A 1:50

0 1 2.5m

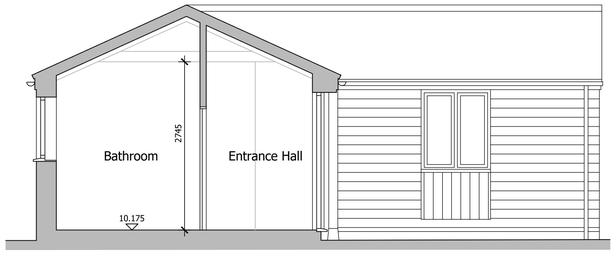

Section B-B

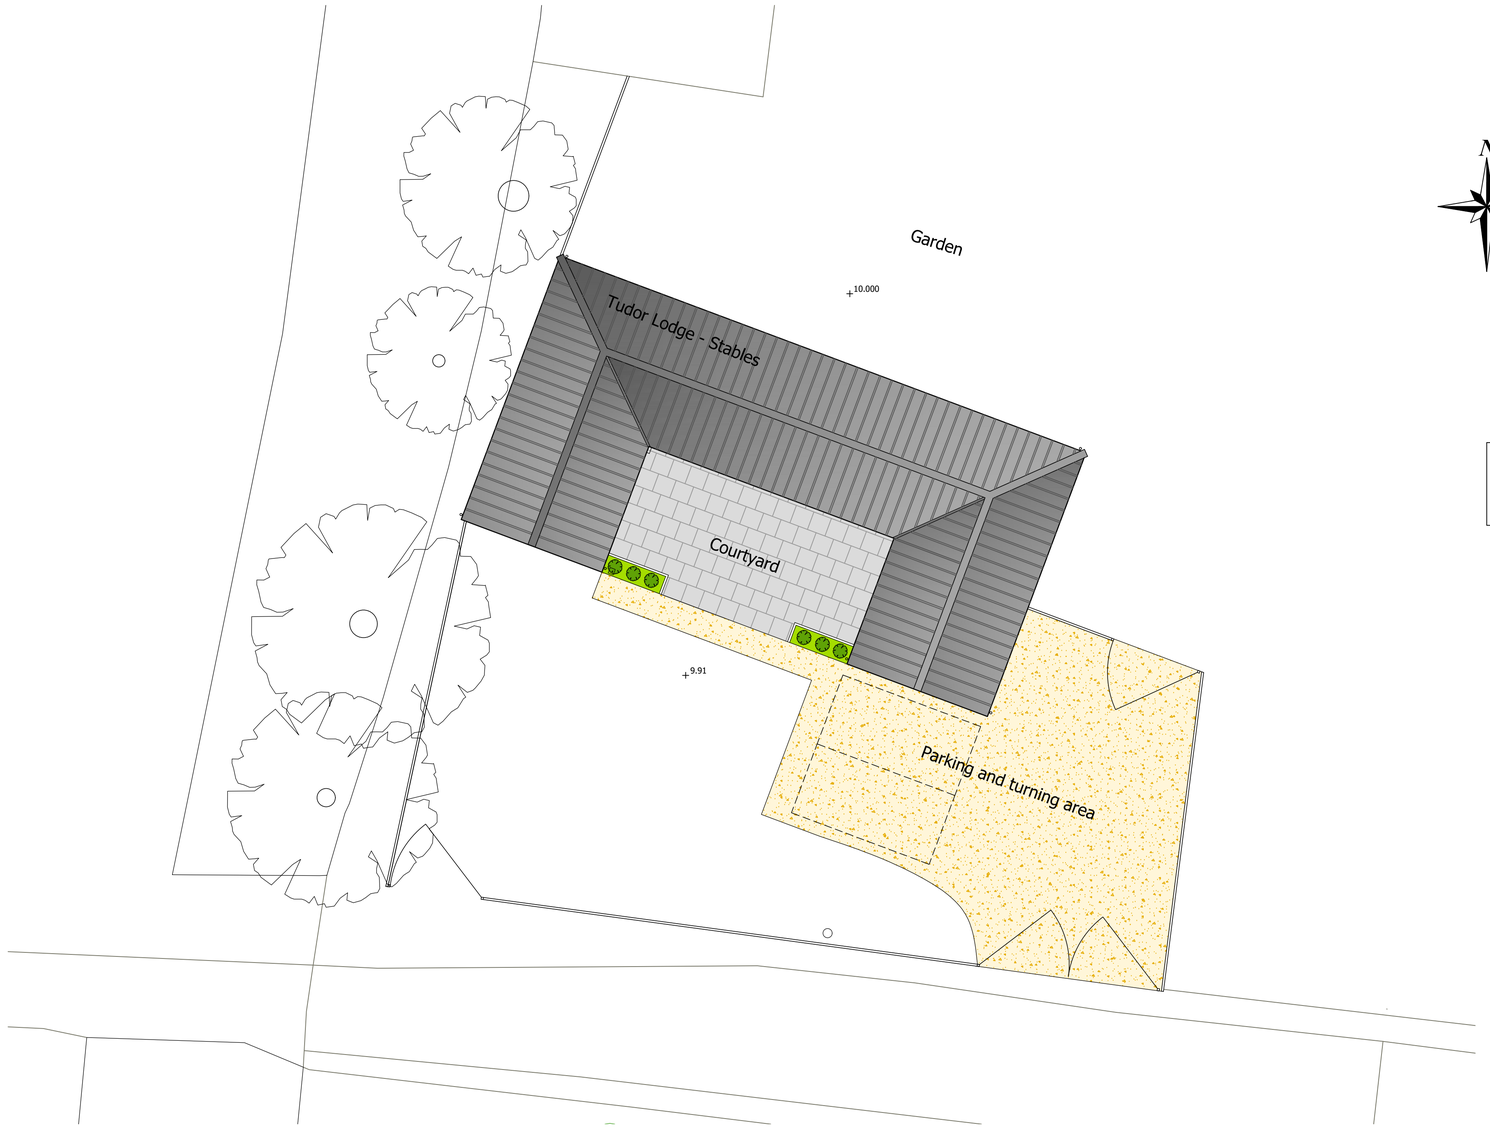

Part Site Plan 1:100

0 1 5m



Note
Site levels to remain as existing.

ACS ARCHITECTURAL

A. UNIT 3 Poppyfields Retail Park
Poppyfields Drive
Snettisham
PE31 7FR

T. 01485 532112
E. info@acs-architectural.co.uk

Project
Proposed Conversion
Tudor Lodge
Fen Road
Holbeach
PE128QA

Title
Proposed Site Plan and Sections

Date	Drawn	Paper
Nov 2021	TRR	A1

Drawing No. 626/21/04 **Rev.** A

The copyright of this drawing is retained by ACS Architectural Ltd. All dimensions to be checked on site by Contractor.