

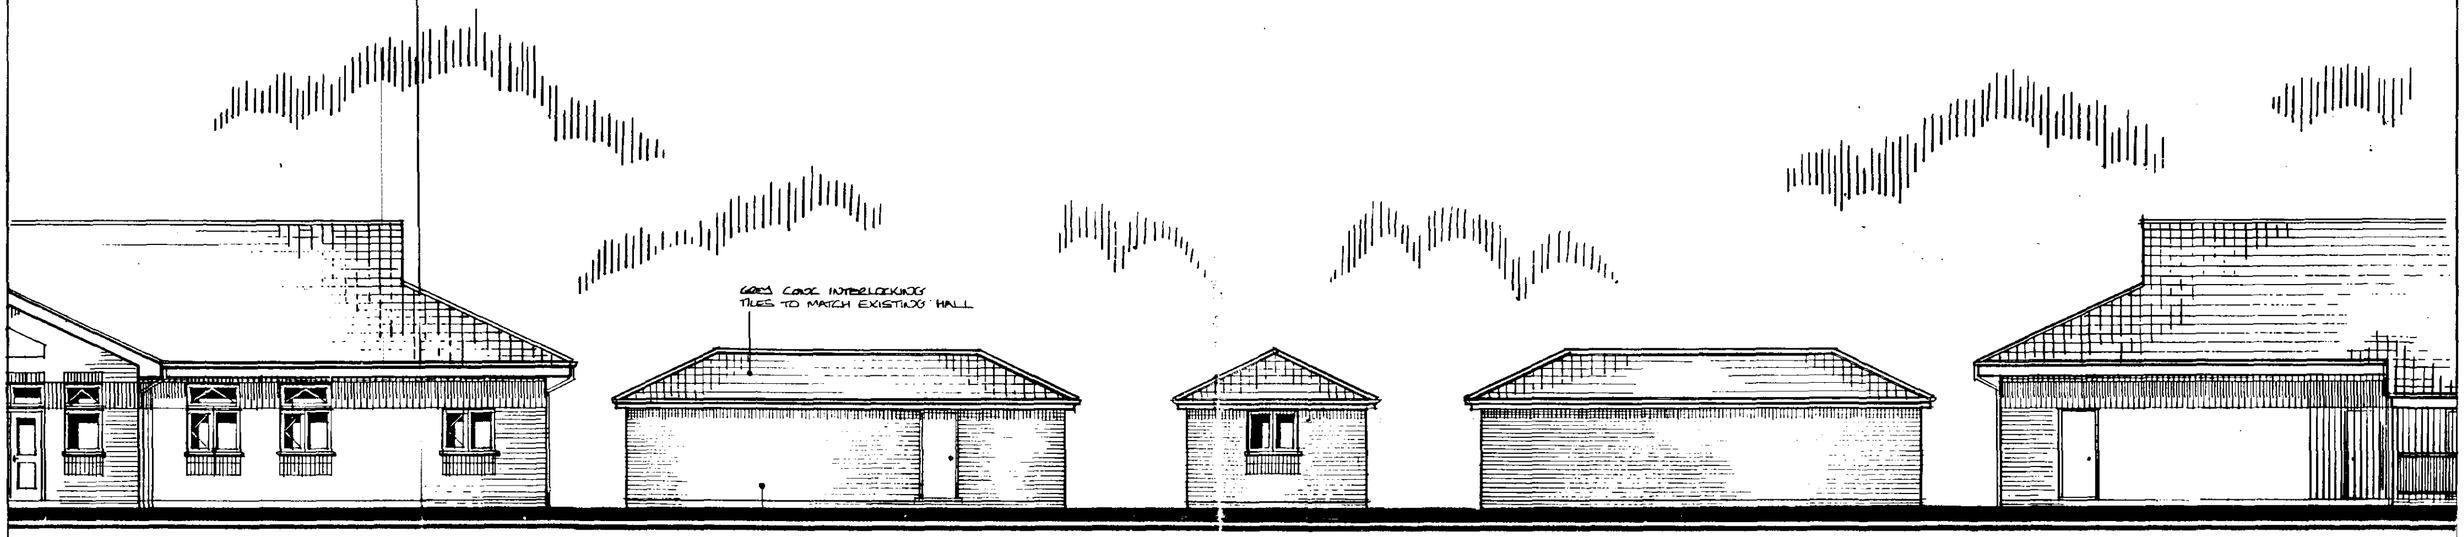


FRONT ELEVATION


SIDE ELEVATION

REAR ELEVATION

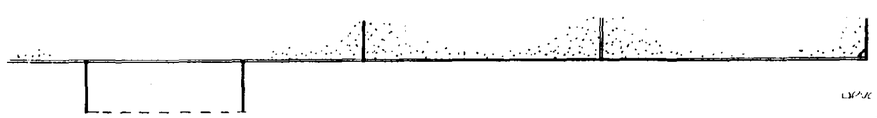

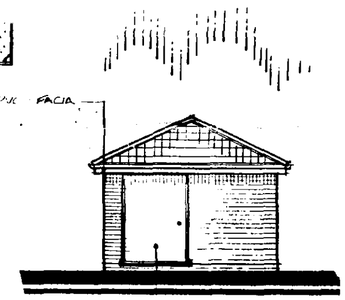


SIDE ELEVATION

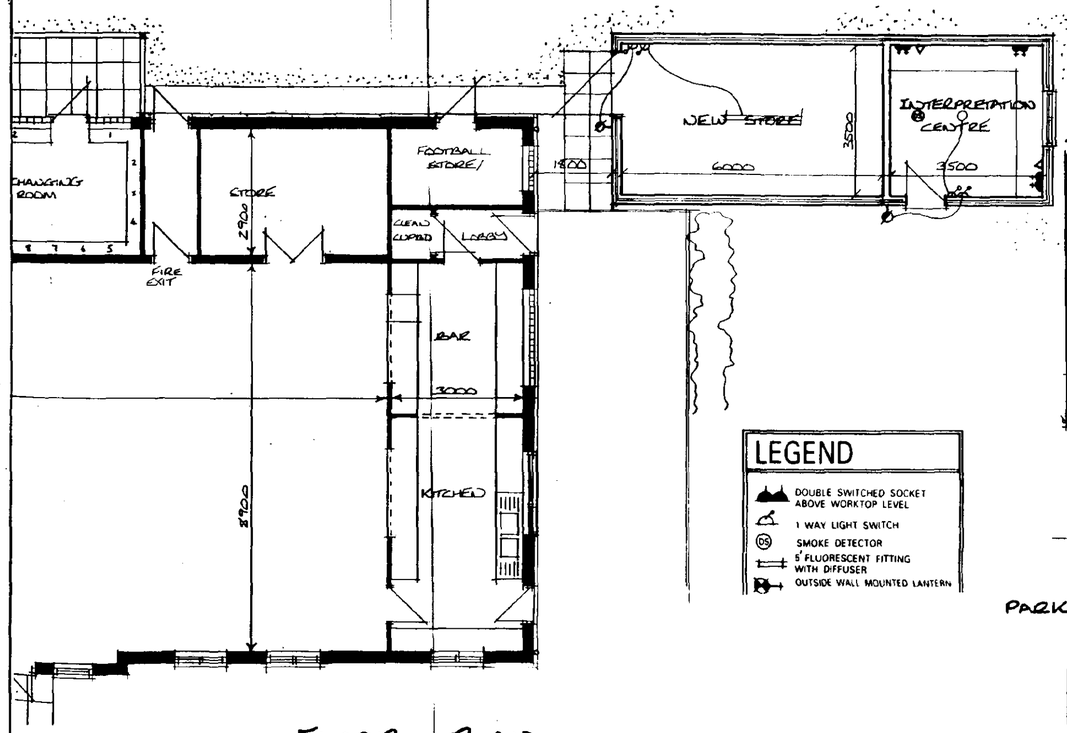

FLOOR PLAN 1:100

LEGEND

- DOUBLE SWITCHED SOCKET ABOVE WORKTOP LEVEL
- 1 WAY LIGHT SWITCH
- (DS) SMOKE DETECTOR
- 5' FLUORESCENT FITTING WITH DIFFUSER
- OUTSIDE WALL MOUNTED LANTERN

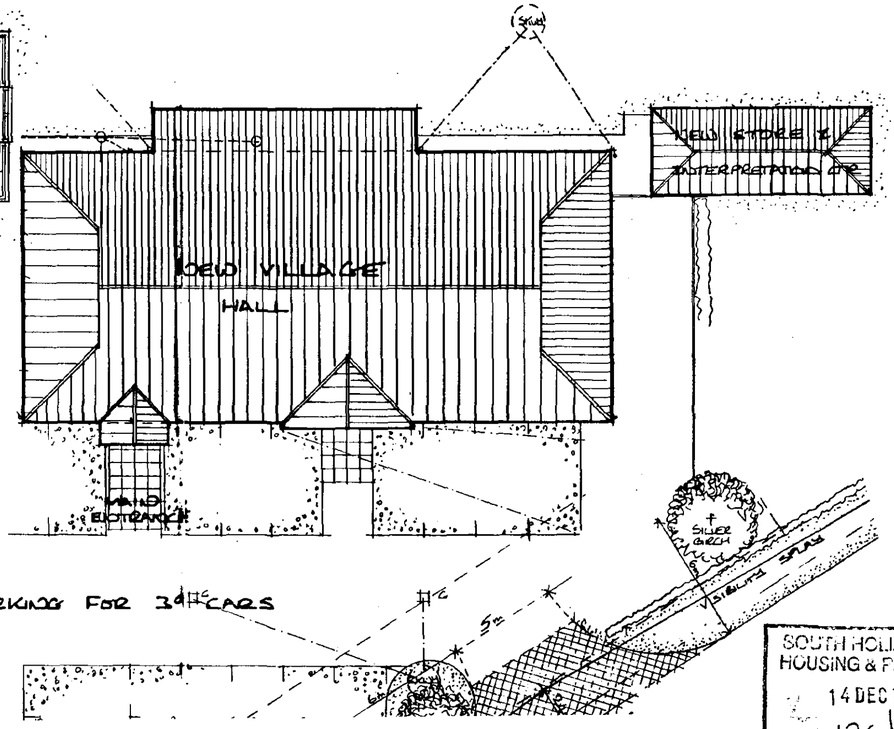

SITE PLAN 1:200

DETERMINED PLAN

SOUTH HOLLAND DC HOUSING & PLANNING
14 DEC 1999
Ref: 1260/99

Project:
PROPOSED NEW STORE FOR HOLBEACH ST MARKS VILLAGE HALL

Drawing Title:
SKETCH DESIGN

Date:	Scales:
29/9/99	1:100 & 1:200
Reference No:	**Drawn:**
Drawing No: SK/02	**Revision:**

Do not scale directly from this drawing.

SUMMIT D B S 941231/A