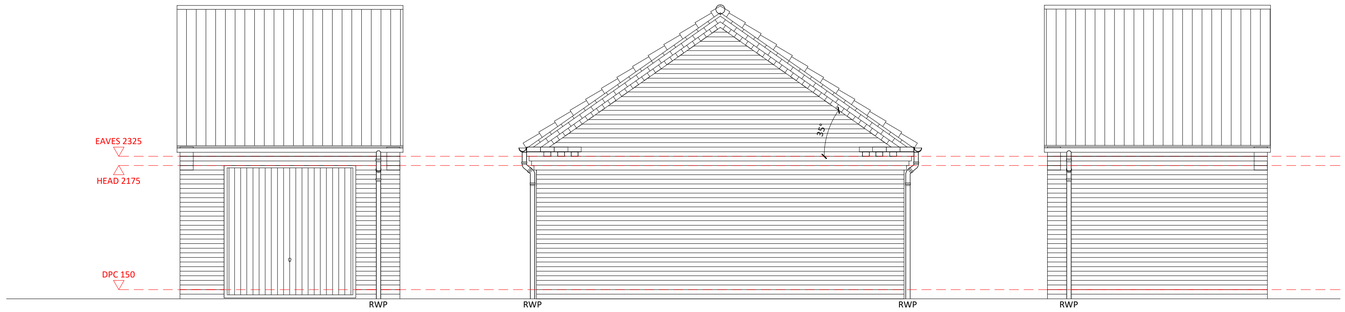

FRONT ELEVATION | SIDE ELEVATION | REAR ELEVATION

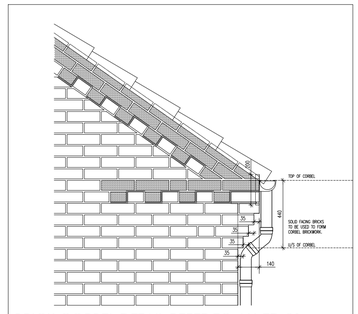

BRICK CORBEL DETAIL REFER TO AH-ED-01

WALL LEGEND

EXTERNAL CAVITY

102.5mm FACING BRICKWORK
26mm CAVITY
100mm DUROX SUPABLOCK

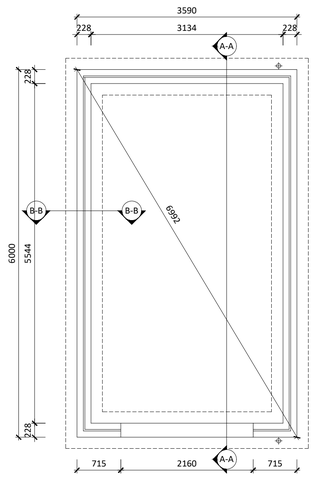

SUBSTRUCTURE PLAN

RWP positions dependant on roof span. See Elevations

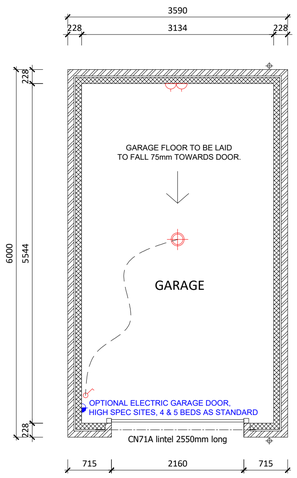

GARAGE PLAN

RWP positions dependant on roof span. See Elevations

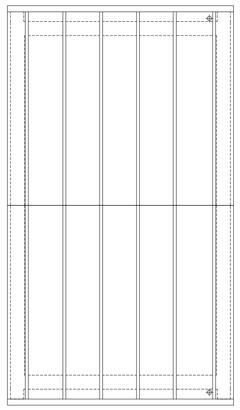

ROOF PLAN PITCH 35°

Design of roof trusses to be subject to confirmation by truss specialist.

Rev.	Date	Description

ASHWOOD HOMES

1 Goodison Road, Lincs Gateway **Business Park, Spalding,** Lincs, PE12 6FY **T: 01406 490590**

PROJECT:

Proposed Residential Development at Fen Road, Holbeach

DRAWING:

Single Garage

SCALE: 1:50@A1 DRAWN: AR

DATE: 02/12/2021 REVISION: /

DRAWING No: 103-SG-02

ASSOCIATED PLOTS : 37