

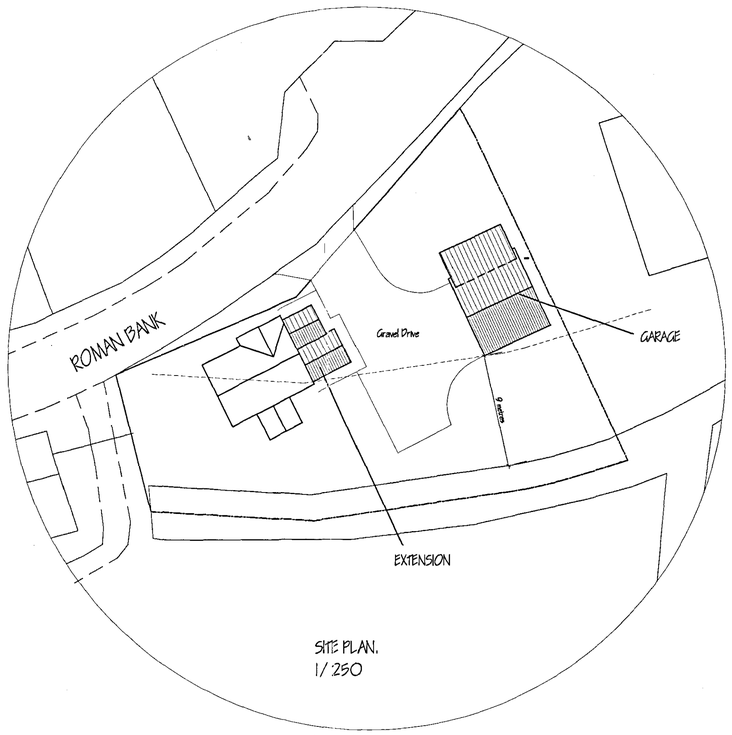


SITE PLAN.
1/250

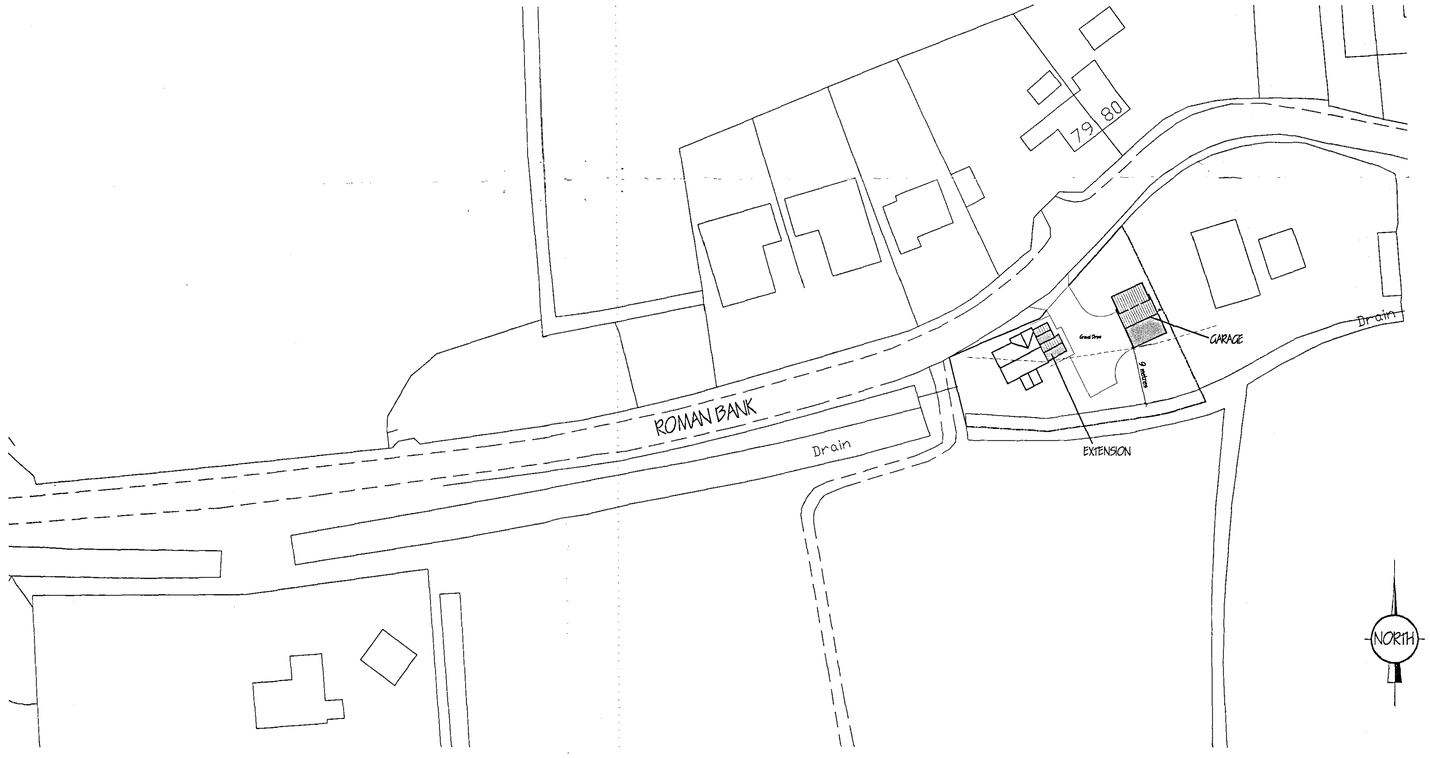

SITE PLAN.
1/500

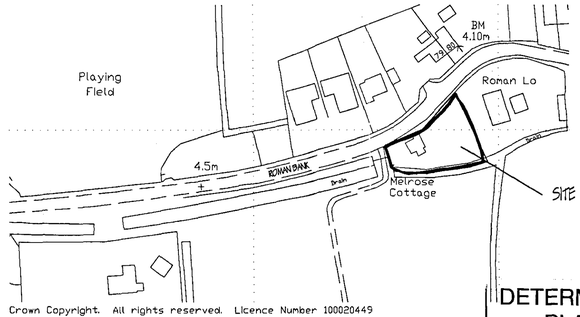

Crown Copyright. All rights reserved. Licence Number 100020449

LOCATION PLAN.
1/1250

DETERMINED PLAN

SWDC
Planning & Development
19 OCT 2005
Ref: 1264/05

AMENDED PLAN
Ref. A1

ref:	revision	date
A	CLIENT & PLANNING OFFICERS ALTERATIONS	OCT '05

G. R. MERCHANT BM
I.ENG AMICE FIWO

ARCHITECTURAL, STRUCTURAL AND LAND DRAINAGE CONSULTANTS

Unit 4, Wrights Mews
12A Park Road, Holbeach,
Spalding, Lincs. PE12 7EE
Tel: 01406 420820
Fax 01406 425744
E-Mail: G. R. Merchant @ Merchant. Fs. Co. UK

Project
PROPOSED EXTENSION AND GARAGE
MELROSE COTTAGE
ROMAN BANK
HOLBEACH BANK LINCS

Client
PREMIER BUILDERS

Drawing
SITE AND LOCATION PLAN

Job Ref.	Drawing No.
1210/05	03A
Date	Drawn
SEPT '05	GRM

Scales
AS INDICATED

DO NOT SCALE FROM THIS DRAWING

This drawing is copyright and may not be altered, traced, photographed or used for any other purpose other than that for which it is issued. The General Contractor is to check all dimensions on site and report any discrepancies to the Architect. All details shown on this drawing including foundations are based upon typical site conditions related to the area. No responsibility can be accepted for abnormal conditions which may be discovered during construction unless reported to the Architect so that design amendments may be considered. Site soil surveys are recommended in respect of foundations to establish specific site conditions before foundation work is undertaken. This drawing is limited in the amount of information contained and does not purport to contain a full specification of the works. It is solely for the purpose of obtaining Planning / Building Regulation approval. This drawing must not be used as a contract document alone. The works will not be supervised or inspected on site by G R Merchant or any representative thereof. It is the client or their appointed agents responsibility to control works, subcontractors and materials to specification, variations to specification and drawings must be approved by the Architect. All proprietary materials are to be used, fixed and installed on site, in strict accordance with manufacturers instruction and relevant code of practice. Materials shall conform to appropriate British standard specification or BBA certificate or European code equivalent. The Employer / Client shall ensure that the selected contractor is conversant with and adopts all measures necessary to achieve compliance with Health and Safety legislation for Building sites and Work places. The Employer / Client is advised that should the works need to comply with the Construction Design and Management Regulations an Independent Planning Supervisor will be required. The works shall comprise of all that is shown on the drawing and details, item that may not specifically be shown but may be reasonably inferred as necessary to carry out the works shall be deemed to be included. It is the plot / land owners responsibility to be aware of the Party Wall etc. Act 1996, when building in close proximity to adjoining neighbors boundaries.