

DETAIL SHEETS

FULL SIZE

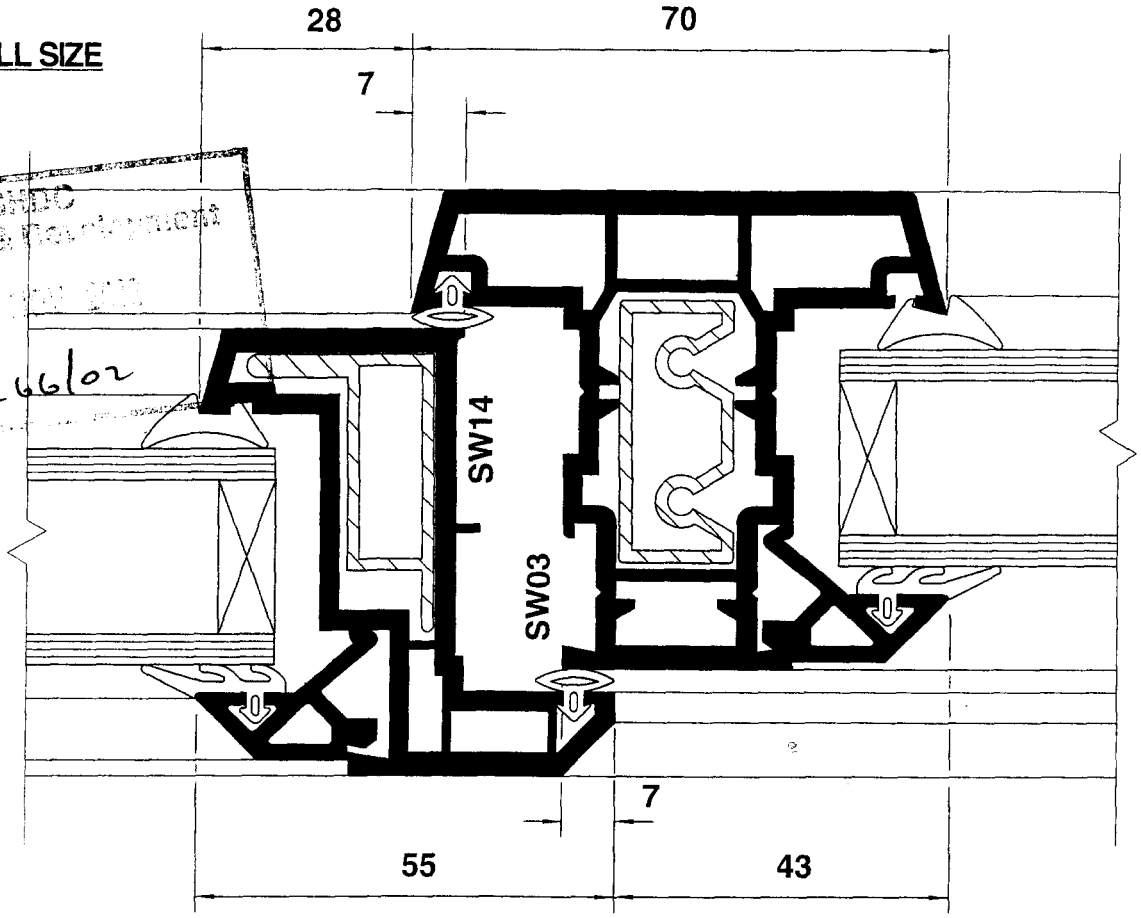

SHDC
Planning & Development
126/02

FULL SIZE

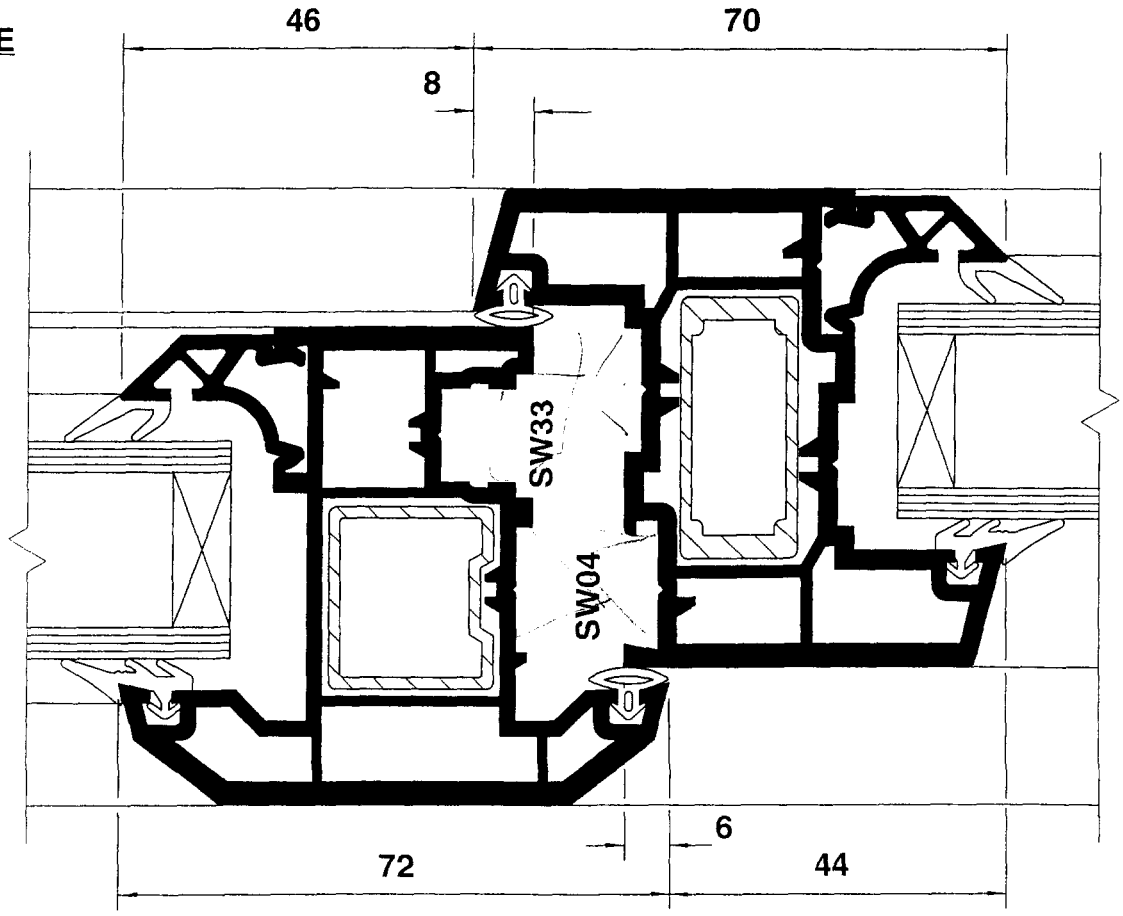


DETAIL SHEETS

FULL SIZE

INSIDE

SHDC
Planning & Development
20 NOV 2002
1266/02

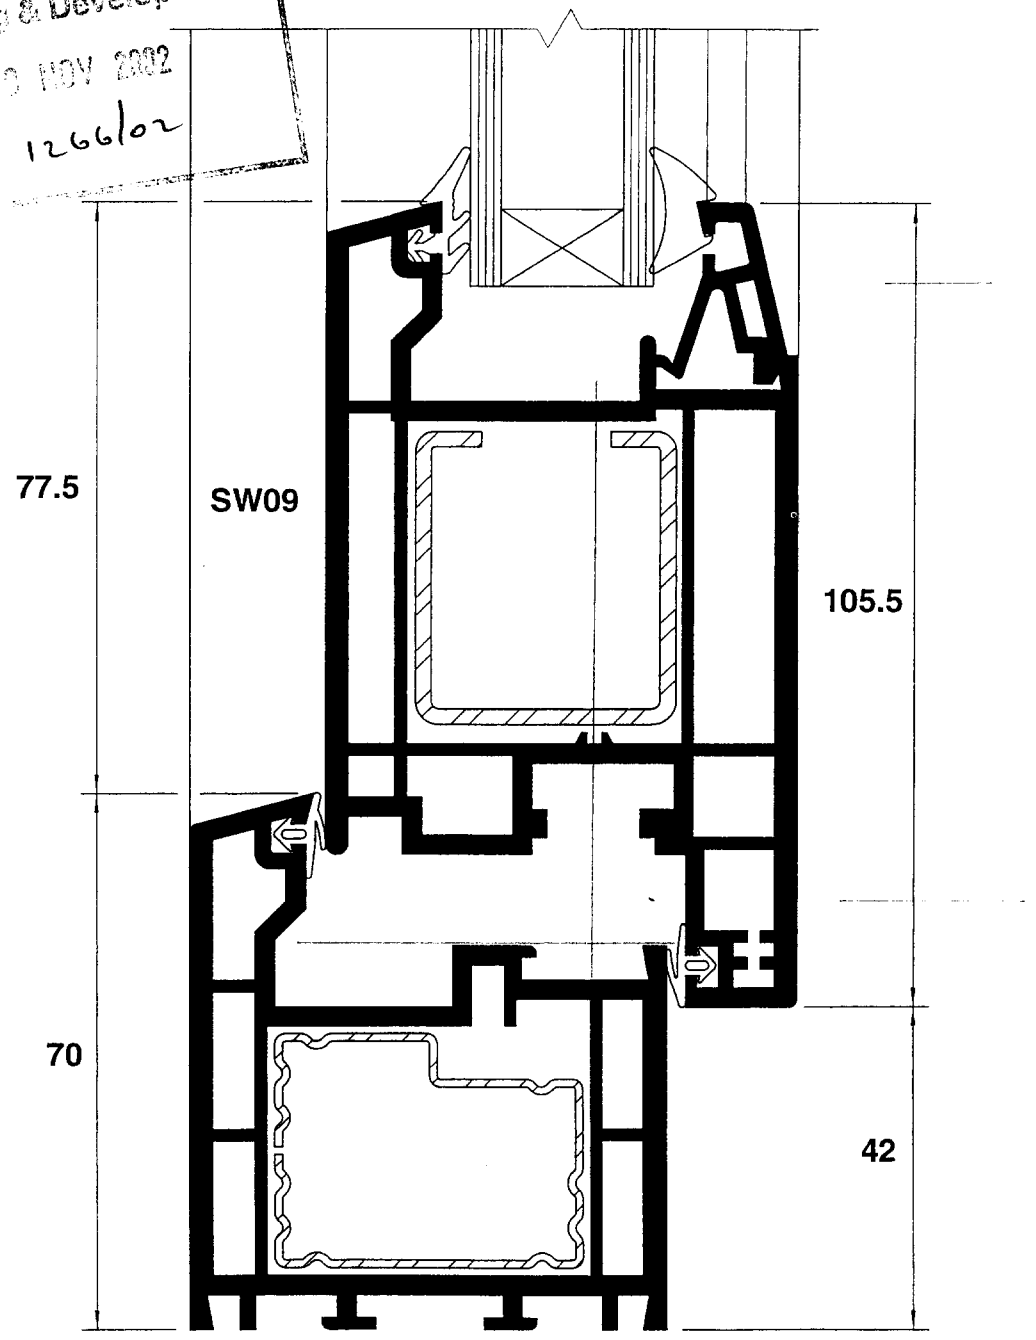



SW05

DO NOT SCALE FROM THIS DRAWING

This drawing is copyright and may not be altered, traced, copied, photographed or used for any other purpose other than that for which it is issued without consent of Mark Dennis - Architectural Services. The General Contractor is to check all dimensions on site and report any discrepancies to the Architect



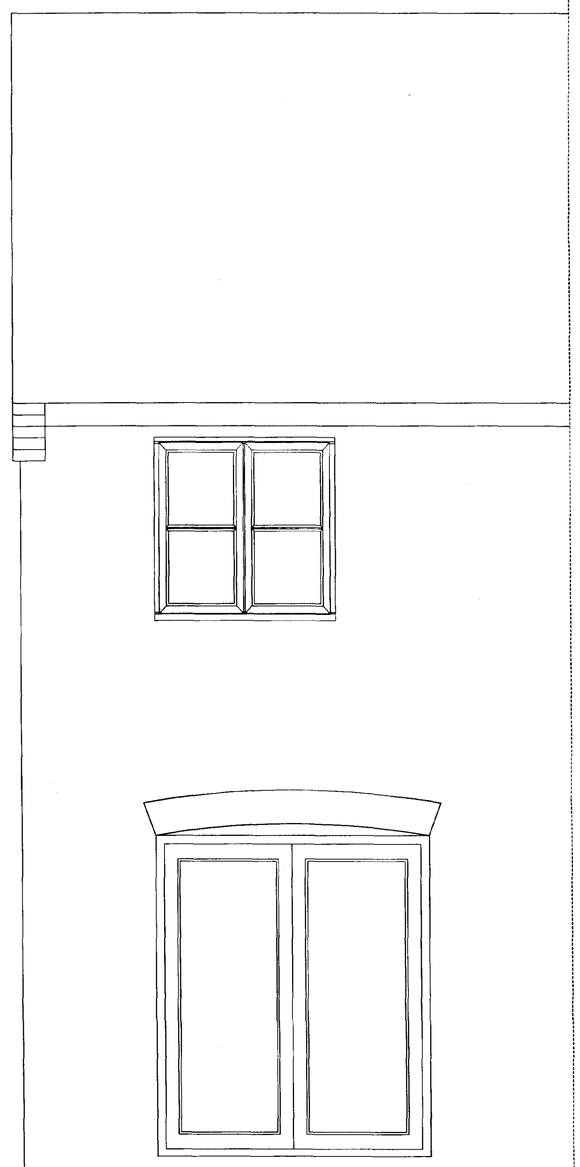

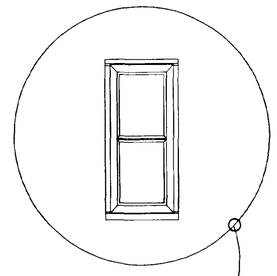

shower window
to side elevation.

SHDC
Planning & Development
29 NOV 2002
Ref 1266/02

PLOT 6 - plot 5 handed.

DETERMINED PLAN

FRONT ELEVATION

REAR ELEVATION

Note:
All windows and doors to be white ~~PVC-U~~ Timber (see letter dated 19/3/03) Amendment
supplied and installed by Jackson Building Centres.

MARK DENNIS
architectural services

32 PRIMROSE CRESCENT - PINCHBECK
SPALDING - LINCOLNSHIRE - PE11 3RT
TEL: 01775 680183 FAX: 01775 680183

REV	DESCRIPTION	DATE	BY

PROJECT TITLE
PROPOSED RESIDENTIAL DEVELOPMENT OFF ST JOHNS STREET/ BARRINGTON GATE, HOLBEACH, LINCOLNHIRE.

FOR: DGM PROPERTIES LTD

WINDOW & DOOR DETAILS

SCALE	DRAWN
1:20	MD
DATE	DRAWING No.
NOV 02	00.041/10

DO NOT SCALE FROM THIS DRAWING

This drawing is copyright and may not be altered, traced, copied, photographed or used for any other purpose other than for which it is issued without consent of Mark Dennis – Architectural Services. The General Contractor is to check all dimensions on site and report any discrepancies to the Architect



PLOT 1 - plot 2 handed.

ELEVATION - from St Johns Street



PLOT 4 PLOT 3 PLOT 1

ELEVATION - from St Johns Street

SHDC
Planning & Development
20 NOV 2002
Ref 1266/02

DETERMINED PLAN

Note:
All windows and doors to be white PVC-U timber - see planning agreement dated 11/3/03
supplied and installed by Jackson Building Centres.

MARK DENNIS
architectural services

32 PRIMROSE CRESCENT – PINCHBECK
SPALDING – LINCOLNSHIRE – PE11 3RT
TEL: 01775 680183 FAX: 01775 680183

REV	DESCRIPTION	DATE	BY

SCALE 1:20 DRAWN MD
DATE NOV 02 DRAWING No. 00.041/12

PROJECT TITLE
PROPOSED RESIDENTIAL DEVELOPMENT OFF ST JOHNS STREET/ BARRINGTON GATE, HOLBEACH, LINCOLNHIRE.

FOR: DGM PROPERTIES LTD

WINDOW & DOOR DETAILS
Plots 1-4

DO NOT SCALE FROM THIS DRAWING

This drawing is copyright and may not be altered, traced, copied, photographed or used for any other purpose other than that for which it is issued without consent of Mark Dennis - Architectural Services. The General Contractor is to check all dimensions on site and report any discrepancies to the Architect



PLOT 2 - plot 1 handed

PLOT 3

ELEVATION - from private drive



PLOT 3

PLOT 4

ELEVATION - from private drive

SHDC
Planning & Development
20 NOV 2002
Ref 1222/02

DETERMINED
PLAN

Note:
All windows and doors to be white PVC-U timber (see planning) agreed (email) dated 19/3/03
supplied and installed by Jackson Building Centres.

MARK DENNIS
architectural services

32 PRIMROSE CRESCENT - PINCHBECK
SPALDING - LINCOLNSHIRE - PE11 3RT
TEL: 01775 680183 FAX: 01775 680183

REV	DESCRIPTION	DATE	BY

PROJECT TITLE
PROPOSED RESIDENTIAL DEVELOPMENT OFF ST JOHNS STREET/ BARRINGTON GATE, HOLBEACH, LINCOLNHIRE.

FOR: DGM PROPERTIES LTD

WINDOW & DOOR DETAILS
Plots 1- 4

SCALE	DRAWN
1:20	MD
DATE	DRAWING No.
NOV 02	00.041/11