

POD DESIGNS
TEL : 07971260589

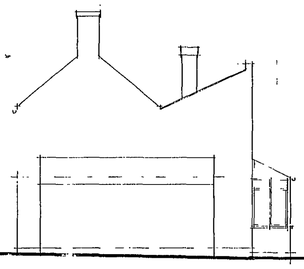


NORTH - WEST ELEVATION

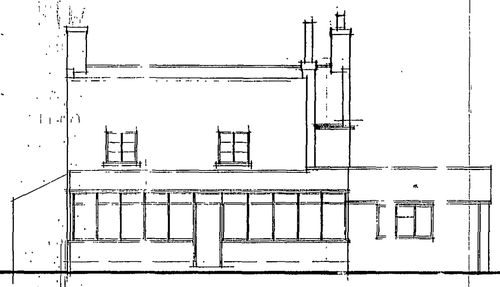

SOUTH - WEST ELEVATION




SOUTH - EAST ELEVATION

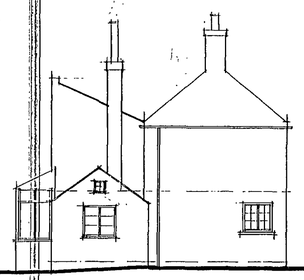


NORTH - EAST ELEVATION


NOTE
- Extg Walls - Brickwork painted white.
- Extg Roof Covering - Corrugated Tin.

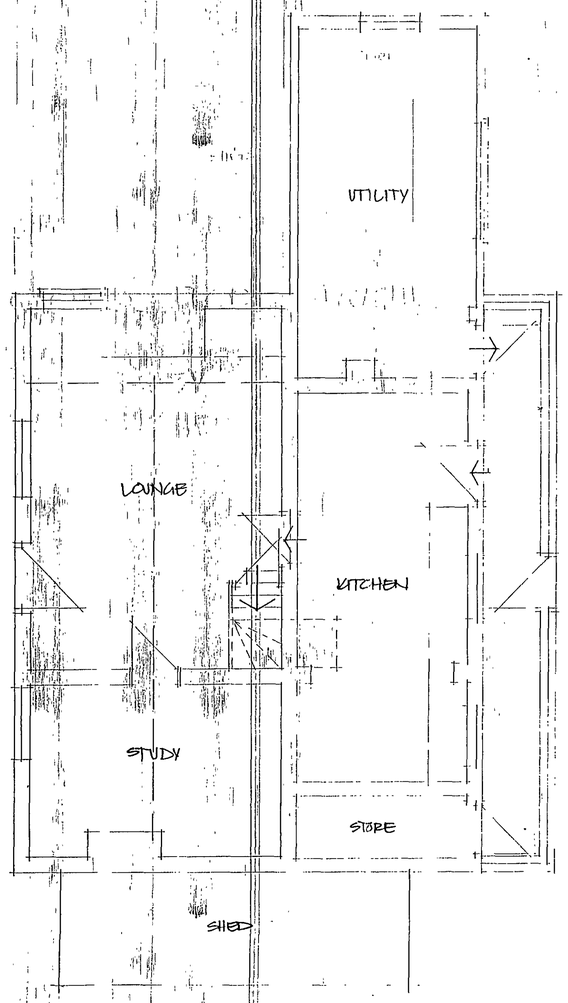

GROUND FLOOR LAYOUT

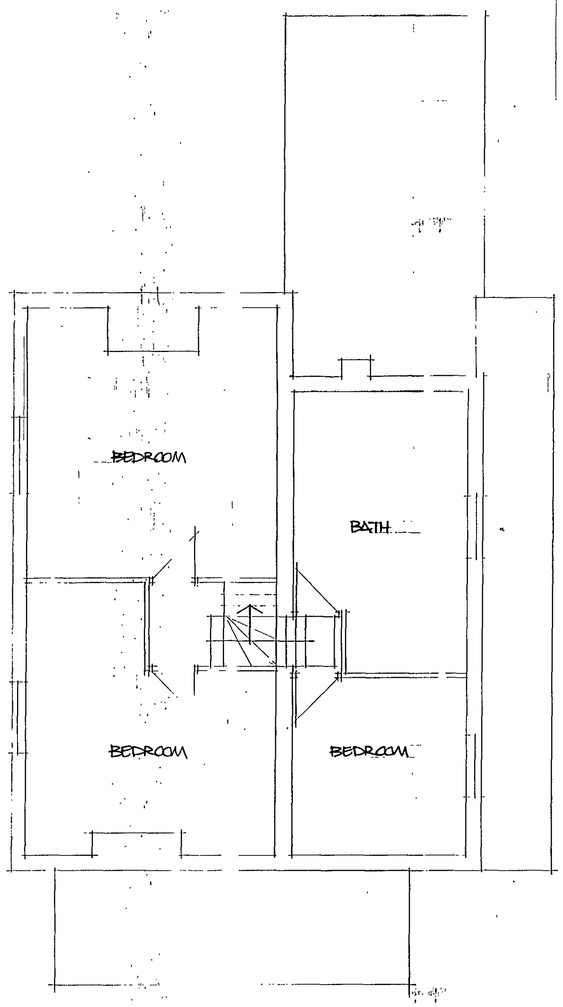

FIRST FLOOR LAYOUT

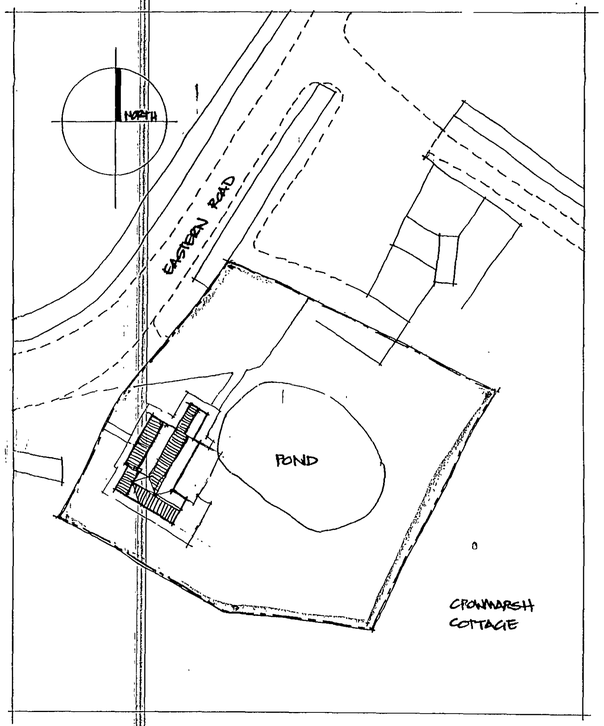

BLOCK PLAN 1:500

12 DEC 2008
1270/08

DETERMINED PLAN

SHDC Planning & Development
- 9 JUN 2008
Ref: 0673/08

DETERMINED PLAN

PROPOSED TWO STOREY EXTENSION AT CROWMARSH COTTAGE, EASTERN ROAD, HOLBEACH ST. MARK'S, LINCS
FOR : MR R.A. KELLEHER DATE : MAY 08 SCALE : 1:100 & 1:50 DWG No 04/08/01