
Any discrepancies or proposed alterations to be notified to the architects and further instructions obtained prior to the commencement of work. Figured dimensions to be used in preference to scaled dimensions all dimensions and levels to be verified on site.

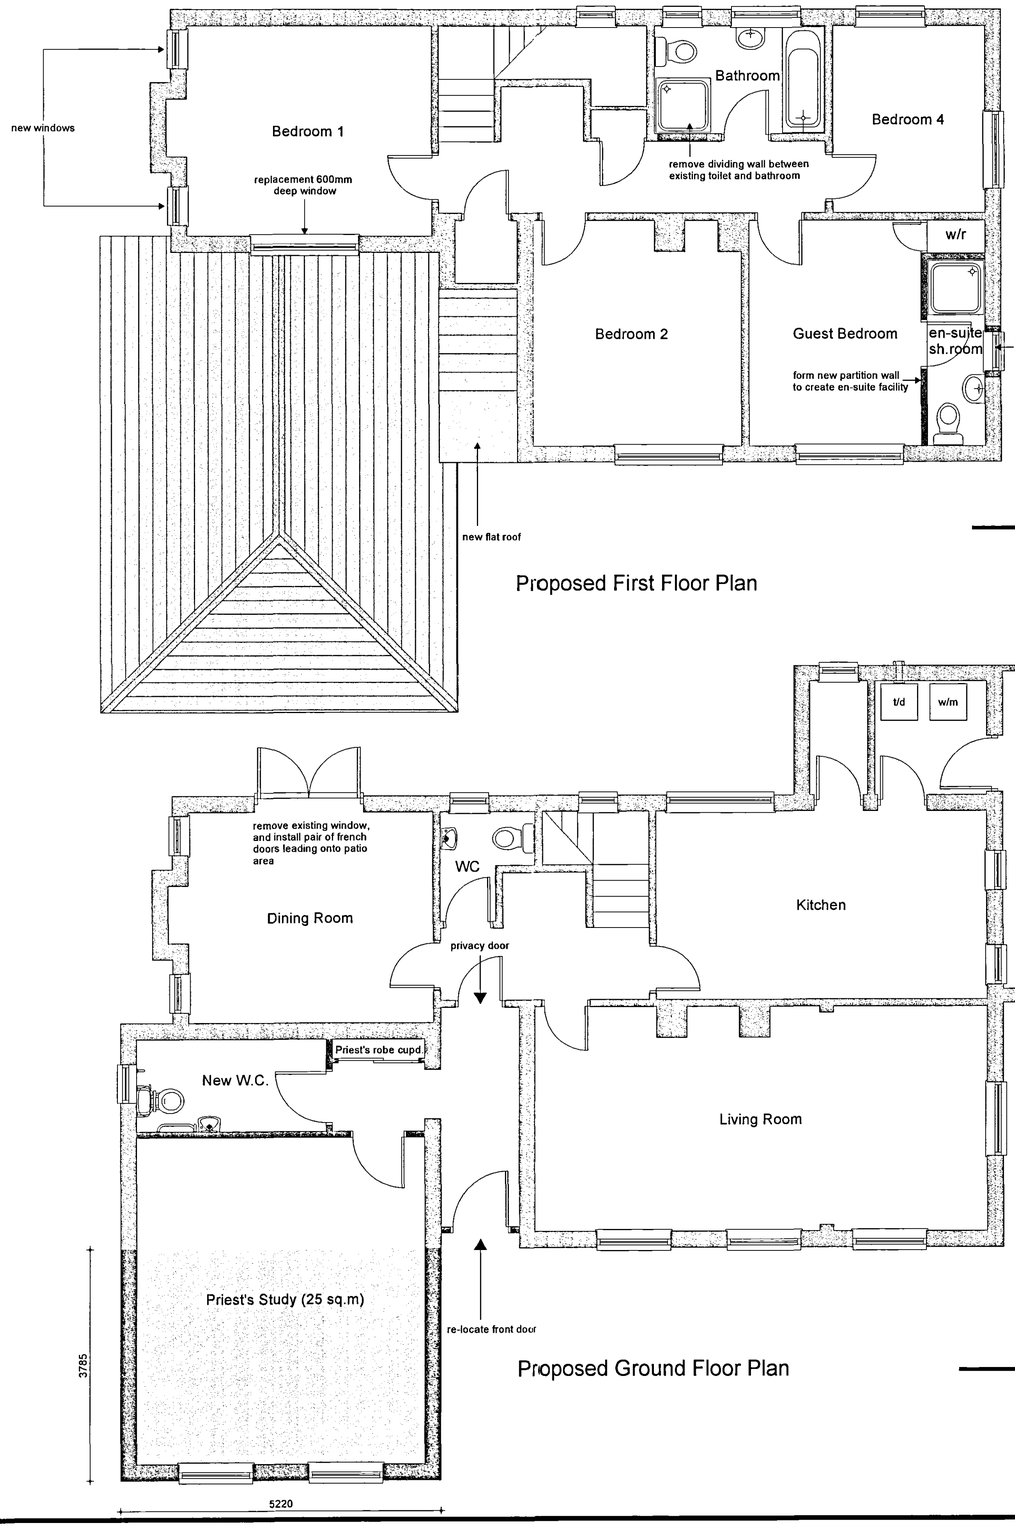

Proposed First Floor Plan


Proposed Ground Floor Plan



Proposed Front Elevation



Proposed Rear Elevation

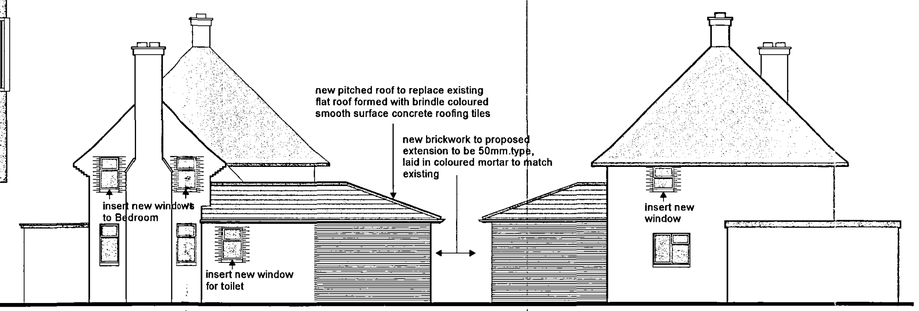

Proposed Side Elevation

Proposed Side Elevation

PLAN
SHDC
PLANNING & DEVELOPMENT
2 4 SEP 2007
Ref. 1284/07

revisions
Revision 'A' - 14.08.07 - First Floor Layout Indicated and minor amendments made.
Revision 'B' - 18.09.07 - Additional notes relating to materials, and alterations to building.

Stephen Roberts Associates Ltd.
Architects and Interior Designers

Lincoln Diocesan Board.	client		
Extension to Vicarage.	project		
The Vicarage. Holbeach Hurn.	site location		
Proposed New Study	drawing		
July 2007	date	1:50 & 1:100	scale
07 / 025 / L / 05	drawing number	B	revision
drawn by - PAC			copyright reserved

Stephen Roberts Associates Ltd.
71, Carholme Road, Lincoln, LN1 1RT
Tel : (01522) 513300 Fax : (01522) 510630
E-mail : admin@stephenrobertsassociates.co.uk
and technical@stephenrobertsassociates.co.uk
Website : www.stephenrobertsassociates.co.uk