
A·P·T
A Marconi company

The Barn, Farndon Grange, Marston Lane, East Farndon, Market Harborough, Leicestershire LE16 9SL
Telephone: (01858) 439300 Fax: (01858) 439301
Web Site: www.aptelecom.com

The Chief Planning Officer
South Holland District Council
Housing & Planning Services Department
Council Offices
Priory Road
Spalding
Lincolnshire
PE11 2XE

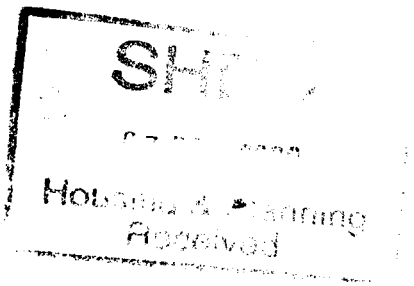

Your Ref: HO9/1296/00
Our Ref: RC/LIN7016
Date: 5 December 2000

Dear Sir/Madam:

Proposed Orange PCS Ltd Installation
Old Station Yard Station Road Holbeach Lincs
Application Ref: H09/1296/00


We refer to the above application and write to formally notify you that we wish to withdraw the GDO Notification submitted to you on 26 October 2000.

This is in order to consider the availability of alternative options in the area and will contact you in due course.

Yours sincerely


R Chauhan BSc (Hons)

Figure 1b: Chart/Plot Showing Existing Coverage

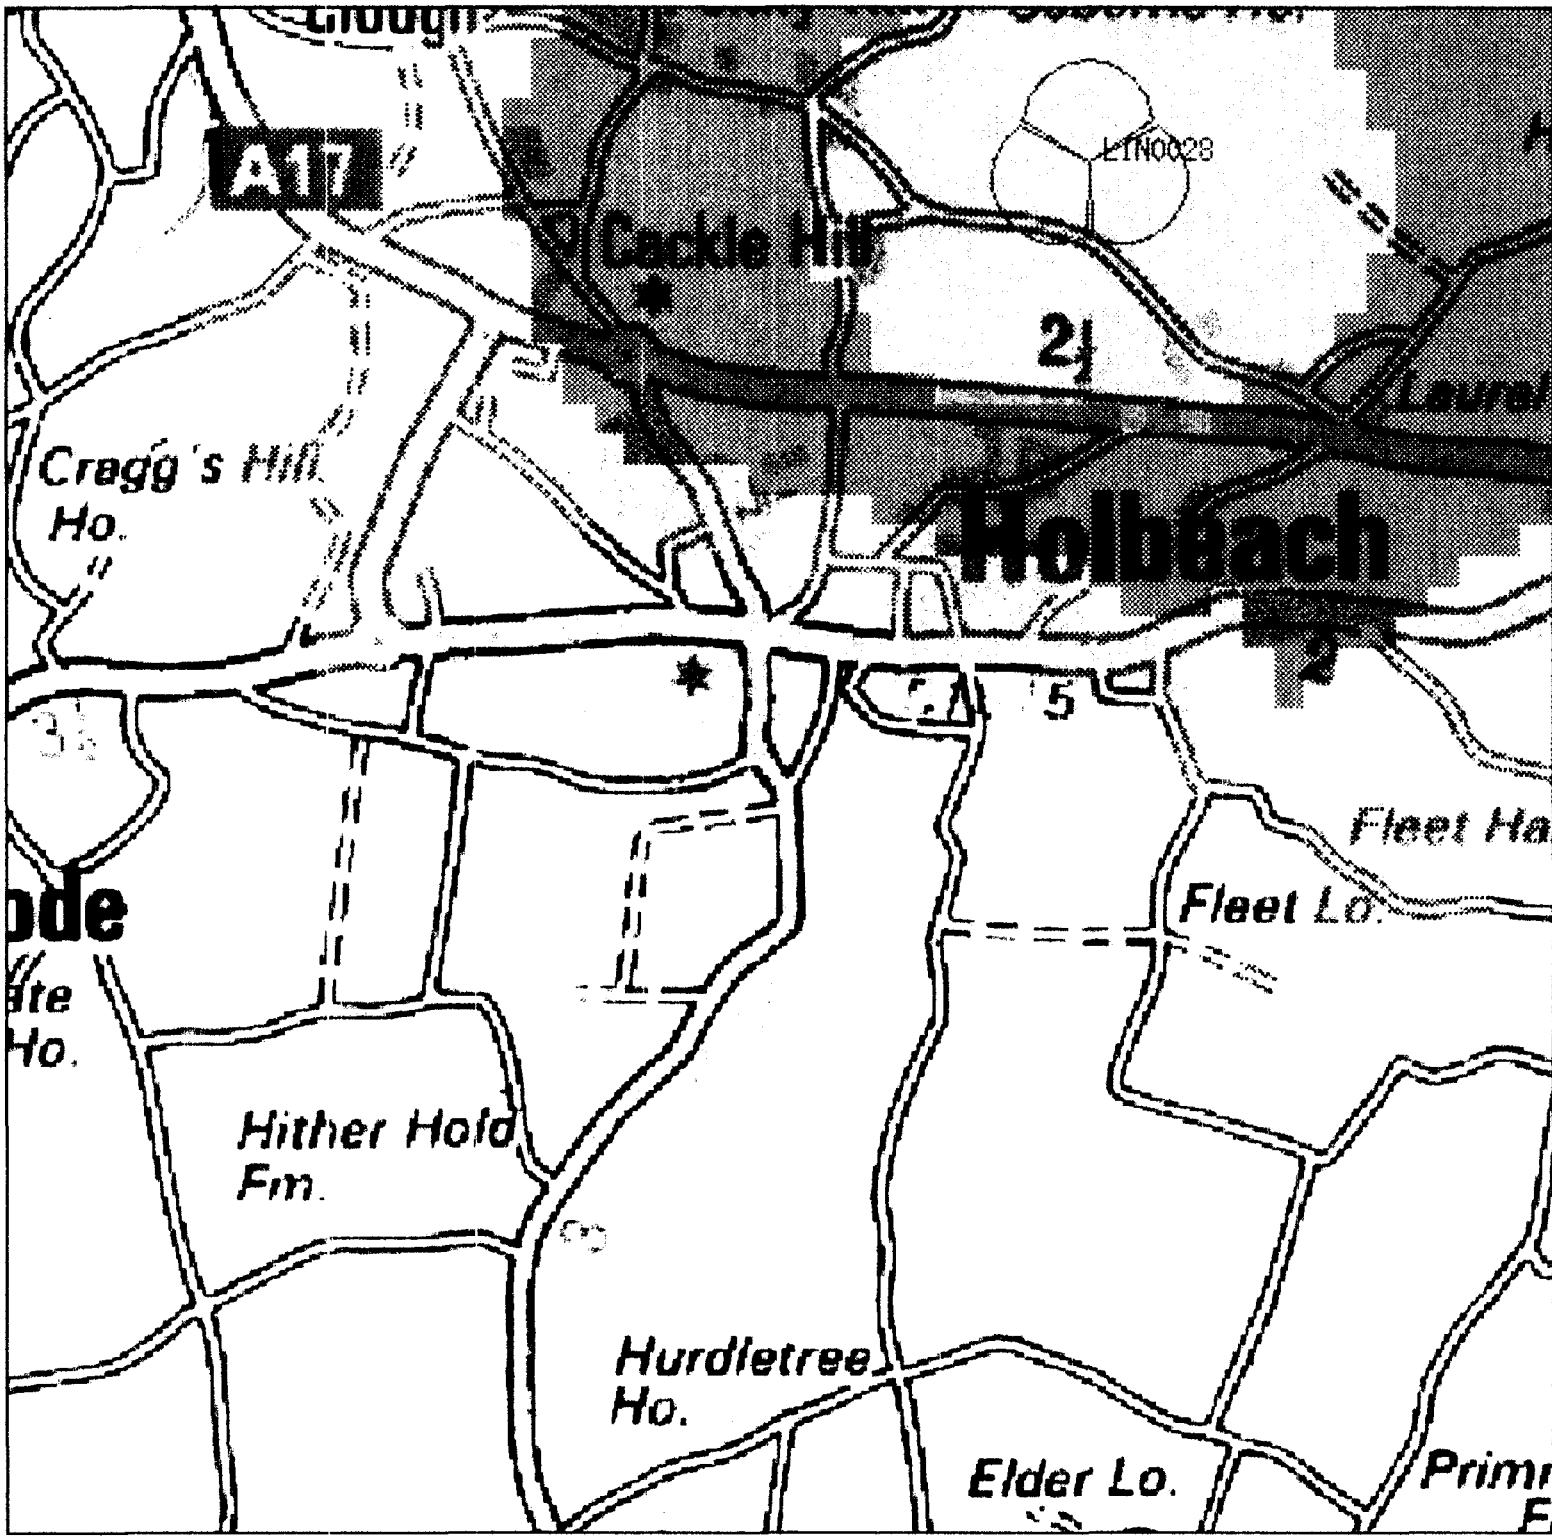

1296/00

Figure 1a: Chart/Plot Showing Predicted Coverage

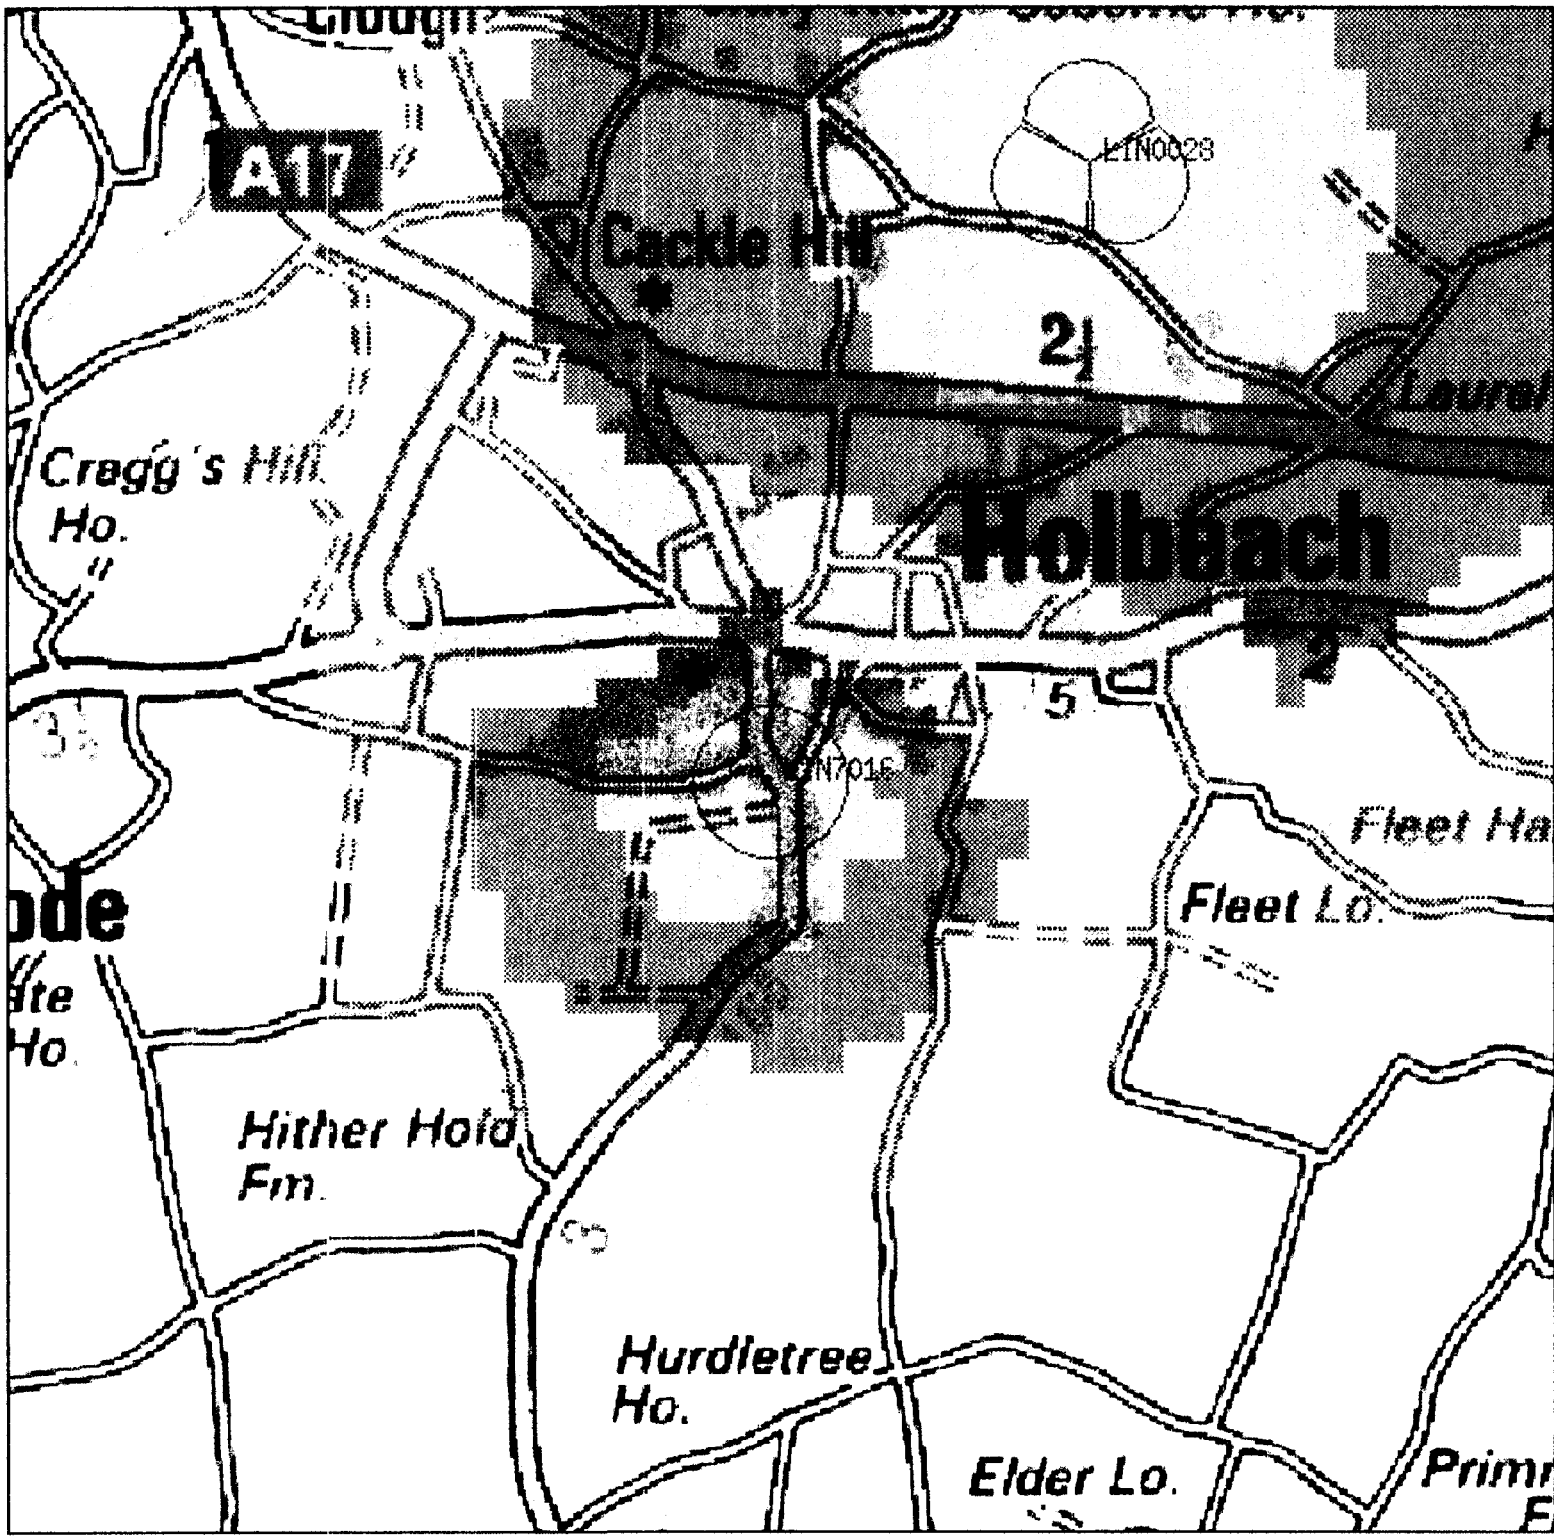


1296/00

THIS DRAWING TO BE READ IN CONJUNCTION WITH THE FOLLOWING DRAWING Nos


1.
2.
3.

EQUIPMENT COLOURS
(SPECIFIED BY BS No)


1. BS381 C 627 - POST
2. BS4800 12 B 29 - CABINET
3. STANDARD - SHROUD
4.

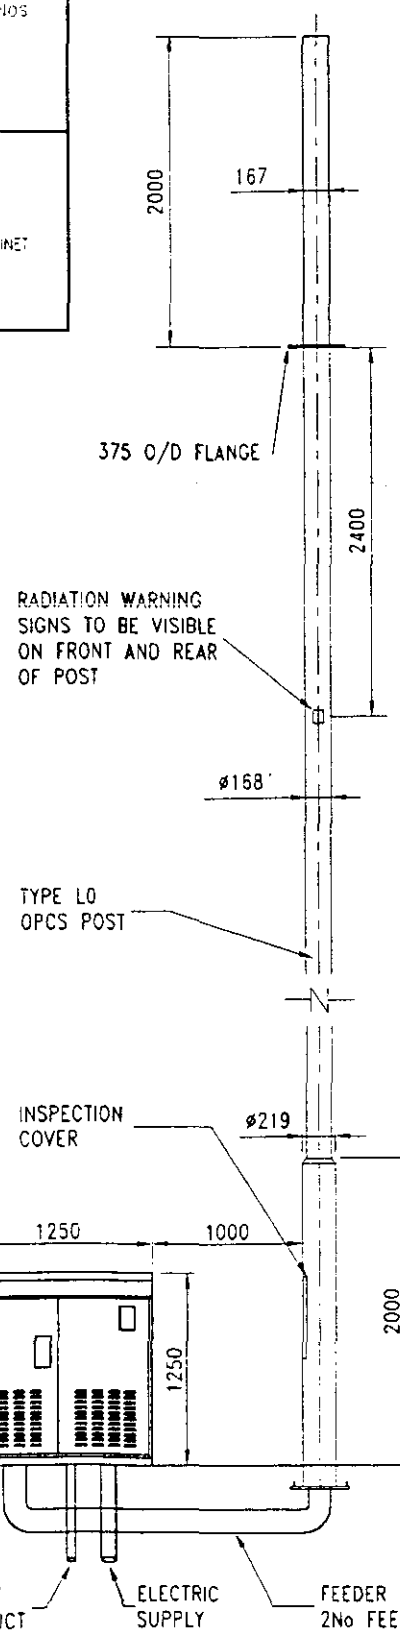


ELEVATION OF MICROCELL EQUIPMENT
VIEWING NORTH EAST
(SCALE 1:50)

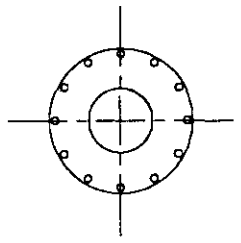


PLAN DETAIL
OF 1No IK0003A
ANTENNA
(SCALE 1:20)

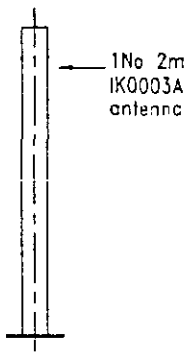


DETAIL 1
(SCALE 1:50)

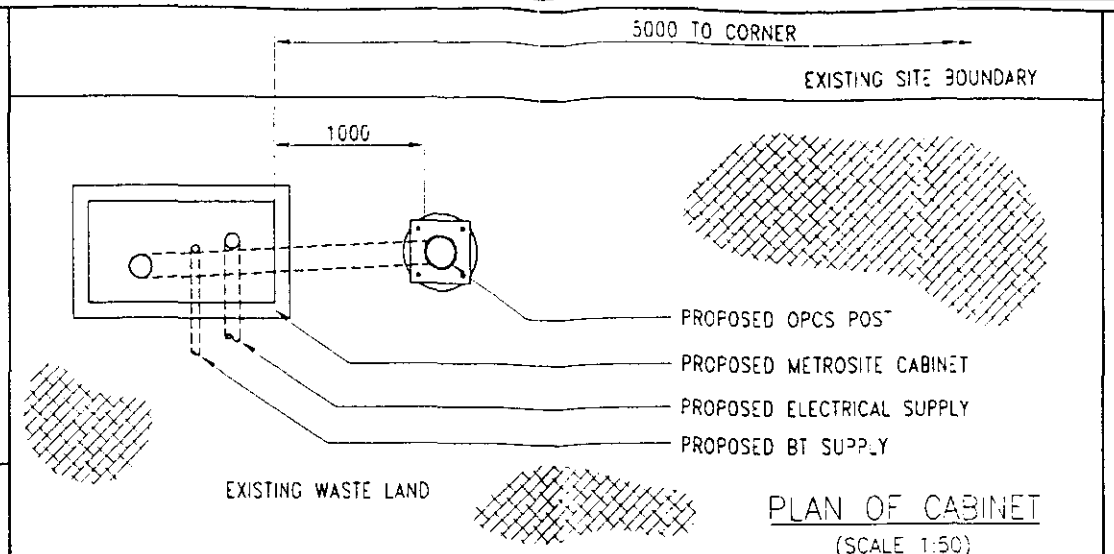

PLAN OF CABINET
(SCALE 1:50)

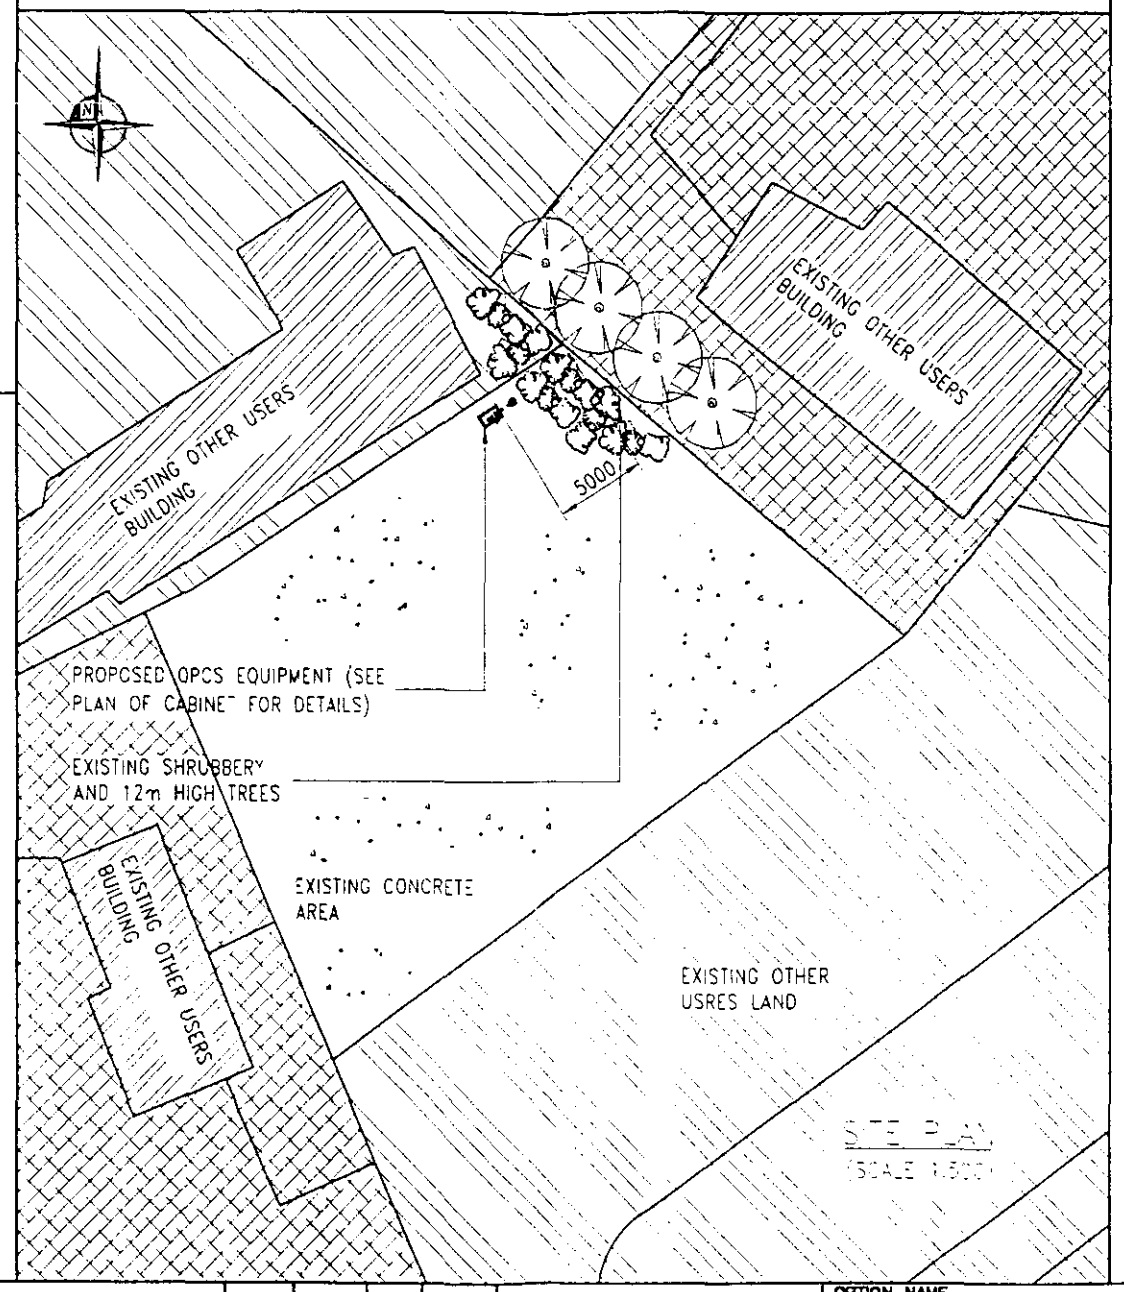


SITE PLAN
(SCALE 1:500)

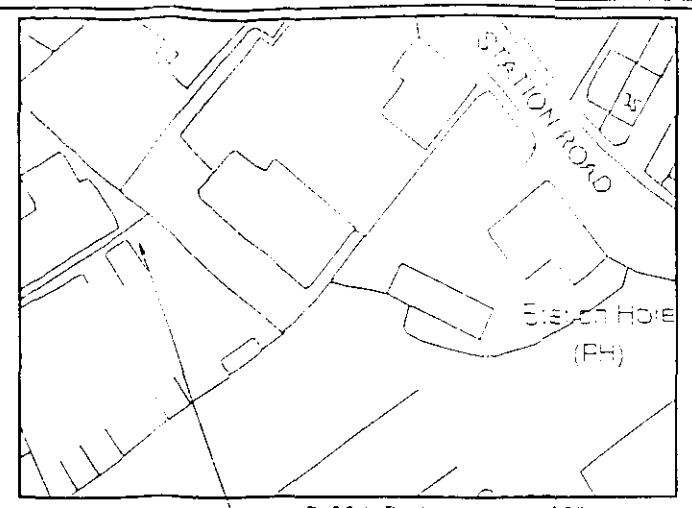

PROPOSED SITE LOCATION — BLOCK PLAN 1:1250

National Grid Reference E 535800 N 324430

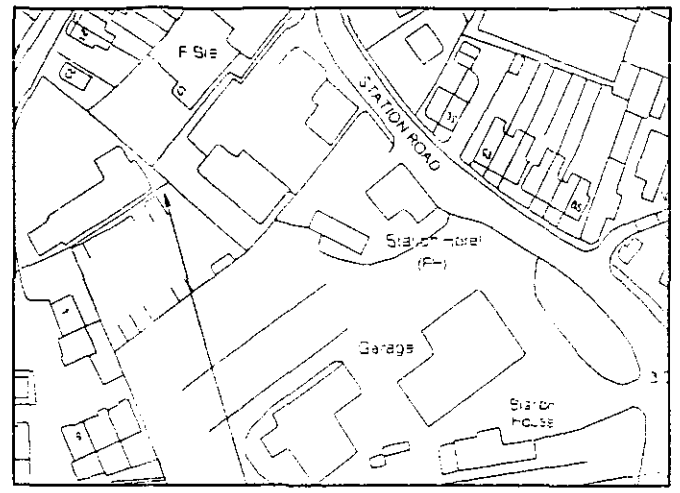

PROPOSED SITE LOCATION — LOCATION PLAN

UTILITY KEY

UTILITY TYPE	CONTACT NAME	TEL No	SURVEY REQUEST RETURN DATE
ELECTRICITY	NETWORKS BUSINESS	0845 300 3070	21/05/20
GAS	DRAWING OFFICE	01403 272 627	05/06/20
WATER	RECORDS OFFICE	01480 323837	05/06/20
SEWER	RECORDS OFFICE	01480 323837	05/06/20
BT	SERVICE MANAGER	0800 079816	
NTL	TECHNICAL SERVICES	01482 803404	19/06/20

PLANS ARE AVAILABLE AT THE OFFICES OF ORANGE PCS LTD & FROM THE RELEVANT STATUTORY UNDERTAKERS SHOWING THE EXTENT OF SERVICES IN THE FOOTWAY

ANTENNA KEY

ITEM	FUNCTION (As No)	SECTOR	TYPE	SIZE	BEARING	HEIGHT TO C/L OF ANTENNA FROM GL (F.F.L.)	HEIGHT TO C/L OF ANTENNA FROM ROOF OR PARAPET
A1	TX/RX	A	IK0003A	(m)	10°(M)	15000	

FEEDER KEY

TX/RX	TYPE	OUTER DIA (mm)	MIN BEND RADIUS (mm)	LENGTH (m)	COLOUR	NAME
A1	1/2"	16	100		BLACK	

SITE NUMBER
LIN 7016F

CONSULTANT

A·P·T

Dolphin House,
Albany Park,
Camberley,
Surrey GU15 2PL
Tel (01276) 605000
Fax (01276) 685731

THIS SITE CONFORMS TO OPCS RADIO SITE DESIGN DOC. SPEC 253 WITH THE FOLLOWING EXCEPTIONS:

1.
2.
3.
4.

REV	DESCRIPTION	SITE CONTROLLER	DATE	DESIGN	DATE
1	FIRST ISSUE				

SCALE - AS SHOWN
DRAWN S.M.
DATE 10.09.20
CHECKED
DATE
APPROVED
DATE

AS ORIGINAL

INCHES
0 1/2 1
0 5 10 15 20 25 30 35
MILLIMETRES

ALL DIMENSIONS ARE IN MILLIMETRES UNLESS OTHERWISE STATED

OPTION NAME
OLD STATION YARD

SITE ADDRESS
OLD STATION YARD
STATION ROAD, HOLBEACH,
LINCOLNSHIRE, PE12

SITE CONTROLLER ROBERT MARSH
TEL No 07868 430303
ENGINEER CHRIS DARLING
TEL No 07970 758720

TITLE
GENERAL ARRANGEMENT
15m LO TYPE LAMP POST
WITH METROSITE CABINET

DRAWING NUMBER
LN7016F/01

REV
1

CLIENT
orange

1296/00

St James Court
Great Park Road
Almondsbury Park
Bradley Stoke
Bristol
BS12 4QD
Tel 01454 616000
Fax 01454 616001