
ALL DIMENSIONS AND SETTING OUT ARE TO BE VERIFIED ON SITE AND ALL DISCREPANCIES REFERRED TO THE ARCHITECT BEFORE WORK COMMENCES. —— COPYRIGHT RESERVED

REV.	DATE	DESCRIPTION
.		
.		
.		
.		
.		

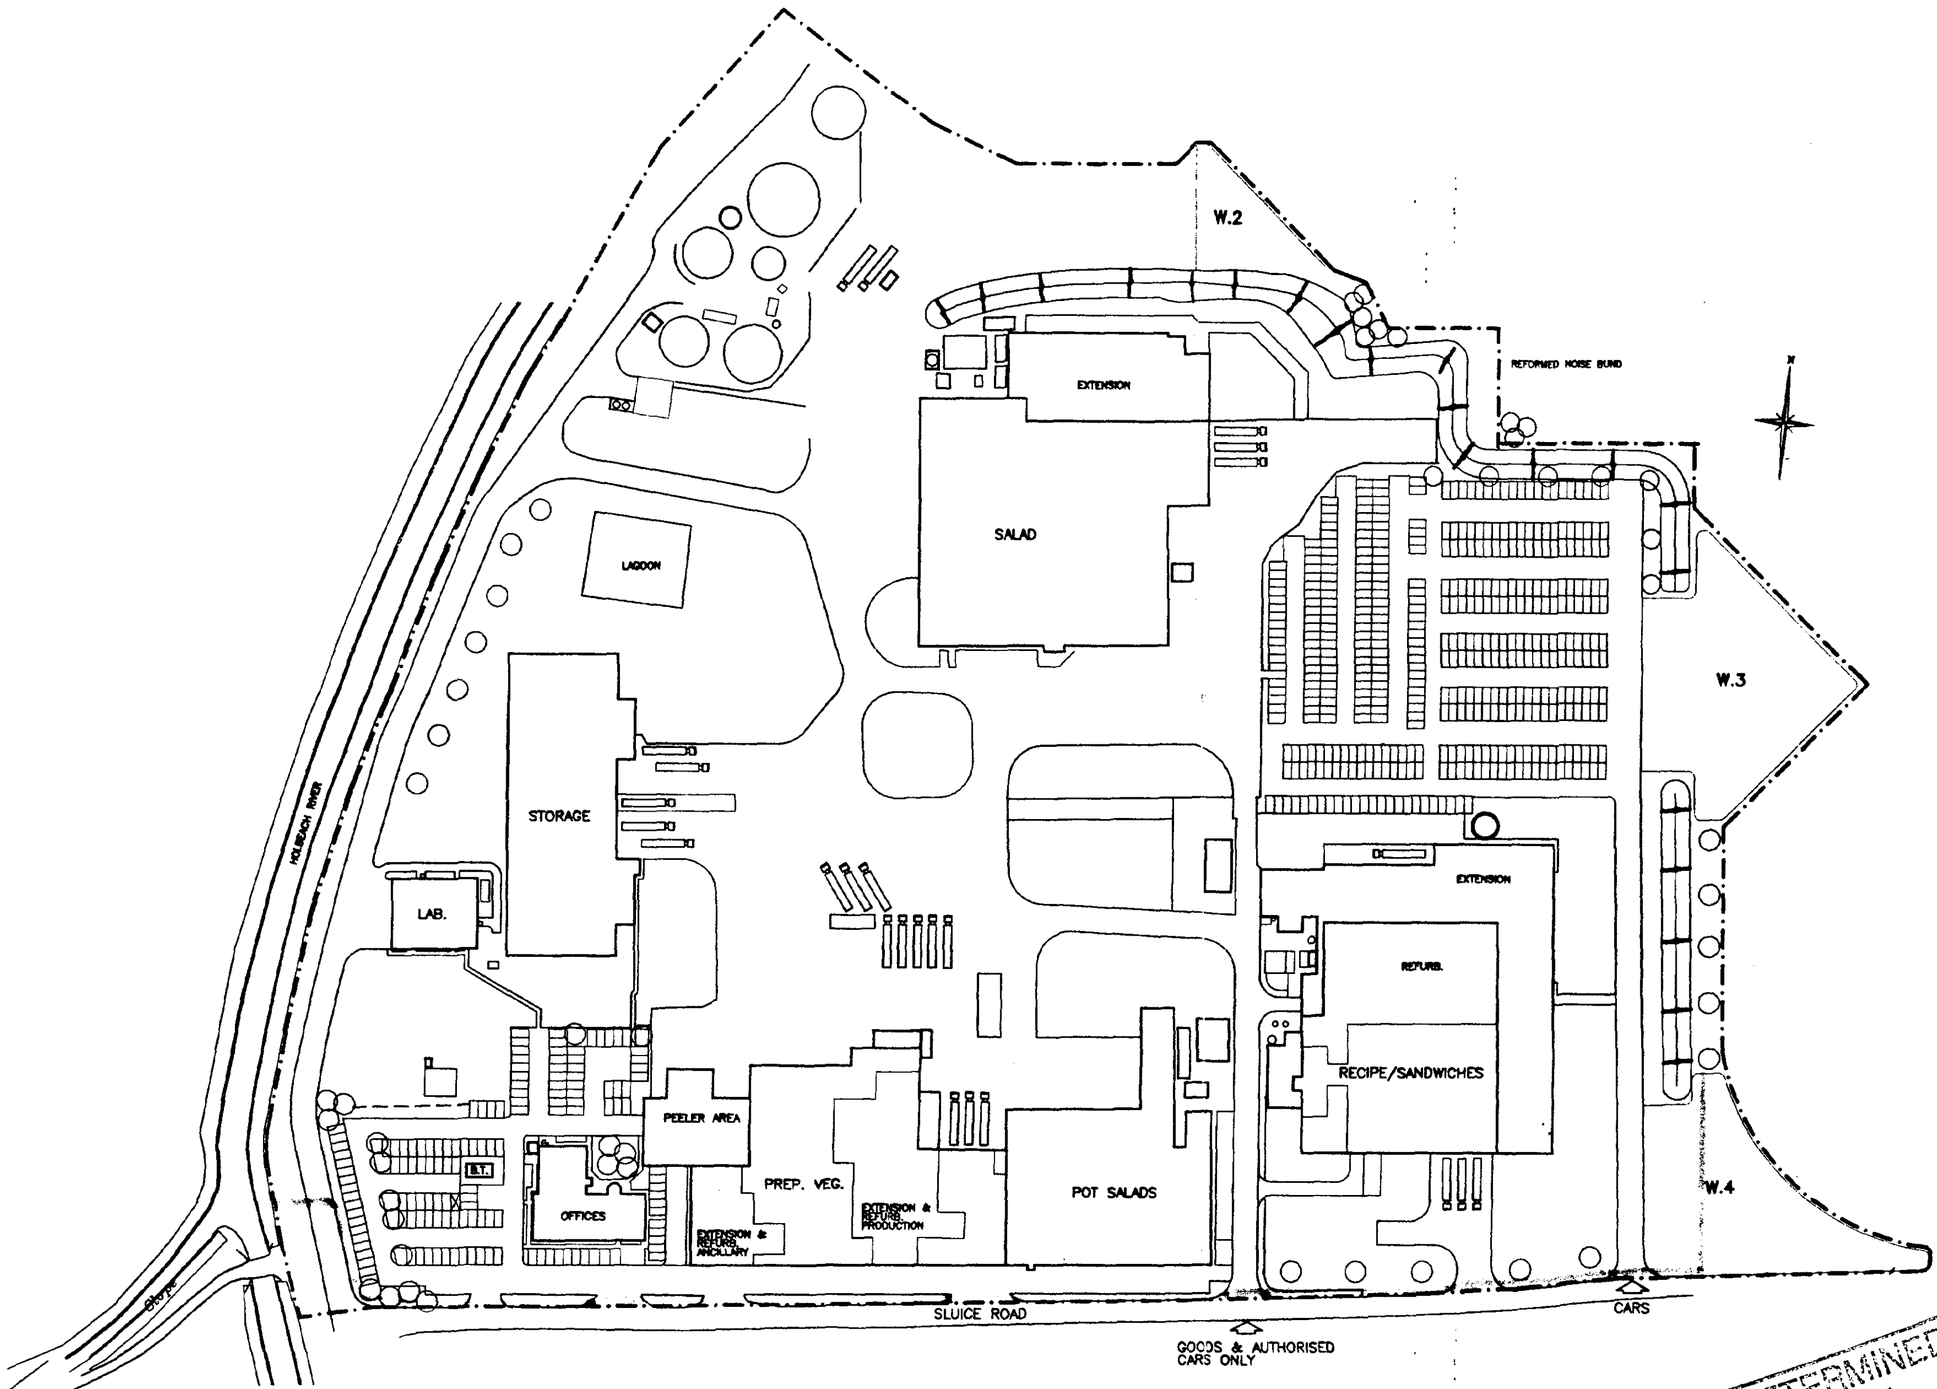

REV.J 09.03.99: THERMAL HEATER BUILDING ADDED

REV.H 04.12.98: ROAD ADDED ADJACENT LABORATORY, PATH AMENDED

REV.G 30.09.98: LABORATORY AMENDED.

REV.F 28.05.98: LABORATORY AMENDED.

REV.E 11.03.98: LABORATORY ADDED, W.1 WOODLAND AMENDED, PEELER AREA AMENDED & OFFICE CAR PARK REDUCED TO 148 CARS.

REV.D 08.01.98: SALAD FACTORY EXTENSION & PAVING AMENDED, RECIPE/SANDWICH EXTENSION, SERVICE COMPOUND & PAVING AMENDED, ROAD LAYOUT BETWEEN SALAD & STORAGE AMENDED, OFFICE BLOCK & CAR PARK REVISED, BUND & WOODLANDS REVISED & LANDSCAPING ADDED.

REV.C 18.06.97: PLANT ROOMS TO RECIPE/SANDWICH FACTORY ADDED. SALAD FACTORY AMENDED AND LABORATORY TAKEN OUT.

REV.B 28.04.97: EFFLUENT & CAR PARK AREA AMENDED

REV.A 24.04.97: RECIPE/SANDWICH FACTORY AMENDED

client

GATE

FENCE

project

OVERALL DEVELOPMENT PLAN
HOLBACH ST.MARKS

drawing

SITE PLAN

1298/01

scale	date	drawn	checked
1:1250			

drawing no. **5291T/19J**

revision -

DETERMINED PLAN

JOHN ROBERTS ARCHITECTS LIMITED
ARCHITECTS DESIGN AND PLANNING CONSULTANTS

1 James Street Lincoln LN2 1QD Tel 01522 533441 Fax 01522 512888