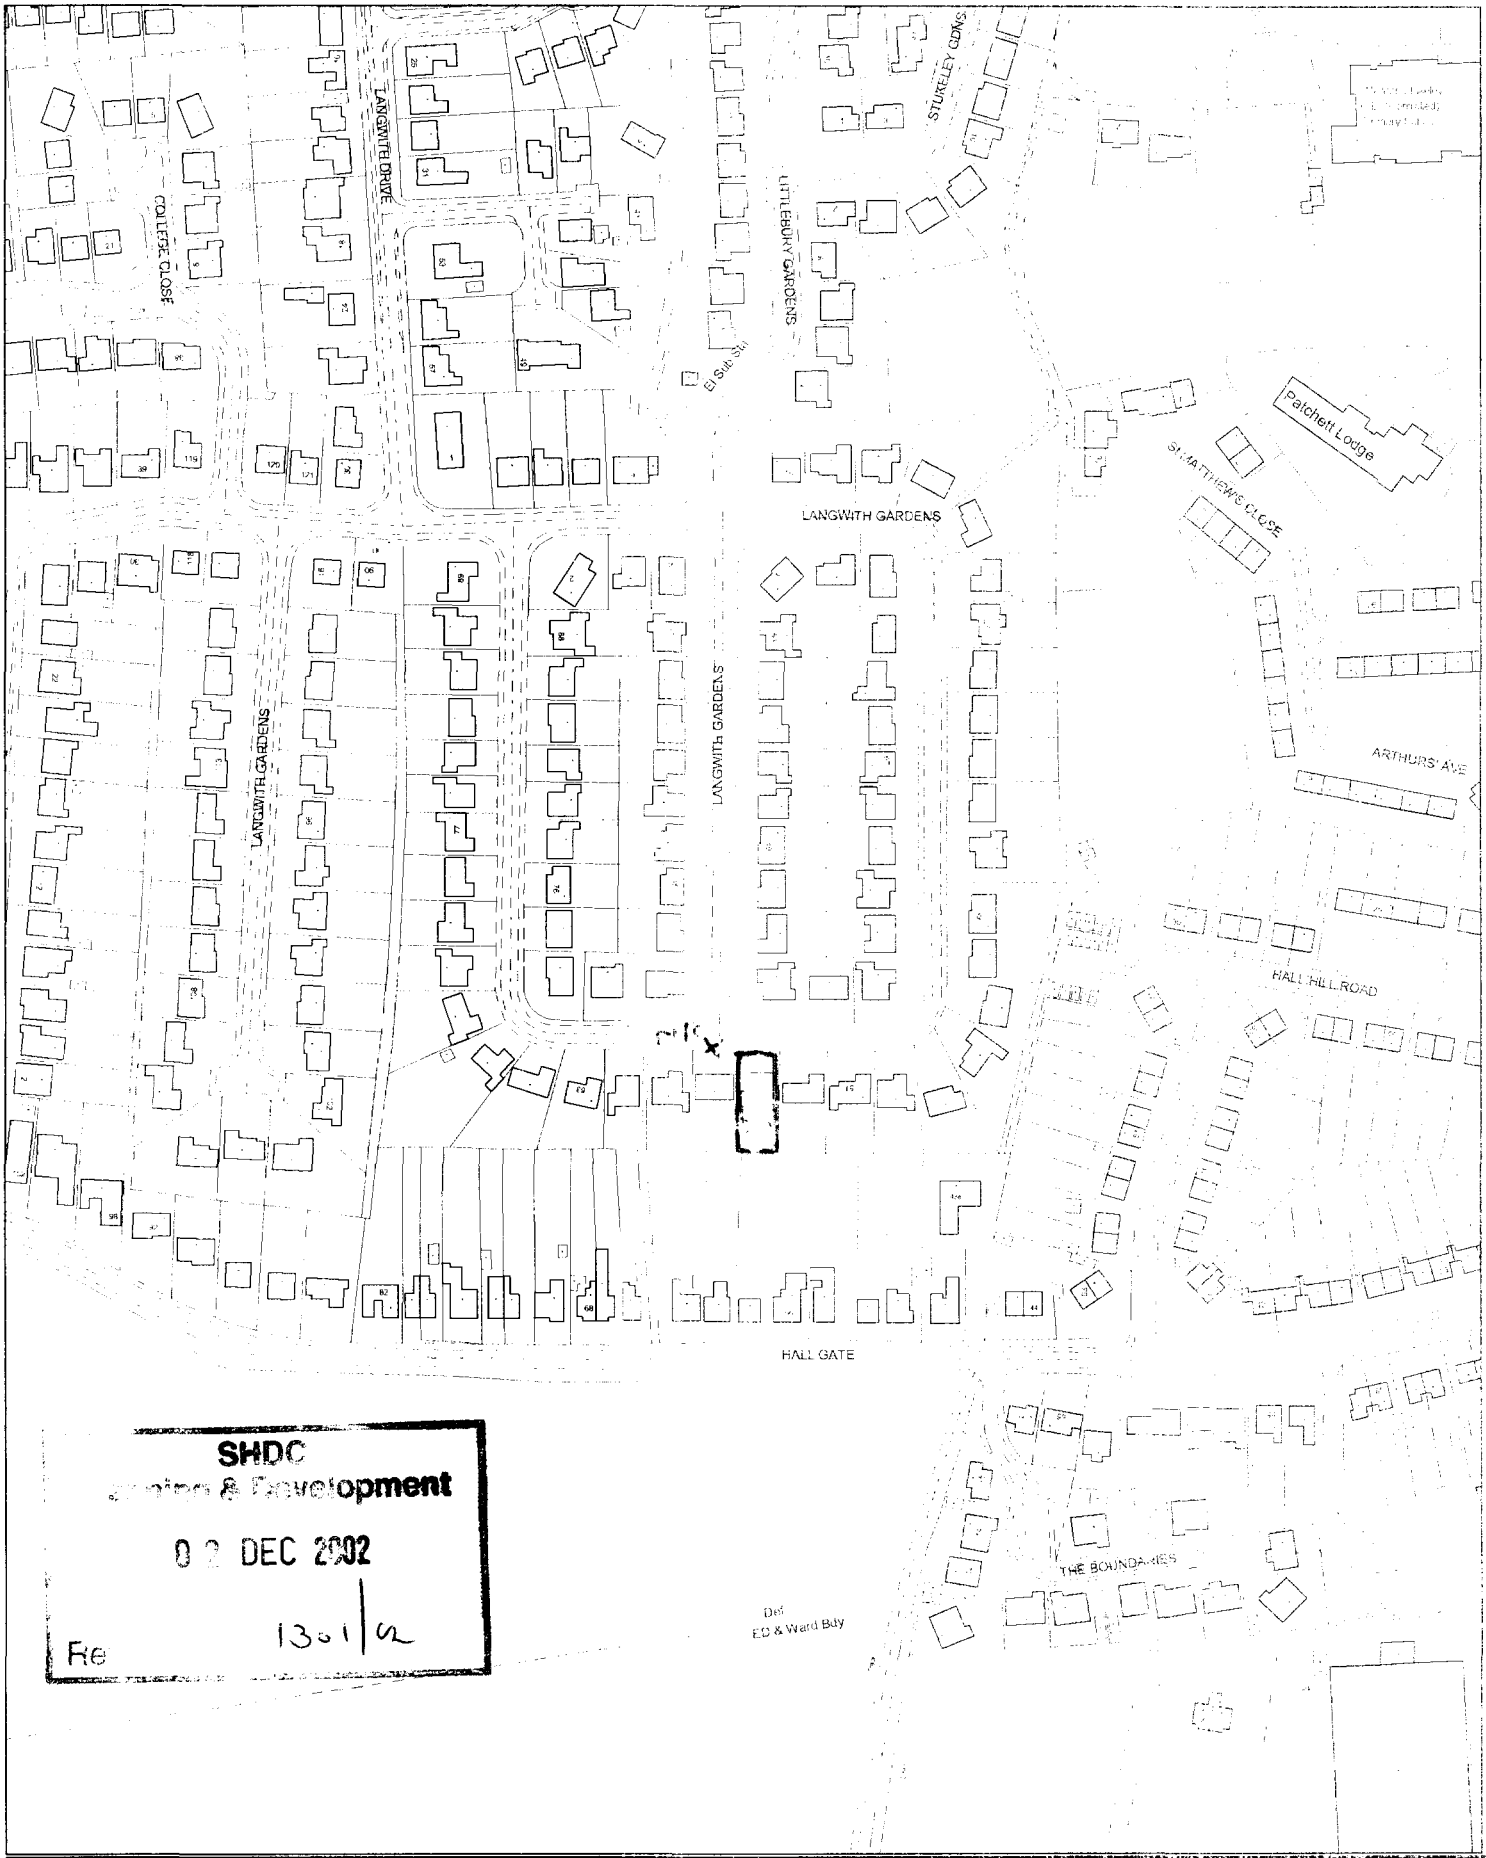


SHDC
Planning & Development
02 DEC 2002
Ref 13/1/2

[redacted]

This copy has been produced specifically for the map return scheme purposes only. No further copies may be made.

Scale: 1:2500

Council Offices, Priory Road, Spalding, Lincolnshire PE11 2XE


This map is reproduced from Ordnance Survey material with permission of Ordnance Survey on behalf of Her Majesty's Stationery Office (c) Crown copyright. Unauthorised reproduction infringes Crown copyright and may lead to prosecution or civil proceedings. South Holland District Council LA079413 2002

N

NOTES

BLOCK PLAN

55 LANGLEIGH GARDENS

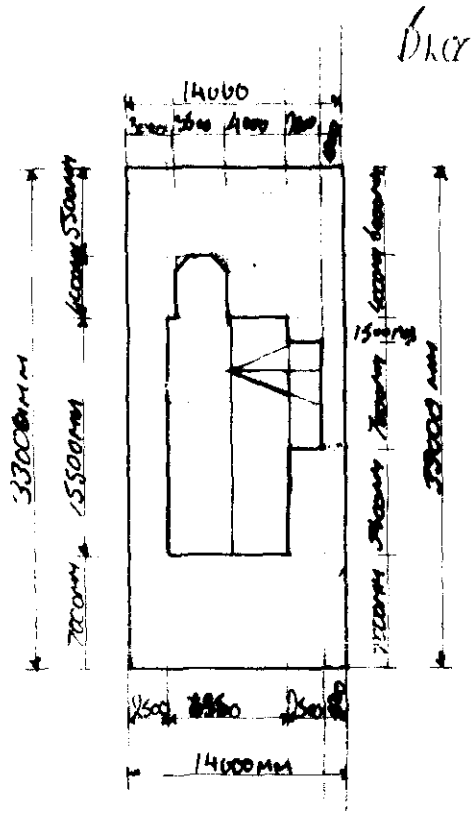

REVISIONS

DETERMINED
PLANS

Ref: 1301/02

JOB: GROUND FLOOR EXTENSION


TITLE: BLOCK PLAN

DRAWN BY: MCILMANN35 SCALE: 1:500

CHECKED BY: DATE: 14/01/13

1479/1301/02 (1)

JOB REFERENCE No. SHEET No. REVISION

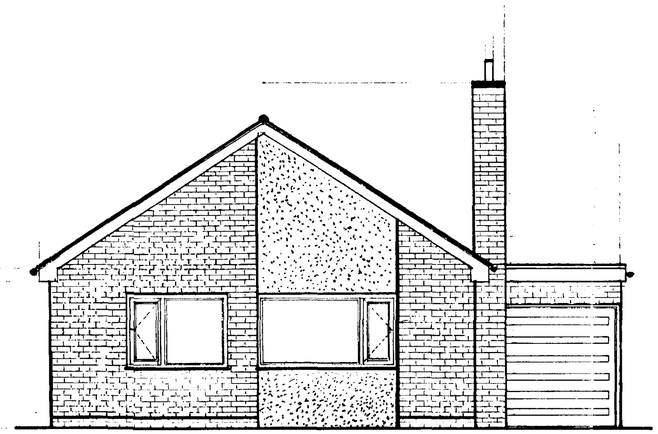


EXISTING FRONT ELEVATION




EXISTING REAR ELEVATION




EXISTING SIDE ELEVATION

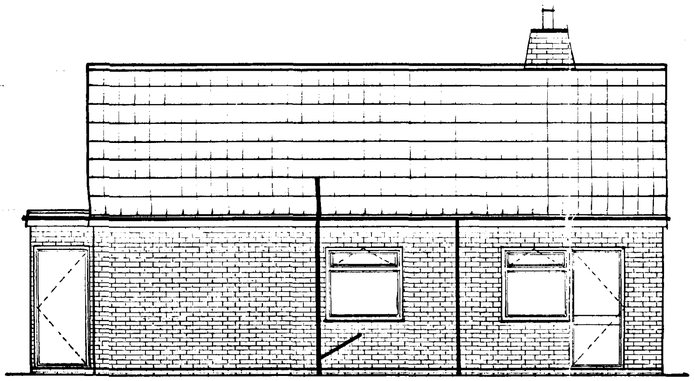


EXISTING SIDE ELEVATION

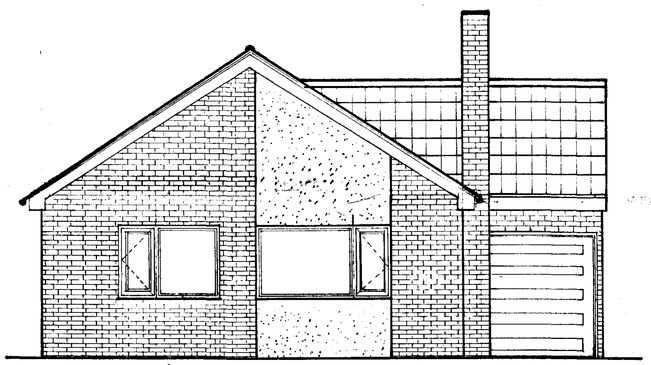

PROPOSED FRONT ELEVATION

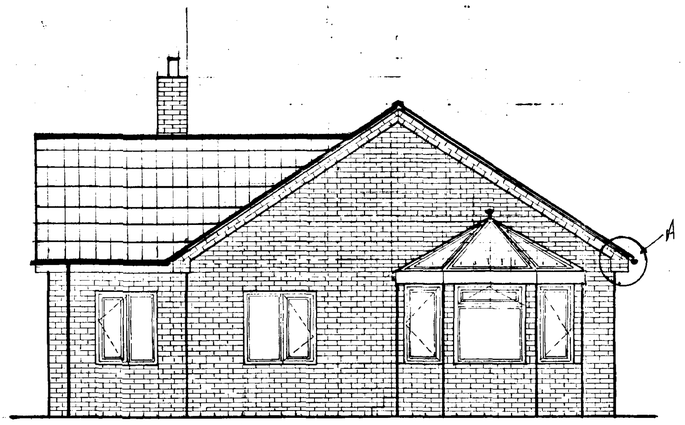

PROPOSED REAR ELEVATION

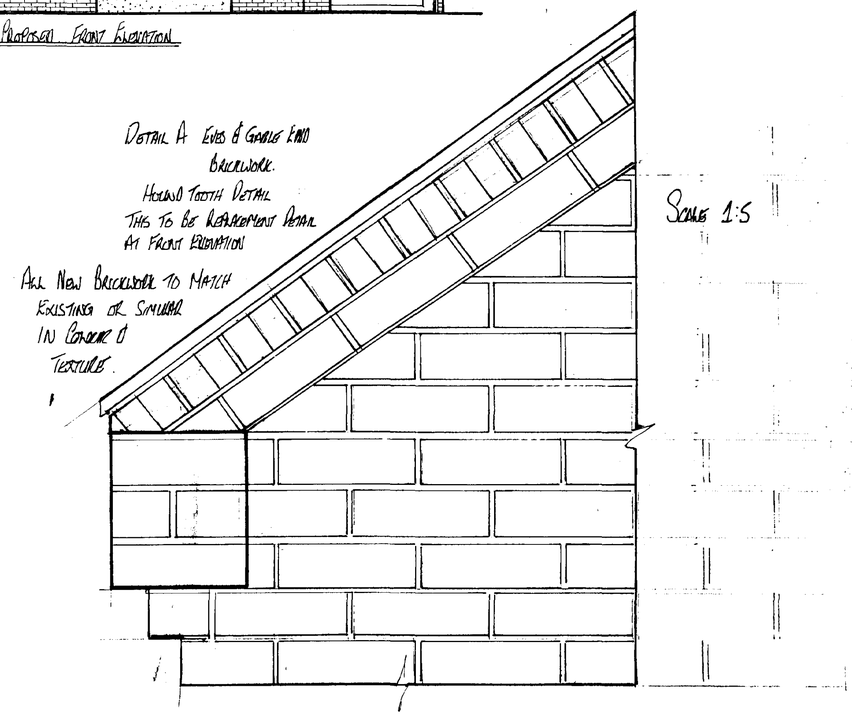


DRAWING NO	L2169MK
PROJECT	PROPOSED GROUND FLOOR EXTENSION
CLIENT	MR & MRS M K CALEY
SITE	55 LANGWITH GARDENS HOLBEACH
ADDRESS	55 LANGWITH GARDENS. HOLBEACH SPALDING LINCS PHONE MEMBERS 01406 426272 HOME 01406 367280 WORK
NOTES	

SHDC
Planning & Development
02 DEC 2002
Ref 1301/a

AREA COVERED	ELEVATIONS PROPOSED & EXISTING
DRAWN	MR M.G. DANIELS
DATE 19th SEPTEMBER 2002	SCALE 1-50

REVS		BY

M. G. DANIELS ARCHITECTURAL SERVICES
THE OLD GRANARY
BULL LANE
LONG SUTTON
SPALDING
LINCOLNSHIRE PE12 9HA
E-MAIL : MATTHEW.DANIELS3@BTOPENWORLD.COM
TELEPHONE: OFFICE 01406 364331
MOBILE 07817017481.

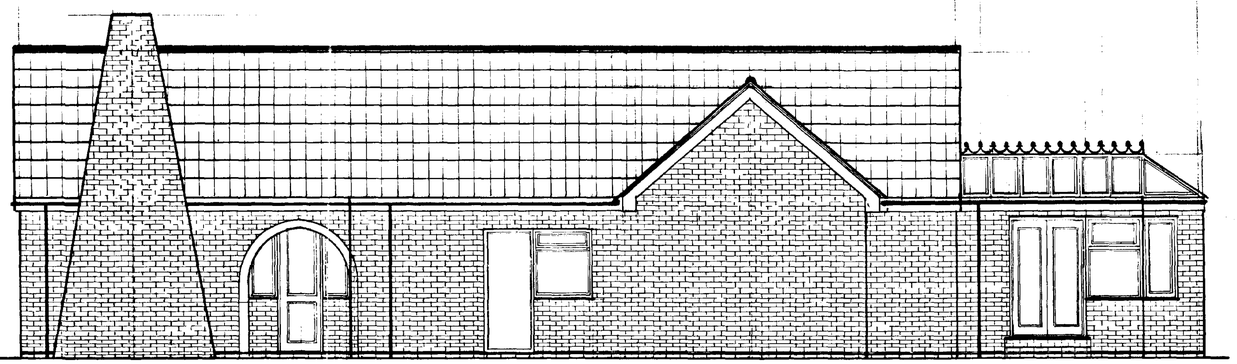

Proposed Side Elevation



Proposed Side Elevation

Drawing No	1316 9 MK
Project	Proposed Ground Floor Extension
Client.	Mr & Mrs MK Caley
Site	55 Langwith Gardens Holbeach
Address	55 Langwith Gardens Holbeach Spalding Lincs Phone Numbers 01406 426872 Home 01406 367250 Work
Notes	

SHDC
Planning & Development
02 DEC 2002
Ref 1301/02

Area Covered	Proposed Elevations - Side
Drawn	Mr M. G. Daniels
Date	26th September 2002 Scale: 1-50
Rev	BV

M. G. Daniels Architectural Services
The Old Granary
Bull Lane
Long Sutton
Spalding
Lincolnshire PE12 9HA
E-Mail Matthew.Daniels3@Btopenworld.com
Telephone Office 01406 364331
Mobile 07879079464



PROPOSED SIDE ELEVATION




PROPOSED SIDE ELEVATION

DRAWING No	13169 MK
PROJECT	PROPOSED GROUND FLOOR EXTENSION
CLIENT.	MR & MRS MK CALEY
SITE	55 LANGWITH GARDENS HORNBEACH
ADDRESS	55 LANGWITH GARDENS HORNBEACH SPALDING LINCS PHONE NUMBERS 01406 426872 HOME 01406 364250 WORK
NOTES	


SHDC
Planning & Development
02 DEC 2002
Ref 1301 | 02

AREA COVERED	PROPOSED ELEVATIONS - SIDE
DRAWN	MR M. G. DANIELS
DATED	26TH SEPTEMBER 2002 SCALE: 1-50
PLANS	BY


M. G. DANIELS ARCHITECTURAL SERVICES
THE OLD GRANARY
BULL LANE
LONG SUTTON
SPALDING
LINCOLNSHIRE PE12 9HA
E-MAIL MATTHEW.DANIELS3@BTOPENWORLD.COM
TELEPHONE OFFICE 01406 364331
MOBILE 07870879484

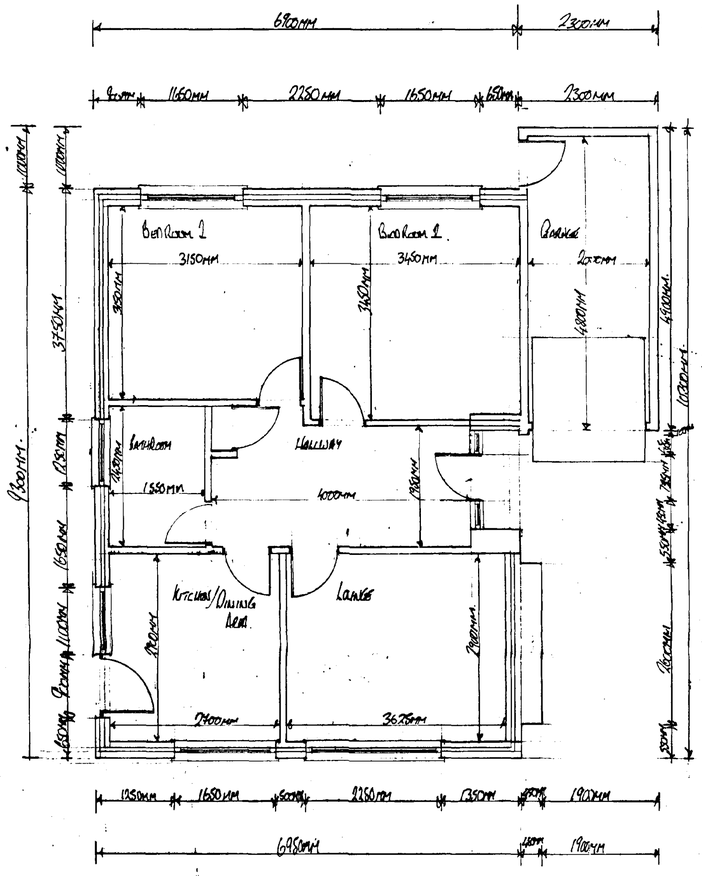

EXISTING GROUND FLOOR PLAN

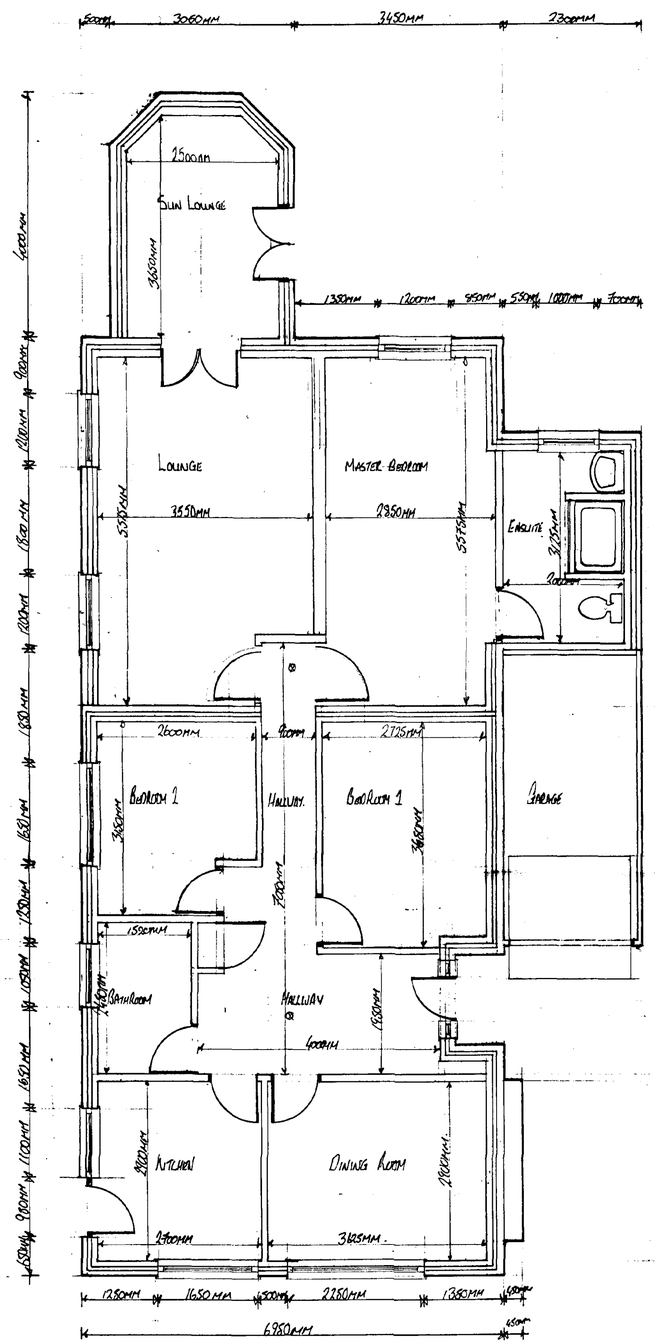

PROPOSED GROUND FLOOR PLAN

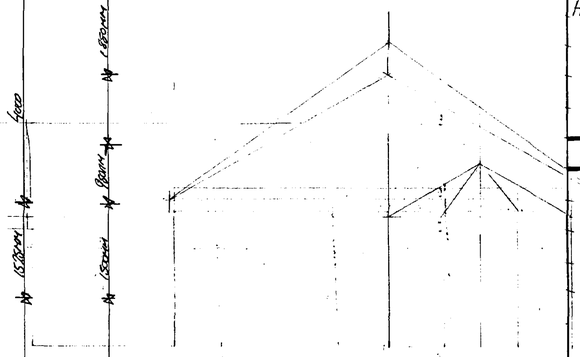

DRAWING No:	L1169MK
PROJECT :	PROPOSED GROUND FLOOR EXTENSION
CLIENT :	MR & MRS M. ~~KEEPIN~~ CALEY
SITE :	55 LANGWITH GARDENS, HOLBEACH
ADDRESS :	55 LANGWITH GARDENS HOLBEACH SPALDING. LINCS PHONE NUMBERS: 01406 426272 HOME 01406 367151 WORK

NOTES :

SHDC
Planning & Development
02 DEC 2002
Ref 1301/02

AREA COVERED :	EXISTING & PROPOSED FLOOR PLANS
DRAWN :	MR M. G. DANIELS.
DATE 16th SEPTEMBER 2002	SCALE : 1-50

WAS		BY

M. G. DANIELS ARCHITECTURAL SERVICES
THE OLD GRANARY
BULL LANE
LONG SUTTON
SPALDING
LINCOLNSHIRE PE12 9HA
E-MAIL : MATTHEW.DANIELS3@BTOPENWORLD.COM
TELEPHONE : OFFICE 01406 364331
MOBILE 07817017184