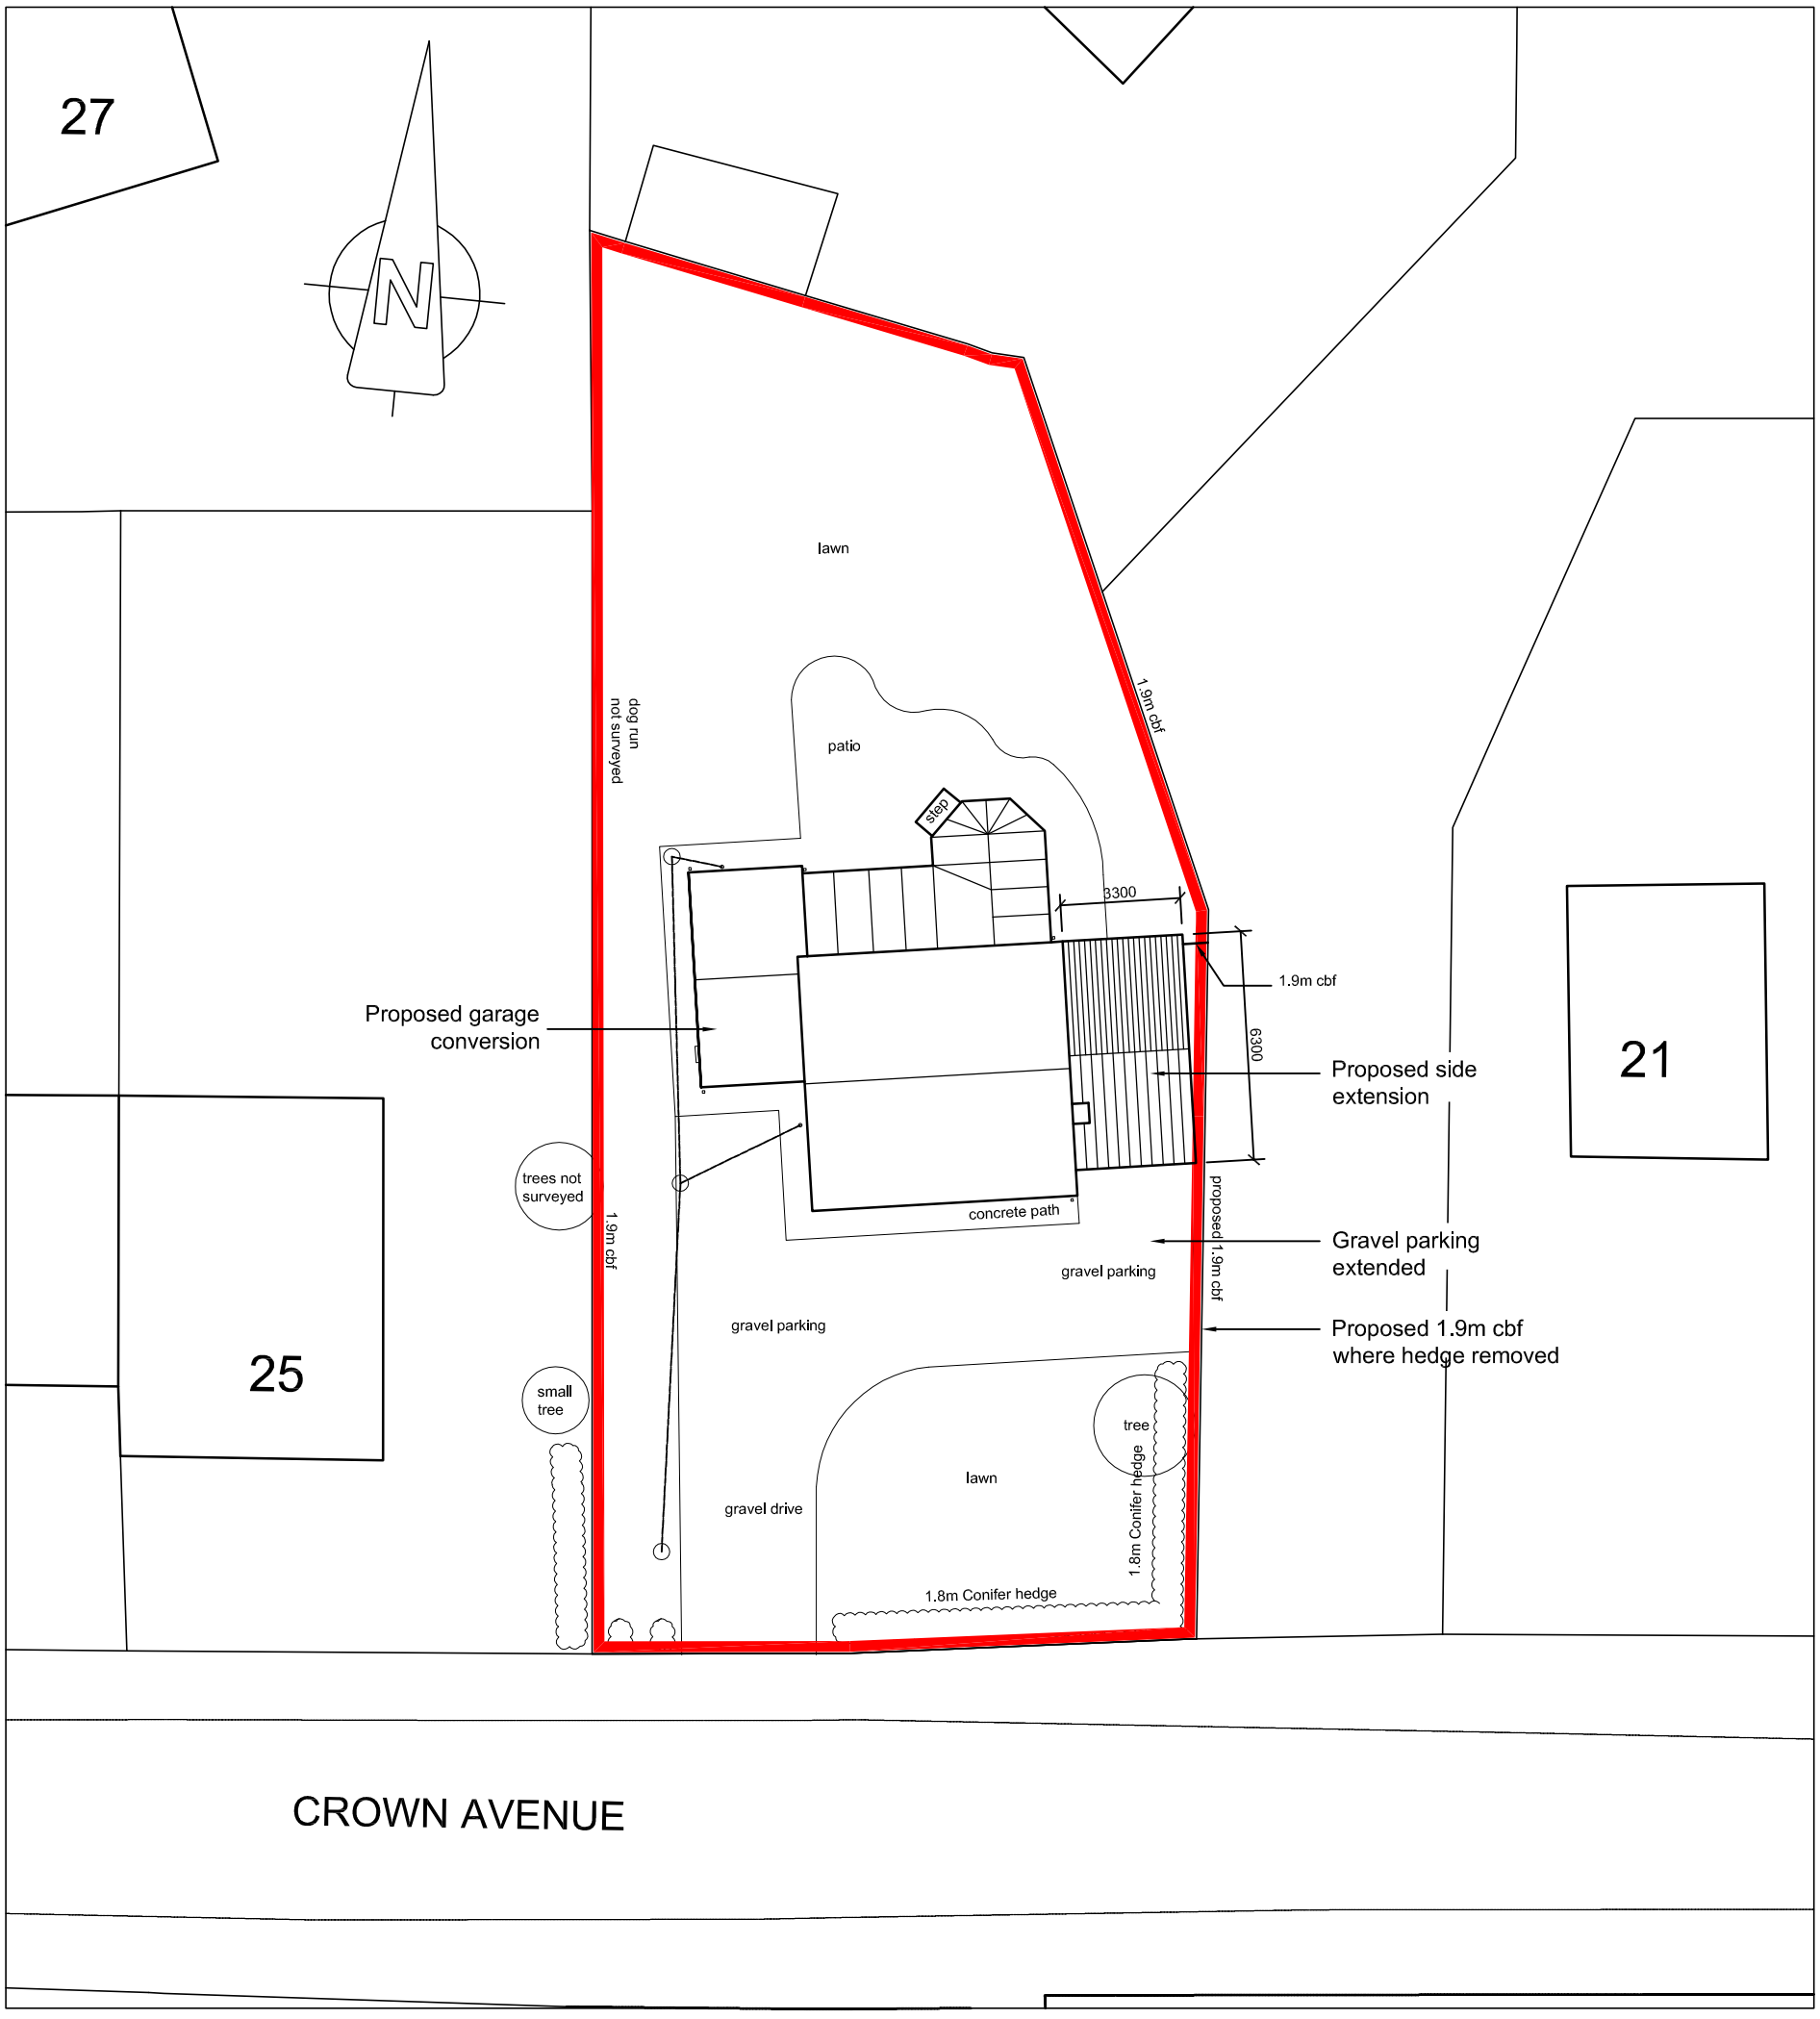


Site Plan @ 1:200 Scale

DRAINAGE
Foul drains to existing main sewer
Surface water drains into soakaway

SCALE

0 5 10 15 20 25m

Jenny McIntee Architectural Design
www.jennymcintee.co.uk info@jennymcintee.co.uk Tel 07921 003153

Project:	Extension, Conversion, Alterations	Date:	Nov 2016
Address:	24 Crown Avenue, Holbeach St Marks, Lincs Pe12 8EU	Scale:	1:200 on A3
Client:	S. Pacey	Job No:	1695
Drawing Title:	Site Plan As Proposed	Dwg No:	02 A