

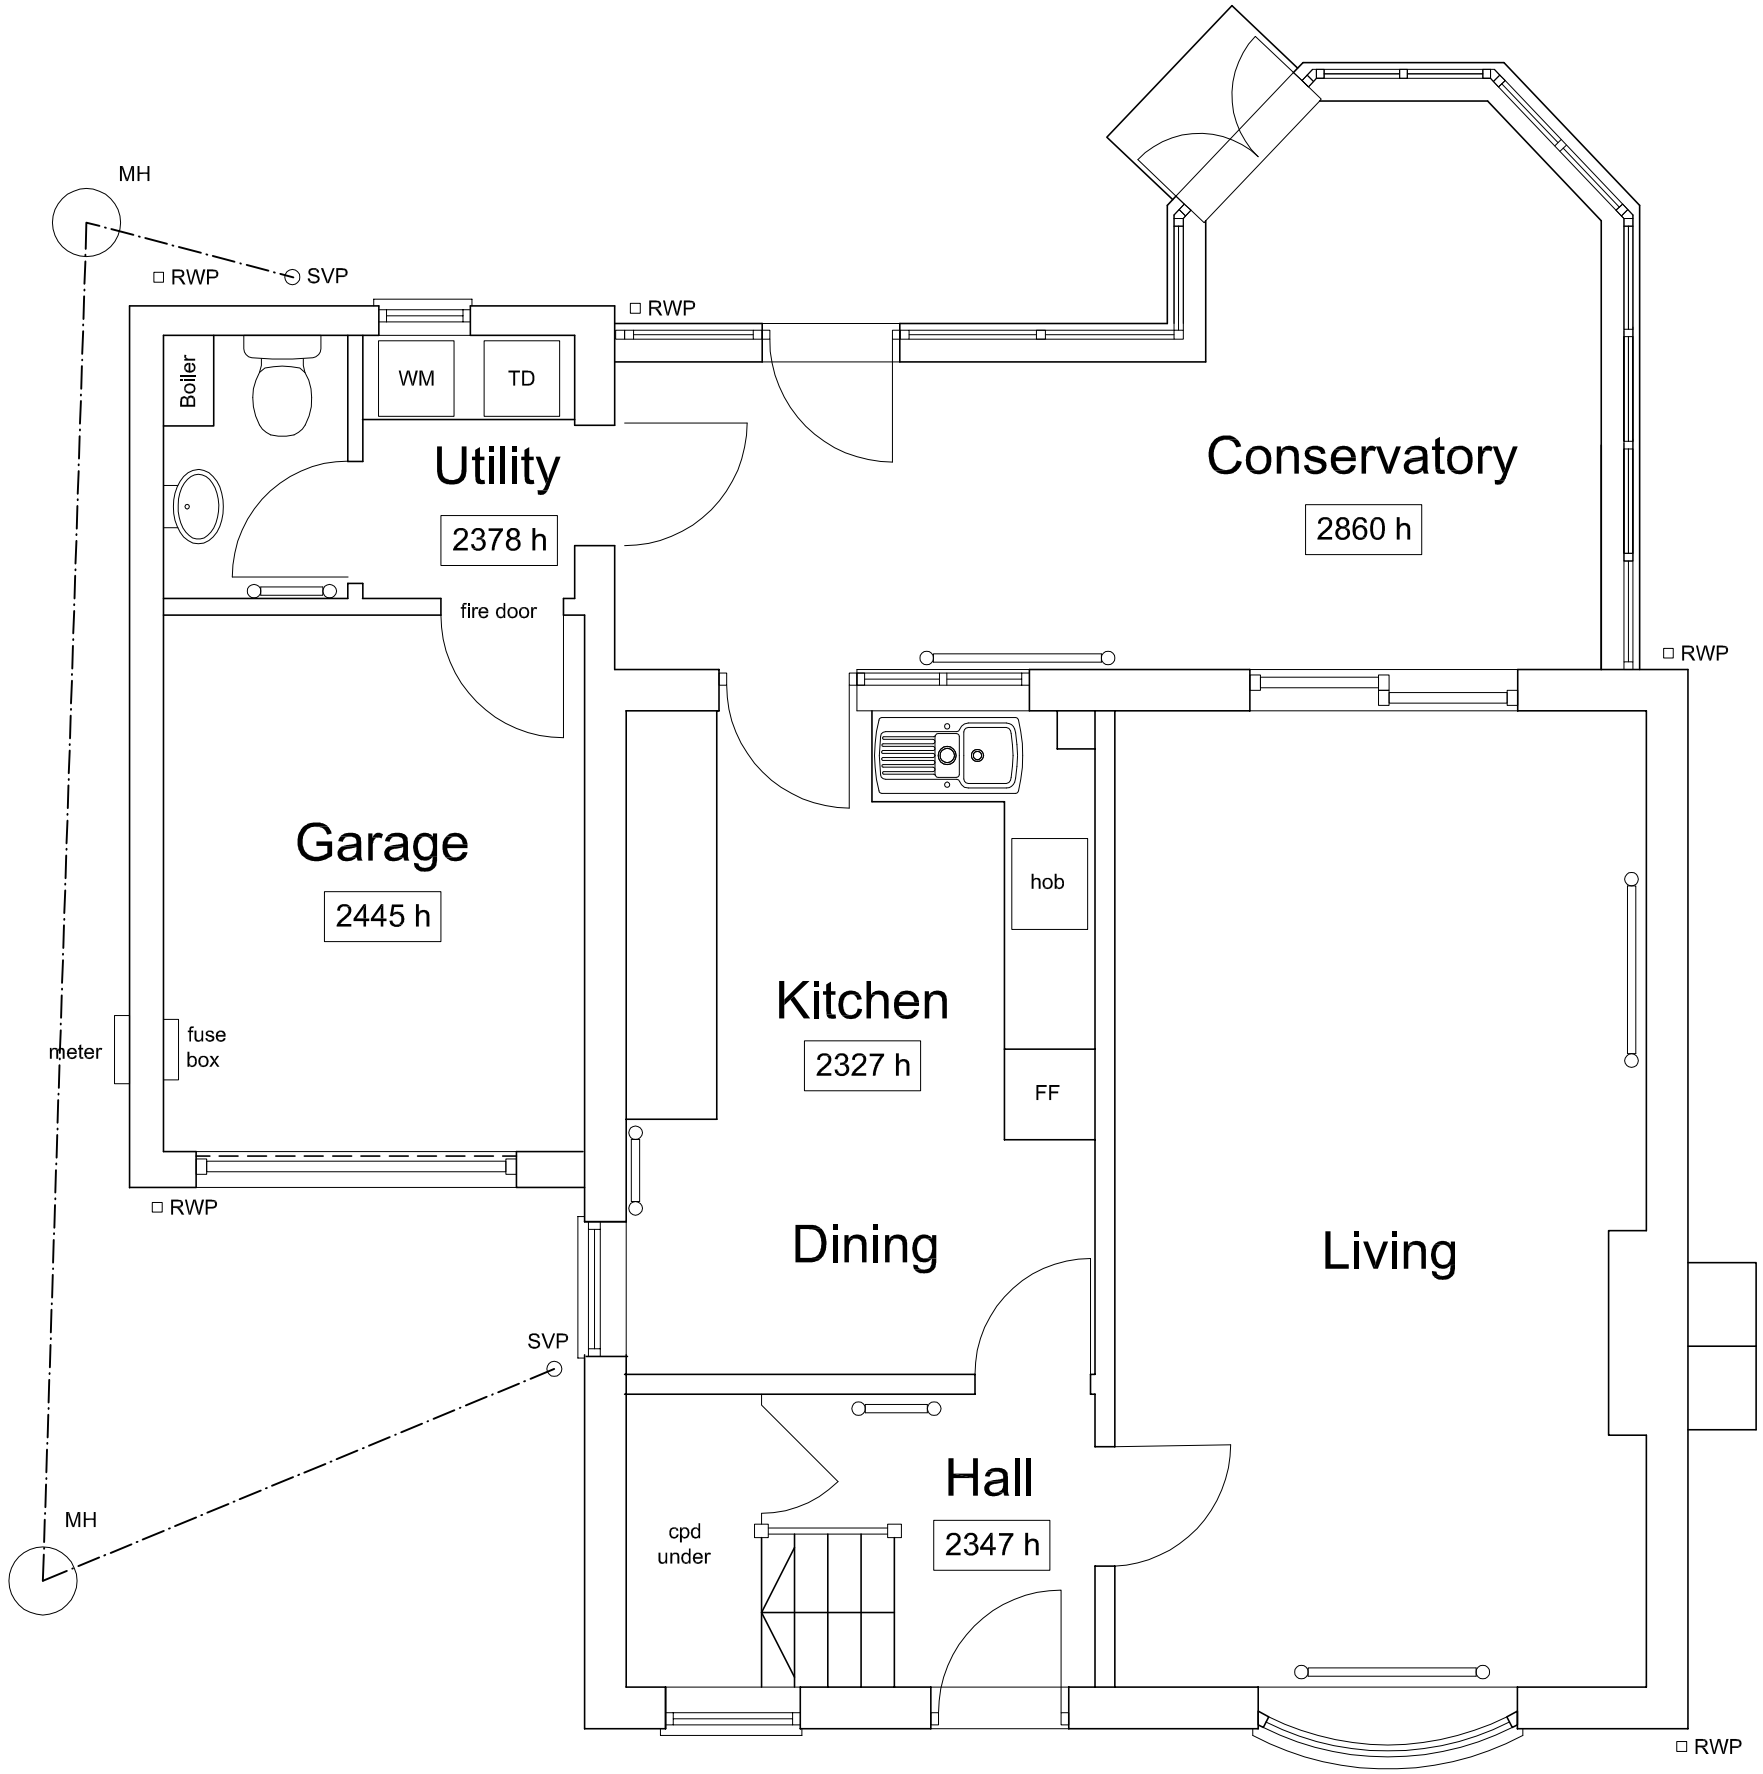


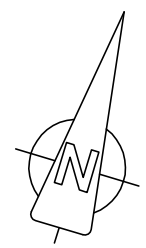

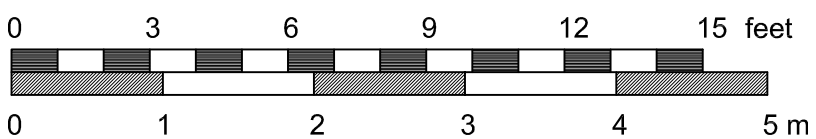

Existing Floor Plan

Jenny McIntee Architectural Design
www.jennymcintee.co.uk info@jennymcintee.co.uk Tel 07921 003153

Project:	Extension, Conversion, Alterations	Date:	Nov 2016
Address:	24 Crown Avenue, Holbeach St Marks, Lincs Pe12 8EU	Scale:	1:50 on A3
Client:	S. Pacey	Job No:	1695
Drawing Title:	Existing Ground Floor Plan	Dwg No:	03 A