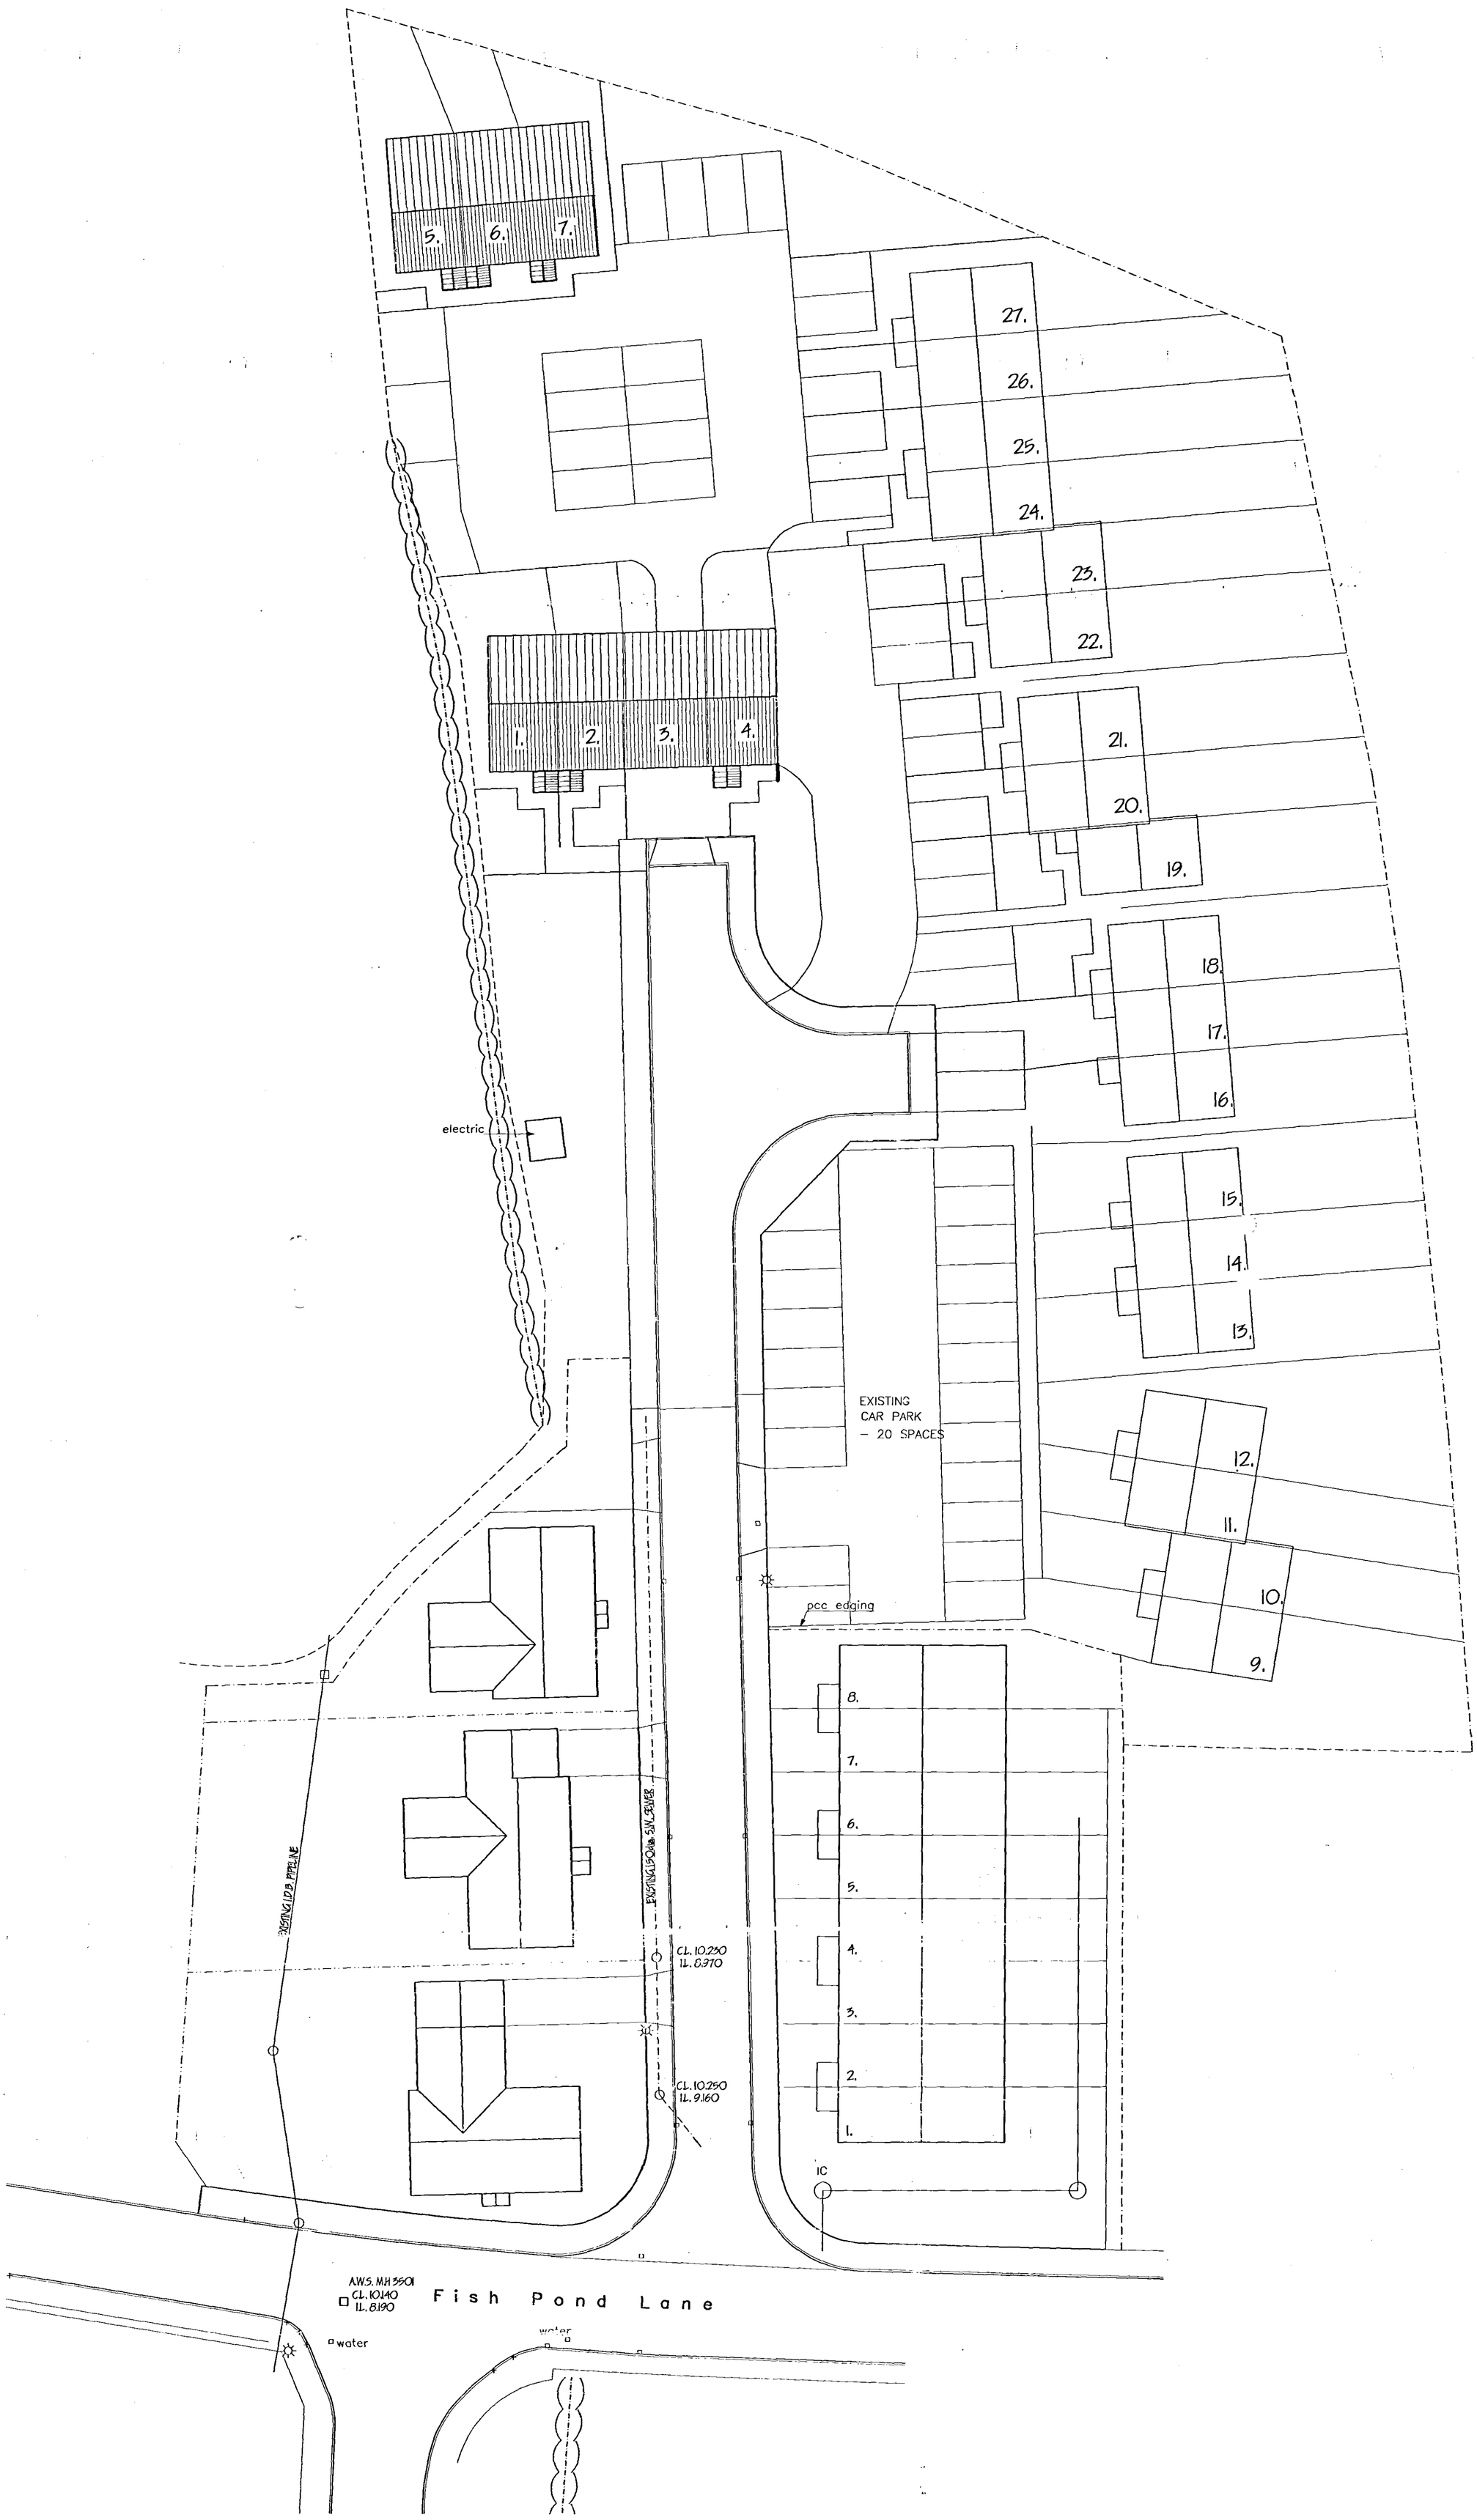


A	CLIENTS AMENDMENTS	DEC '0
ref:	revision	date

G. R. MERCHANT
I.ENG AMICE FTWO

ARCHITECTURAL, STRUCTURA AND LAND DRAINAGE CONSULTANTS

Unit 4, Wrights Mews
12A Park Road, Holbeach,
Spalding, Lincs. PE12 7EE
Tel: 01406 490800
Fax 01406 425744
E-Mail: G.R.Merchant@Merchant.F Co. UK

Project
RESIDENTIAL DEVELOPMENT,
FISHPOND LANE / RATHKENNY CLOSE,
HOLBEACH,
SPALDING, LINC'S.

Client
J. & L. DEVELOPERS [LINCS] LTD.

Drawing
SITE PLAN

Job Ref.	Drawing No.
1522/06	01A
Date: DEC '06	Drawn: JPW

Scales
1/200.

DO NOT SCALE FROM THIS DRAWING

This drawing is copyright and may not be altered, traced, photographed or used for any other pr other than that for which it is issued. The General Contractor is to check all dimensions on site report any discrepancies to the Architect. All details shown on this drawing including foundation based upon typical site conditions related to the area. No responsibility can be accepted for abn conditions which may be discovered during construction unless reported to the Architect as t design amendments may be considered. Site soil surveys are recommended in respect of foun to establish specific site conditions before foundation work is undertaken. This drawing is limited amount of information contained and does not purport to contain a full specification of the works solely for the purpose of obtaining Planning / Building Regulation approval. This drawing must n used as a contract document alone. The works will not be supervised or inspected on site by Merchant or any representative thereof. It is the client or their appointed agents responsibility control workmanship, substitution of materials, adherence to specification, variations to contract materials to be new unless otherwise stated and all components and materials etc. to be used and installed etc. in strict accordance with manufacturers instruction and relevant code of prac Materials shall conform to appropriate British standard specification or BBA certificate or Europ code equivalent. The Employer / Client shall ensure that the selected contractor is conversant and adopts all measures necessary to achieve compliance with Health and Safety legislation Building sites and Work places. The Employer / Client is advised that should the works need comply with the Construction Design and Management Regulations an Independent Planni Supervisor will be required. The works shall comprise of all that is shown on the drawing and a Work that may not specifically be shown but may be reasonably inferred as necessary to carry o works shall be deemed to be included. It is the plot / land owners responsibility to be aware of Party Wall etc. Act 1996 when building in close proximity to adjoining neighbors boundaries