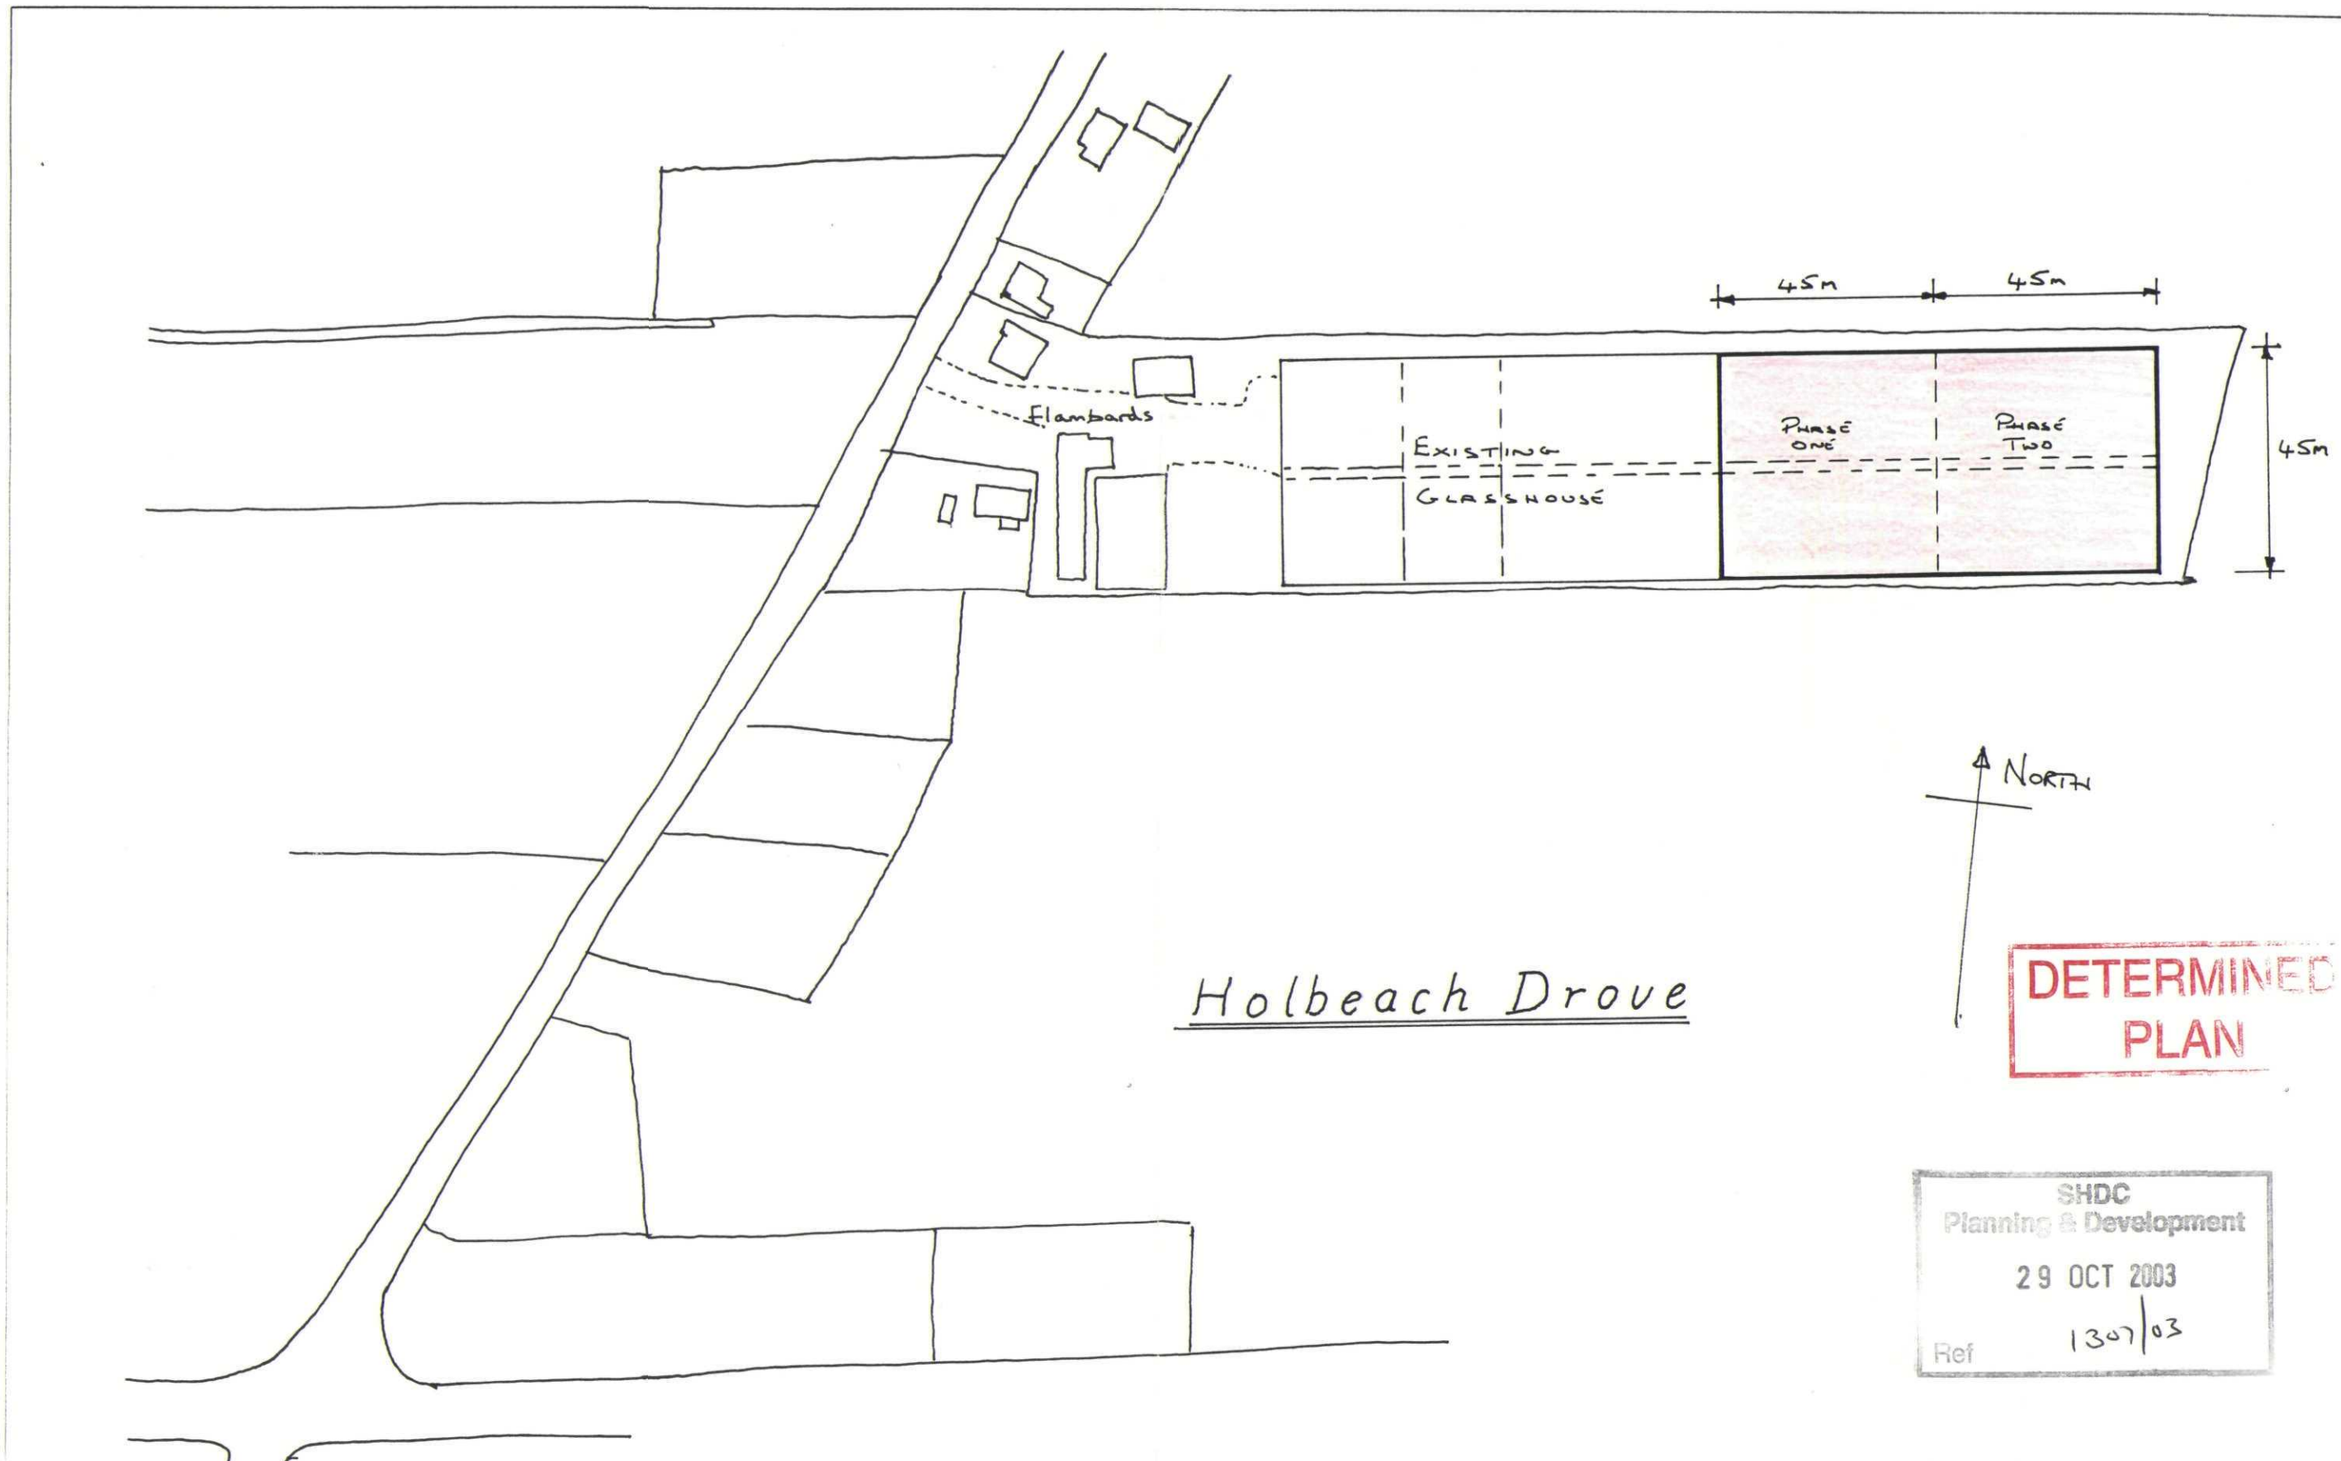


DETERMINED PLAN

SHDC
Planning & Development
29 OCT 2003
Ref 1307/03

Drg. No. 2293/02/a			CLIENT S N Holmes & Son, Holbeach Drove	DATE Oct.03	**BRIDGE GREENHOUSES LTD**
			PROJECT Proposed Double Venlo Glasshouse Extension - Site Plan	DRAWN N.W.	Park Lane, Donington Spalding, Lincs. PE11 4UE Tel: 01775 821191 Fax: 820306
				SCALE 1:1250	BRIDGE
No.	REVISION	DATE			