

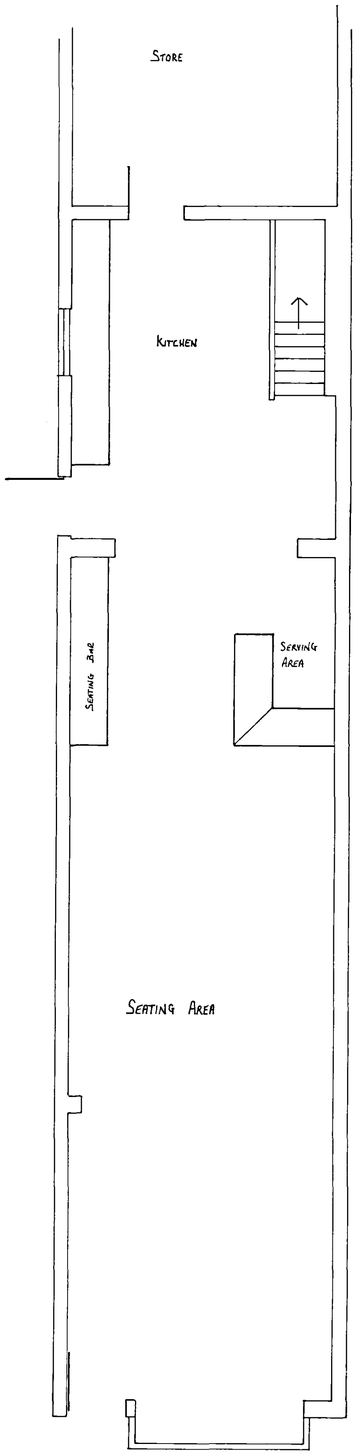


EXISTING GROUND FLOOR LAYOUT

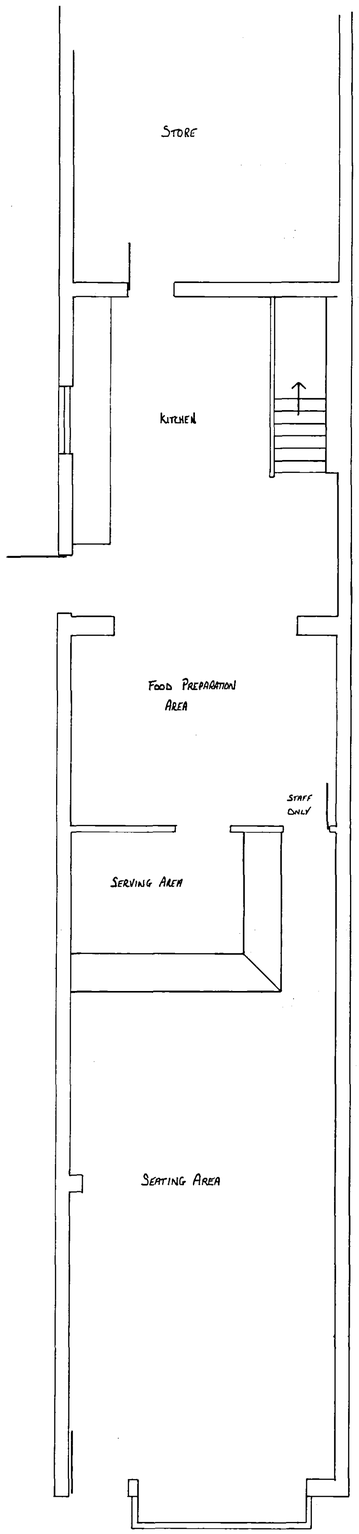

PROPOSED GROUND FLOOR LAYOUT

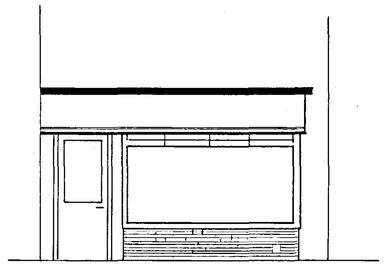

EXISTING GROUNDFLOOR FRONT ELEVATION



PROPOSED GROUNDFLOOR FRONT ELEVATION

WENMAN BUILDING DESIGNS
10 BROADGATE
WHAPLODE DROVE
SPALDING
LINCS
PE12 0TN.
01406 331072 07841 718937

CLIENT:

MR IDRIS
17 HIGH STREET
HOLBEACH
SPALDING
LINCS.

DRWG. N°: WEN/1013

CHANGE OF USE FROM CAFE TO FAST FOOD TAKEAWAY & SEATING AREA FOR UP TO 12 PERSONS, AT:

19 HIGH ST.
HOLBEACH
SPALDING
LINCS.

EXISTING GROUNDFLOOR LAYOUT
PROPOSED GROUNDFLOOR LAYOUT
EXISTING GROUNDFLOOR FRONT ELEVATION
PROPOSED GROUNDFLOOR FRONT ELEVATION

SCALE 1:50

NOTES:

DETERMINE PLAN

SHDC
Planning & Development
22 SEP 2005
Ref: 1312/05

RW AUGUST 2005