




South West 3D View

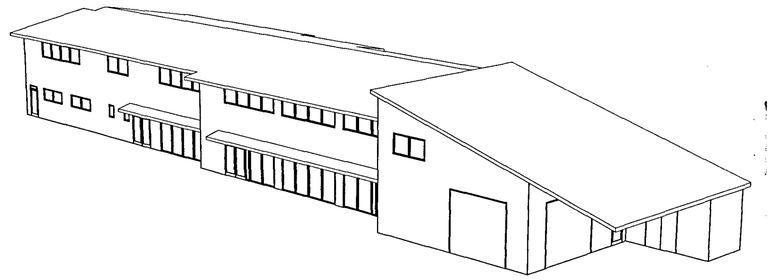


South East 3D View

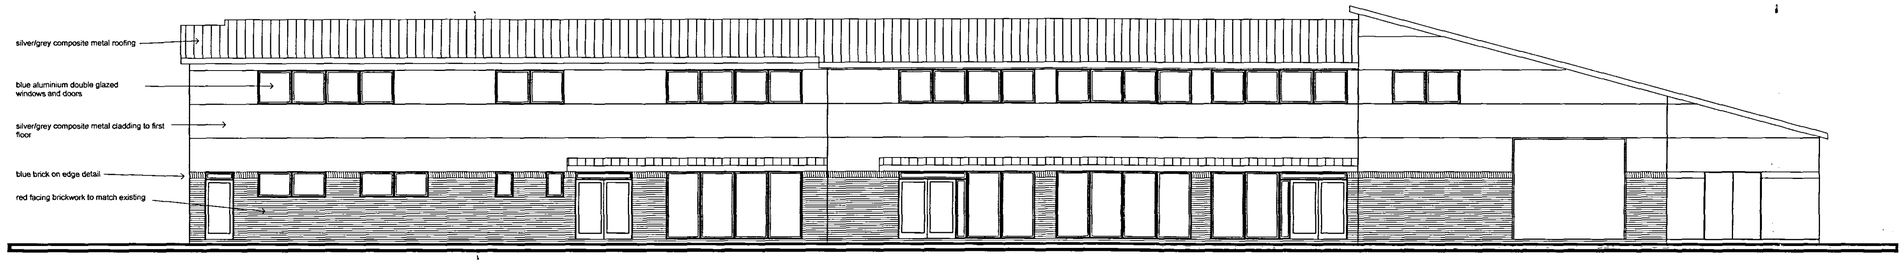


South Elevation

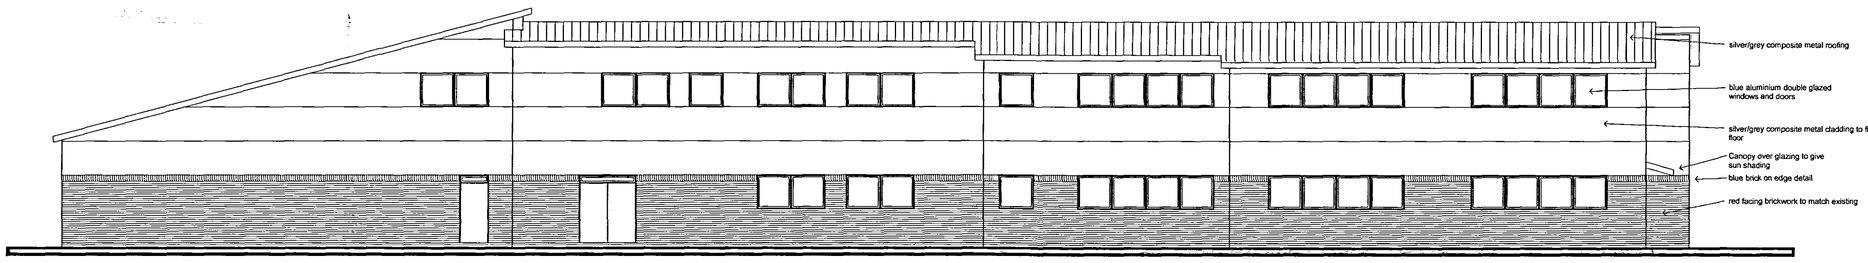

North Elevation

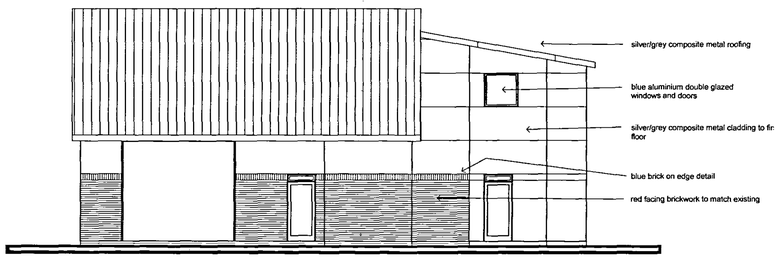

East Elevation

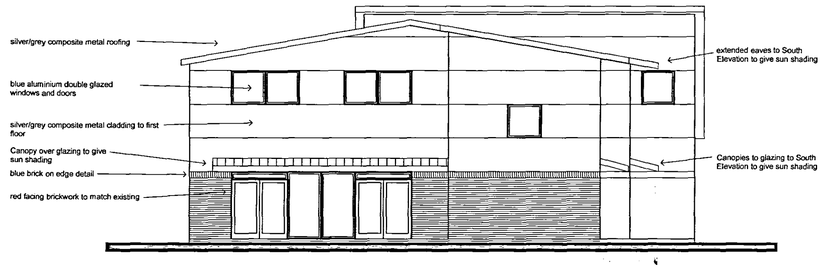

West Elevation

Lincolnshire County Council
15 AUG 2006
Planning & Conservation

DETERMINED PLAN

15 SEP 2006
13/12/06

Rev.	Date	Description	By	Chk'd

HBS

HBS Business Services
Mill House
Brayford Wharf North
Lincoln, LN1 1YT

Tel: 01522 836836
Fax: 01522 516050
Web: www.hbs.uk.com

Client
Lincolnshire County Council

Project
Holbeach George Farmer Technology College - 6th Form Vocational Unit

Drawing Title
12-Elevatons

Drawn By	Checked By
SJO	IT
Scale	**Date**
1:100	8 Aug 2006
Project No.	**Drawing No.** / **Revision**
DC/636/0009	12

Drawing Status
PLANNING