
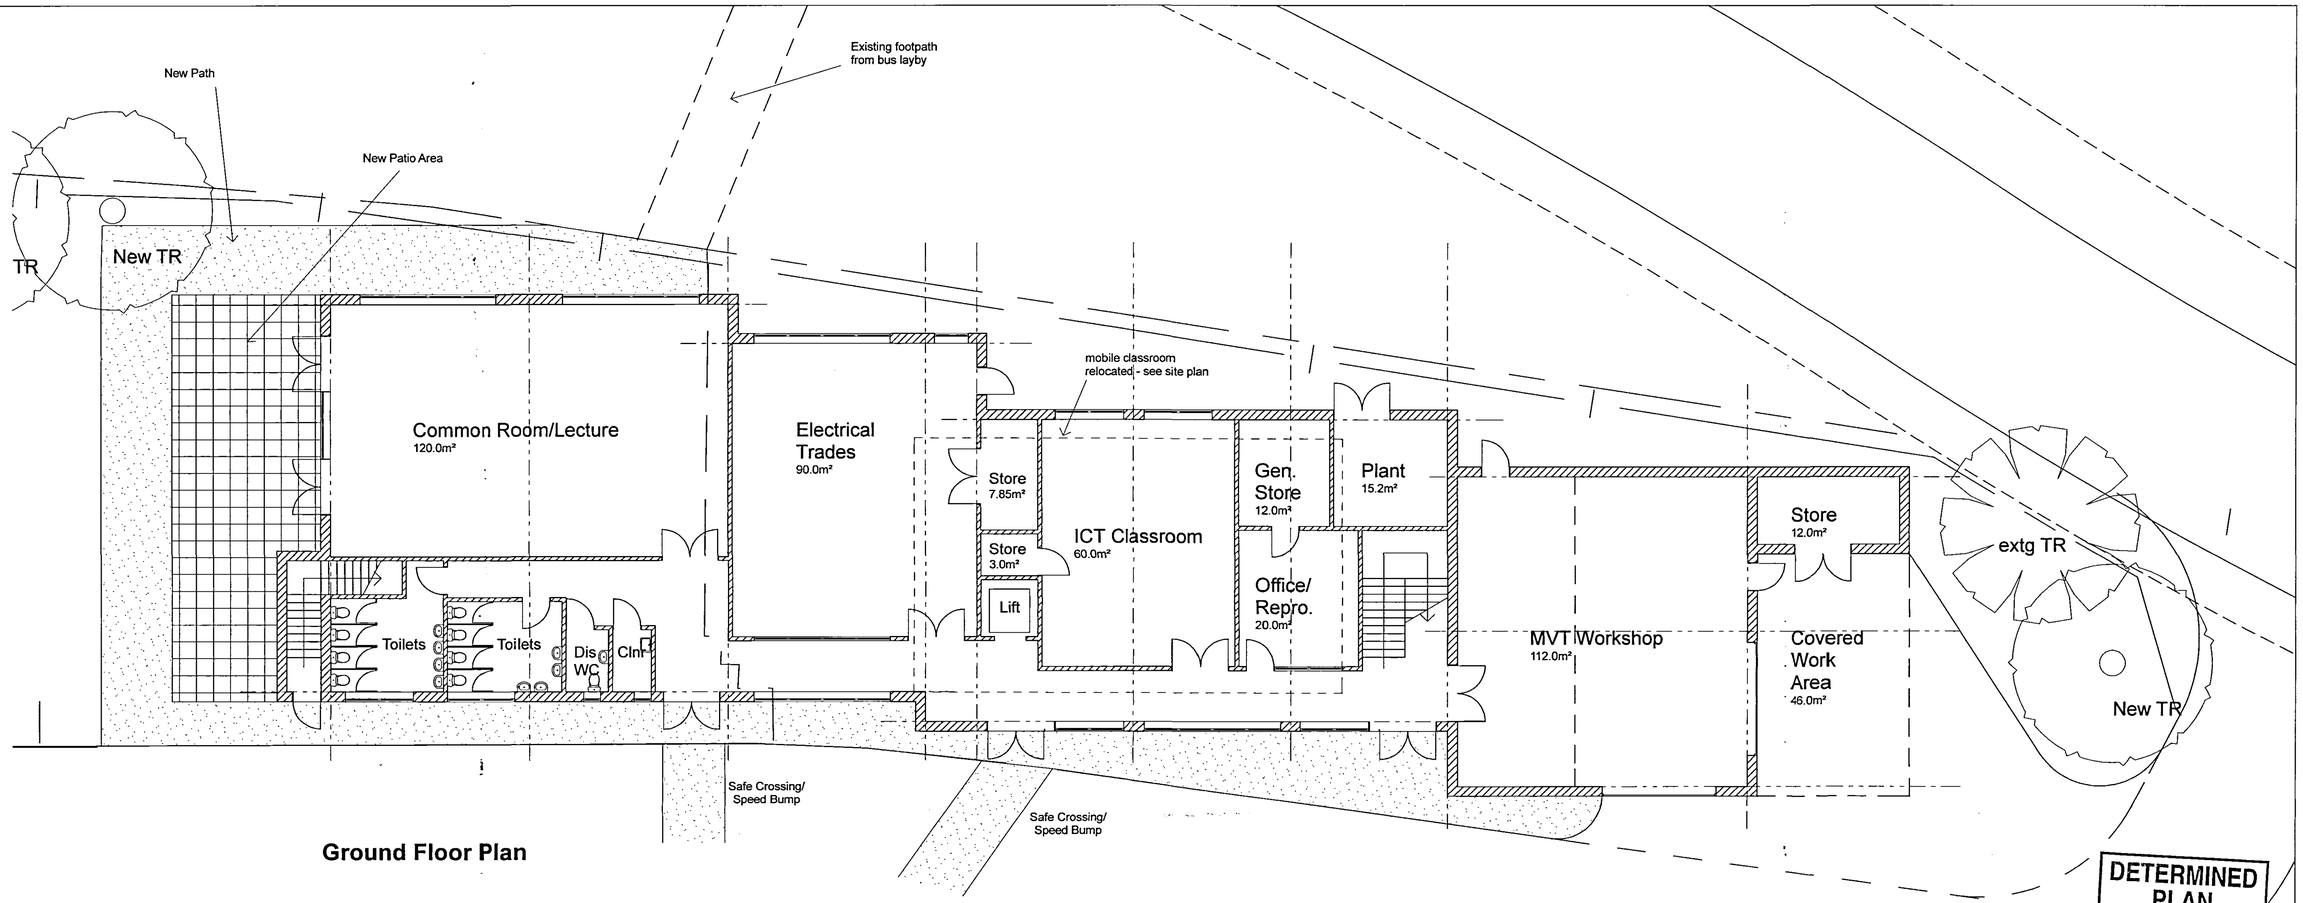


Ground Floor Plan

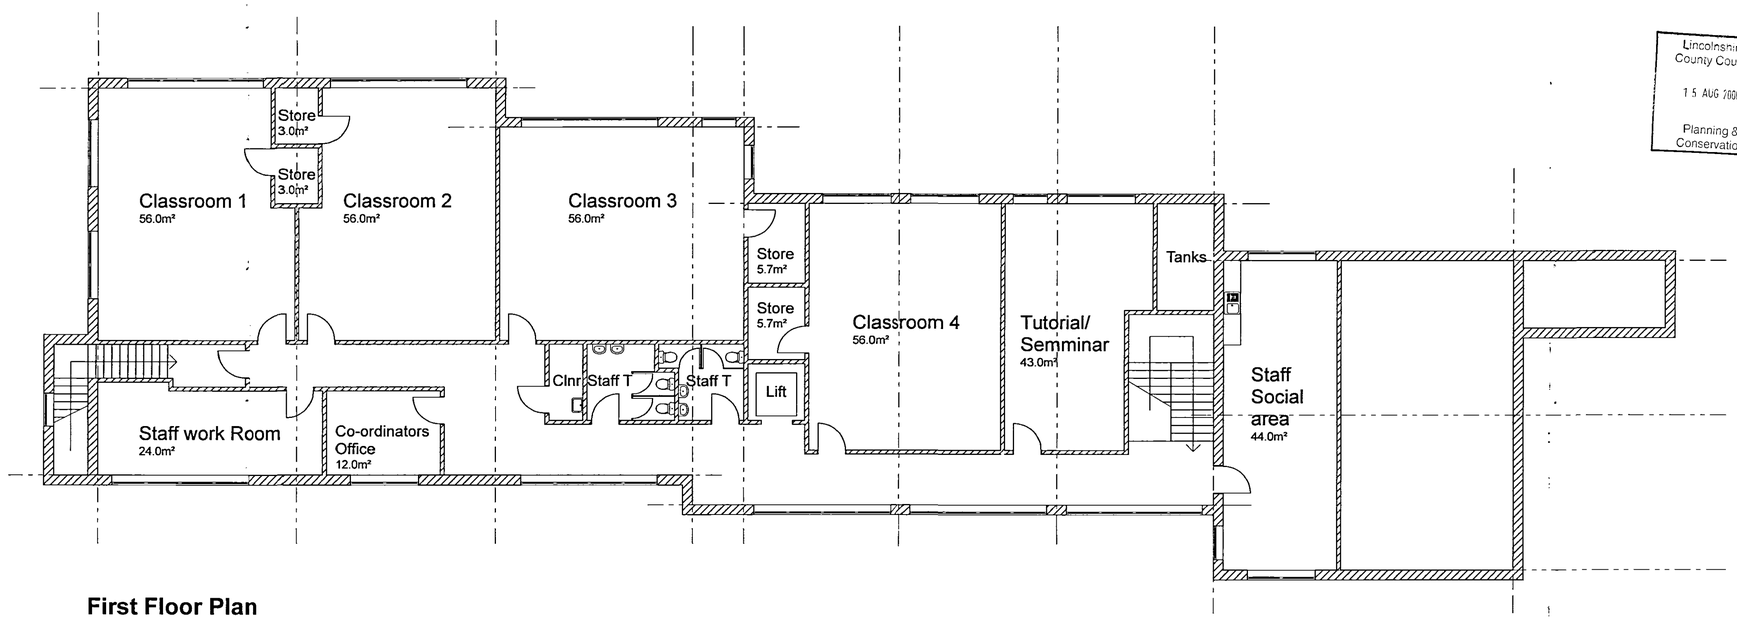

First Floor Plan

DETERMINED PLAN

Lincolnshire County Council
15 AUG 2006
Planning & Conservation

15 SEP 2006
13/12/06

Rev.	Date	Description	By	Chk'd

HBS
HBS Business Services
Mill House
Brayford Wharf North
Lincoln, LN1 1YT
Tel: 01522 836836
Fax: 01522 516050
Web: www.hbs.uk.com

Client
Lincolnshire County Council

Project
Holbeach George Farmer Technology College - 6th Form Vocational Unit

Drawing Title
11-Plans

Drawn By	Checked By
SJO	IT

Scale	Date
1:100	11 Aug 2006

Project No. **DC/636/0009** Drawing No. Revision

Drawing Status
PLANNING