



EAST ELEVATION

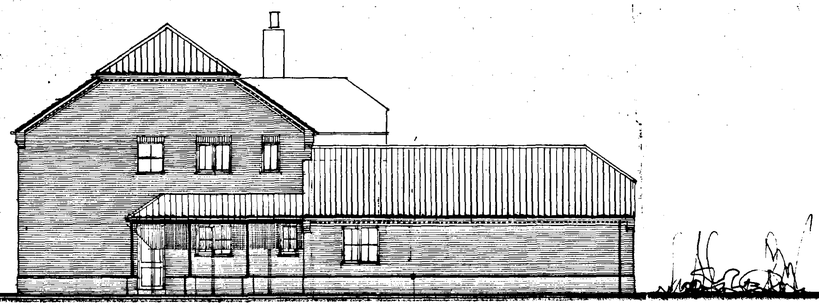

NORTH ELEVATION

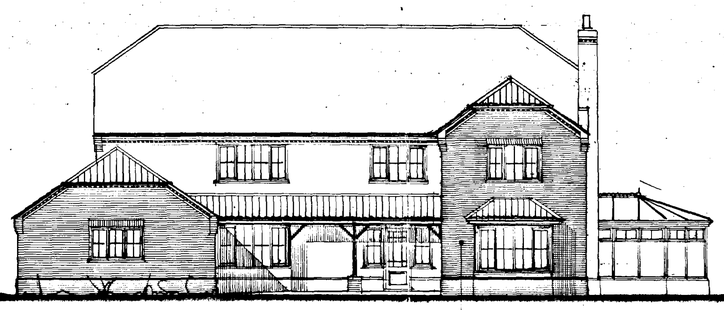


WEST ELEVATION




SOUTH ELEVATION

DRAIN

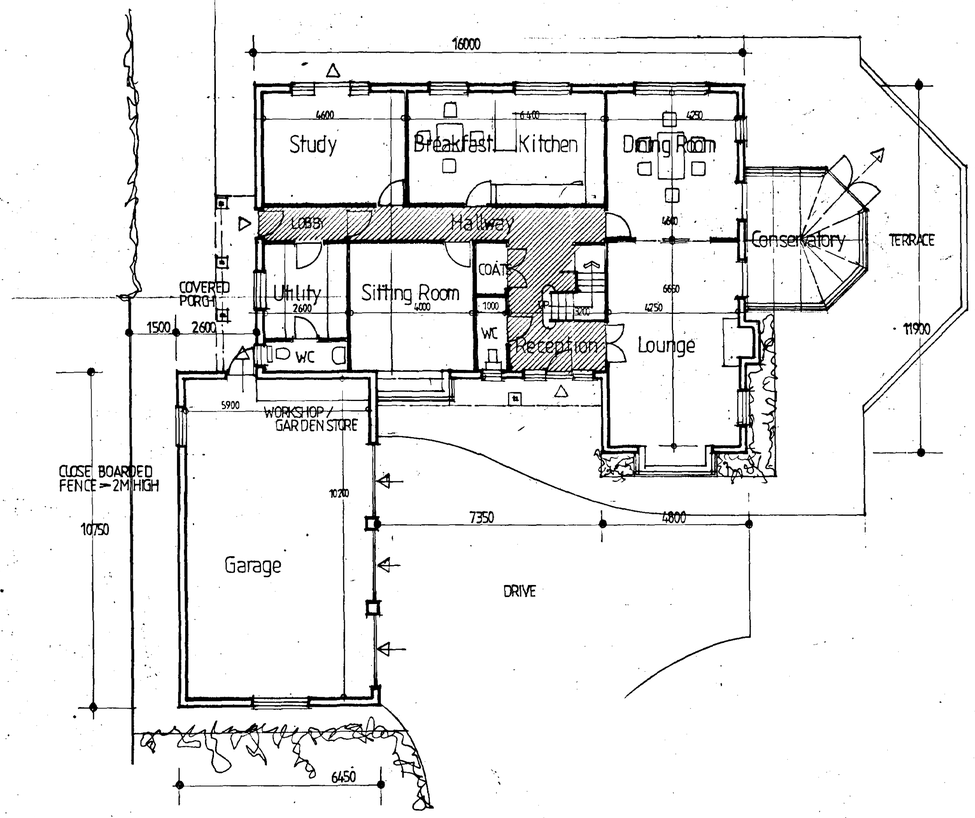

GROUND FLOOR PLAN

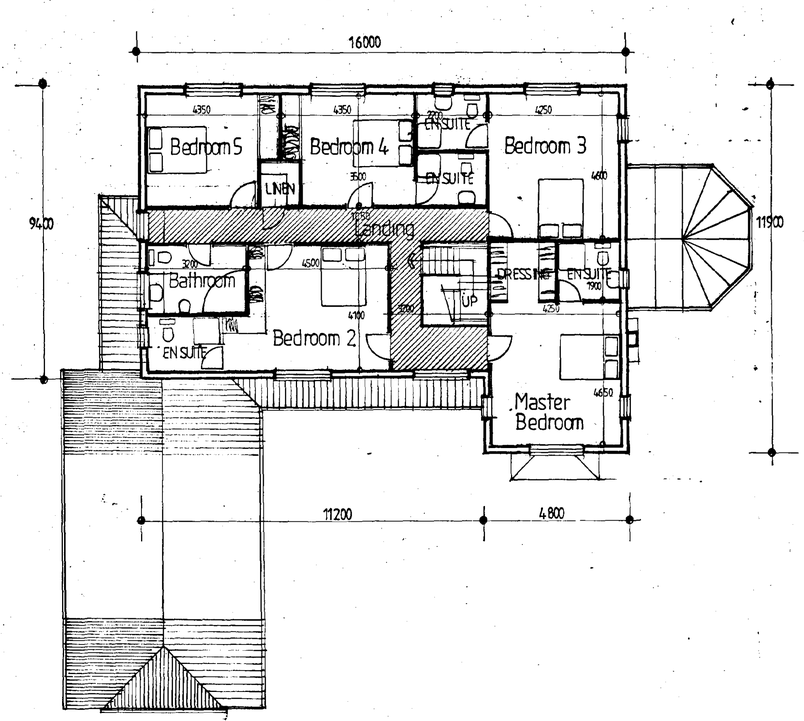

FIRST FLOOR PLAN


SHDC Planning Development
10 DEC 2002
Ref 1343/02

Client
CASTLE BUILDING LTD

Job Title
PROPOSED DWELLING.
ROMAN BANK
HOLBEACH BANK SPALDING

Morley Newborn
architectural technicians
16a Portland Street Lincoln LN5 7JX Tel. Lincoln (0522) 542589
Fax. No. (0522) 530652

Date DEC 2002 Scale 1:100
Dwg No 1772.02.1

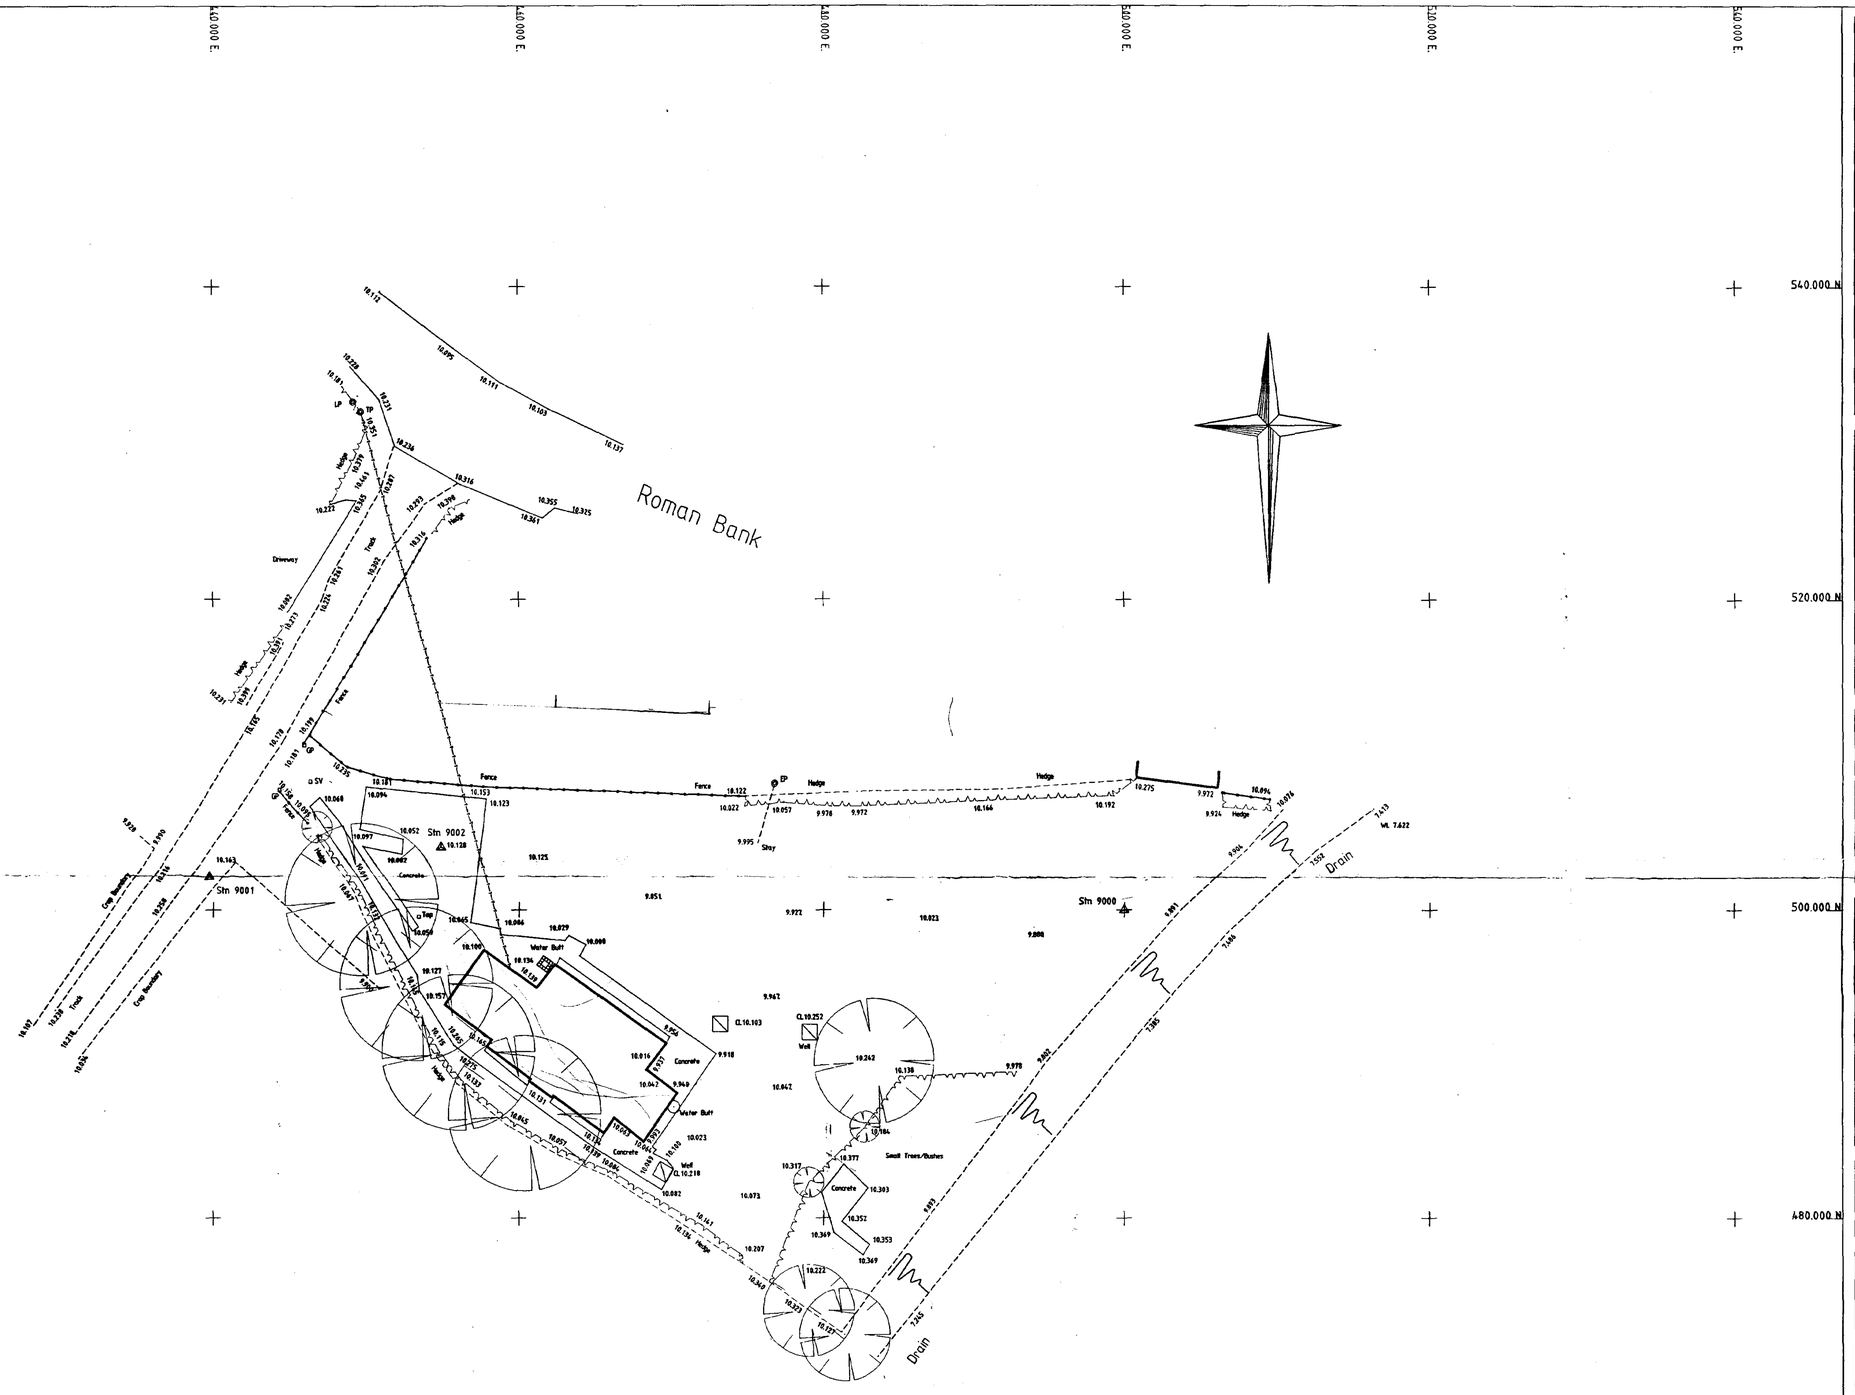

KEY

- BUILDING
- FENCE
- HEDGE
- OVERHEAD ELECTRIC
- UNDERGROUND ELECTRIC
- BANK EDGE
- STORM LINE
- FOUL LINE
- TELECOM LINE
- GAS LINE
- KERB
- WALL
- CABLE TV
- WATER MAIN
- IL INVERT LEVEL
- CL COVER LEVEL
- WL WATER LEVEL
- SPOT LEVEL
- TREE
- GATE
- BOREHOLE
- BATTERY SYMBOL
- SURVEY STATION
- TBM
- GP GATE POST
- P POST
- B BOLLARD
- SP SIGN POST
- MANHOLE
- G GULLY
- KO KERB OFFLET
- SV STOP VALVE
- WM WATER METER
- FH FIRE HYDRANT
- MP MARKED POST
- GA GAS VALVE
- EL ELECTRIC BOX
- EP ELECTRIC POLE
- TP TELEPHONE POLE
- BT BRITISH TELECOM BOX
- LP LAMP POST

NOTES

1. Survey plotted to assumed local metric grid.
2. All levels related to Stn 9000, 10.000m.

Initial Survey Date:	26 NOV 2002	Initials:	DJS

STATIONS

Ref.	Eastings	Northings	Height
9000	500.000	500.000	10.000
9001	439.710	502.184	10.278
9002	454.896	504.187	10.128

Rev.	Amendments	Date

Client:
CASTLE BUILDING LTD.


Project Title:
THE COTTAGE
HOLBEACH BANK
LINCOLNSHIRE

Drawing Title:
OGL SURVEY

Scale: 1 : 200	Date: 27 NOV 2002
Drawing No: AS1167/1	Rev:
C.A.D. File: CASBHOL	Edit File: DWG11671
Drawn By: D.J.SMITH	Checked By:

SHDC
Planning & Development
10 DEC 2002
Rec'd
1348102

AXIS SURVEYS LTD.
CHARTERED LAND SURVEYORS
10 SYCAMORE DRIVE
LOUTH
LINCOLNSHIRE
LN11 8RT
TEL. (01507) 606397
FAX (01507) 354050

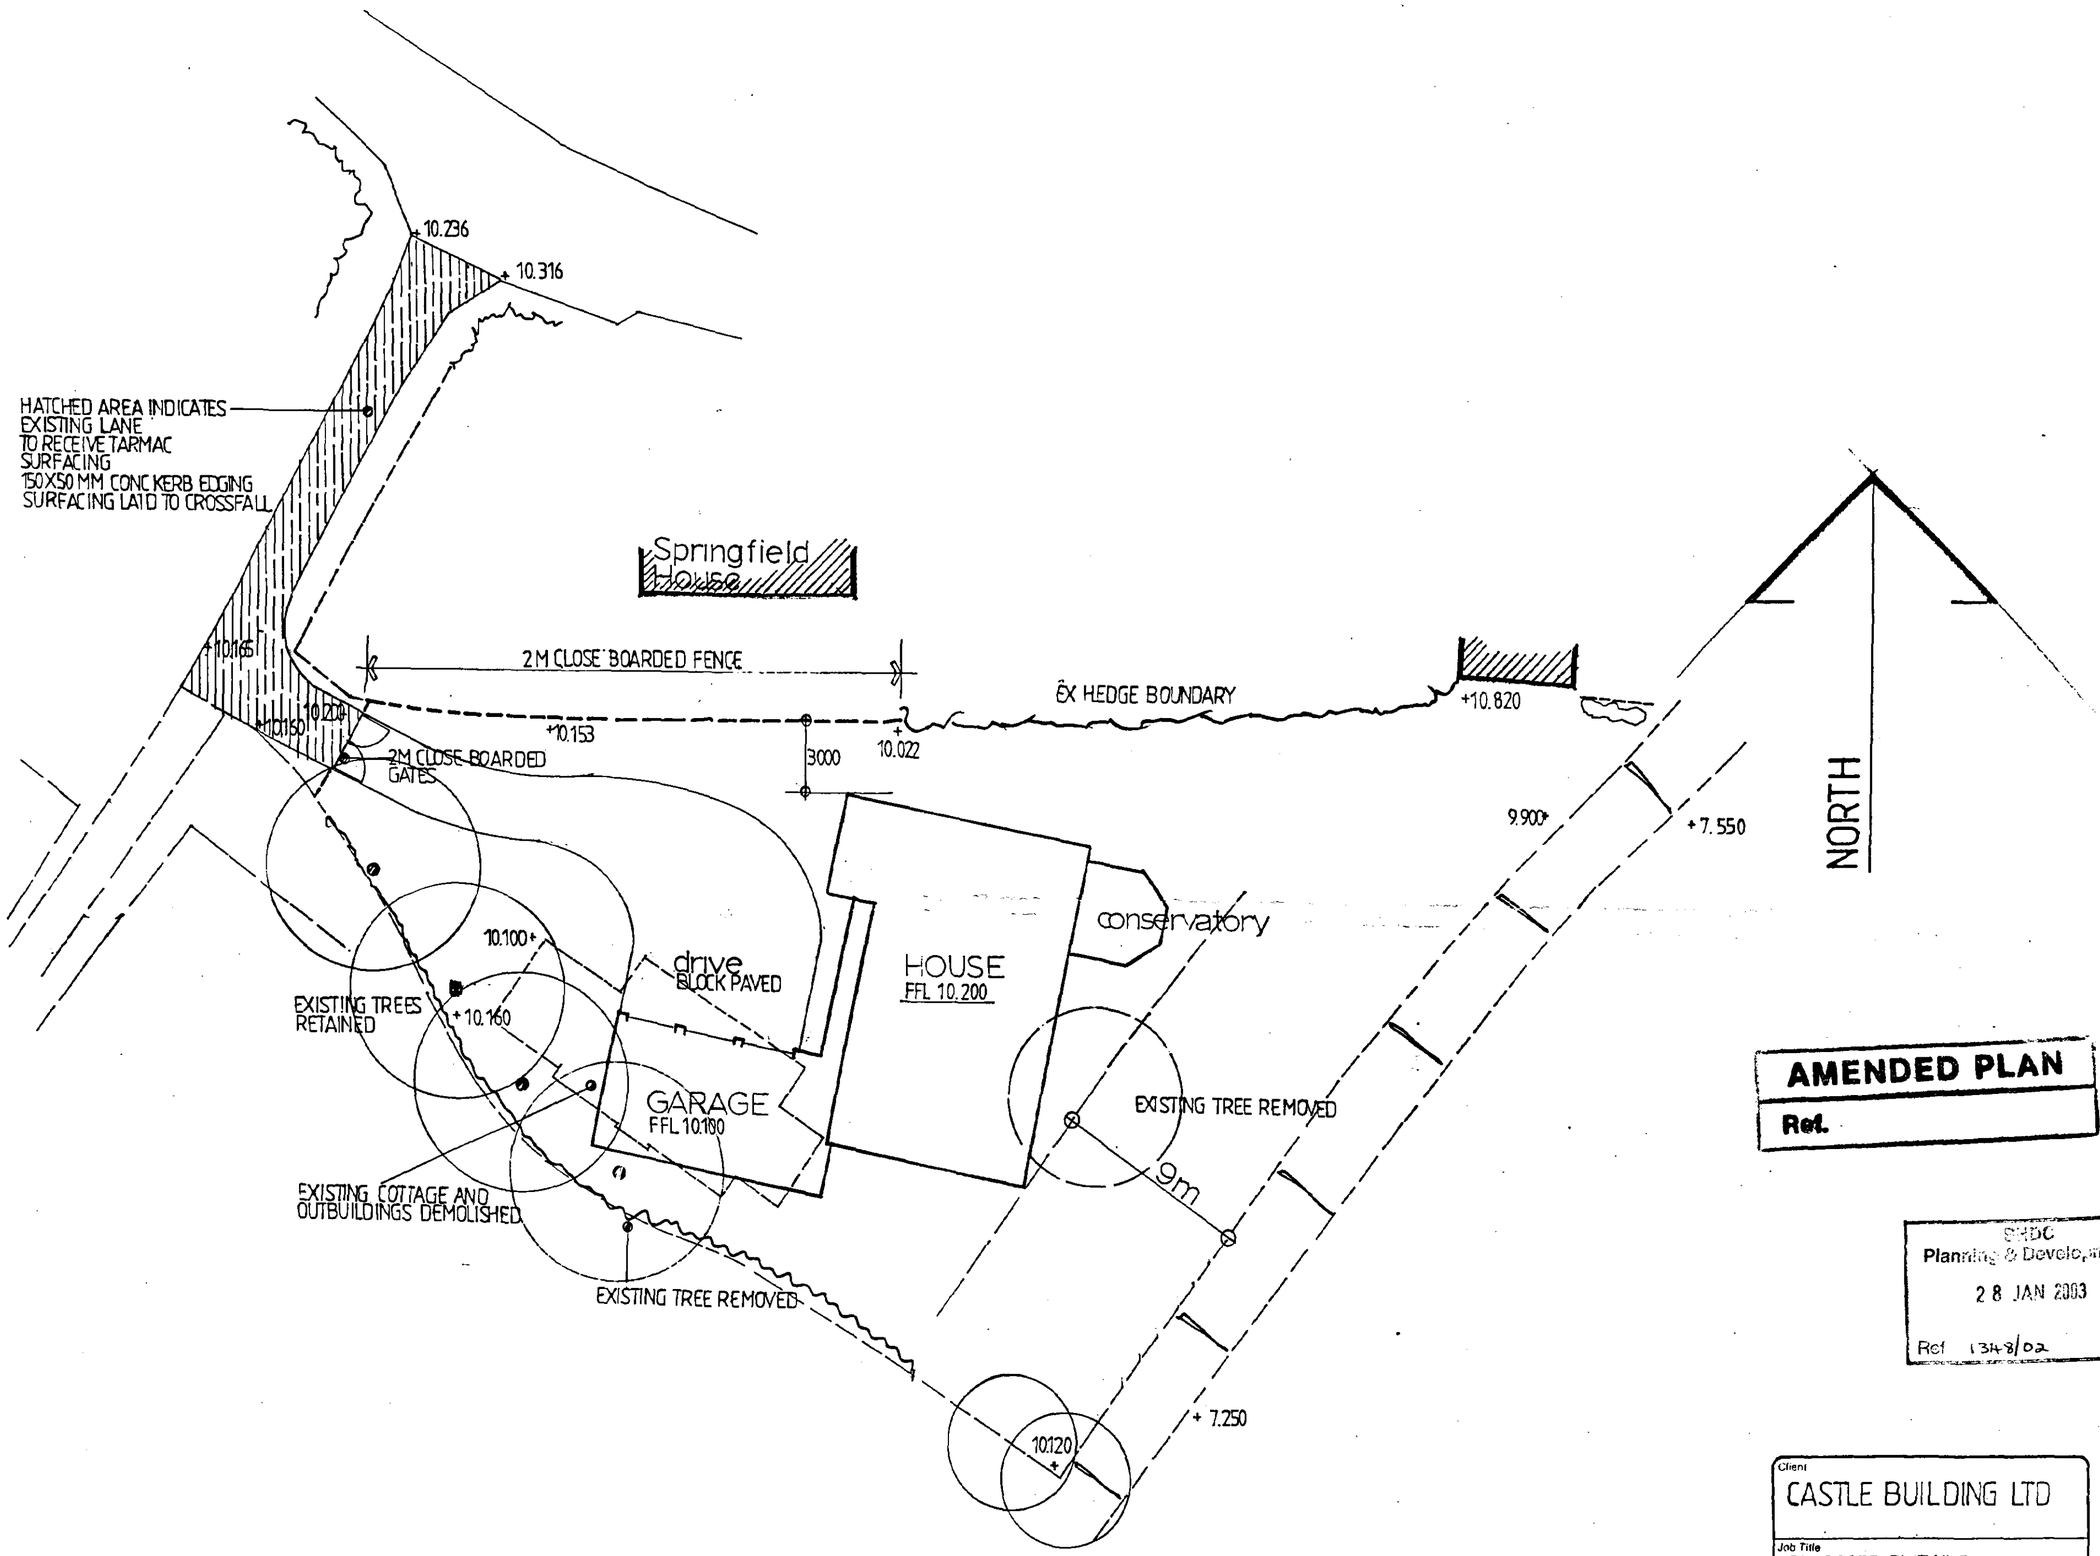

AMENDED PLAN

Ref.

SHDC
Planning & Development
28 JAN 2003
Ref 1348/02

Client
CASTLE BUILDING LTD

Job Title
PROPOSED DWELLING
ROMAN BANK
HOLBEACH BANK SPALDING

Morley Newborn
architectural technicians
18a Portland Street Lincoln LN5 7JX Tel. Lincoln (0522) 542589
Fax. No. (0522) 530652

Date	Scale
DEC '2002	1:200
Drawing No. 1772.02.3	